




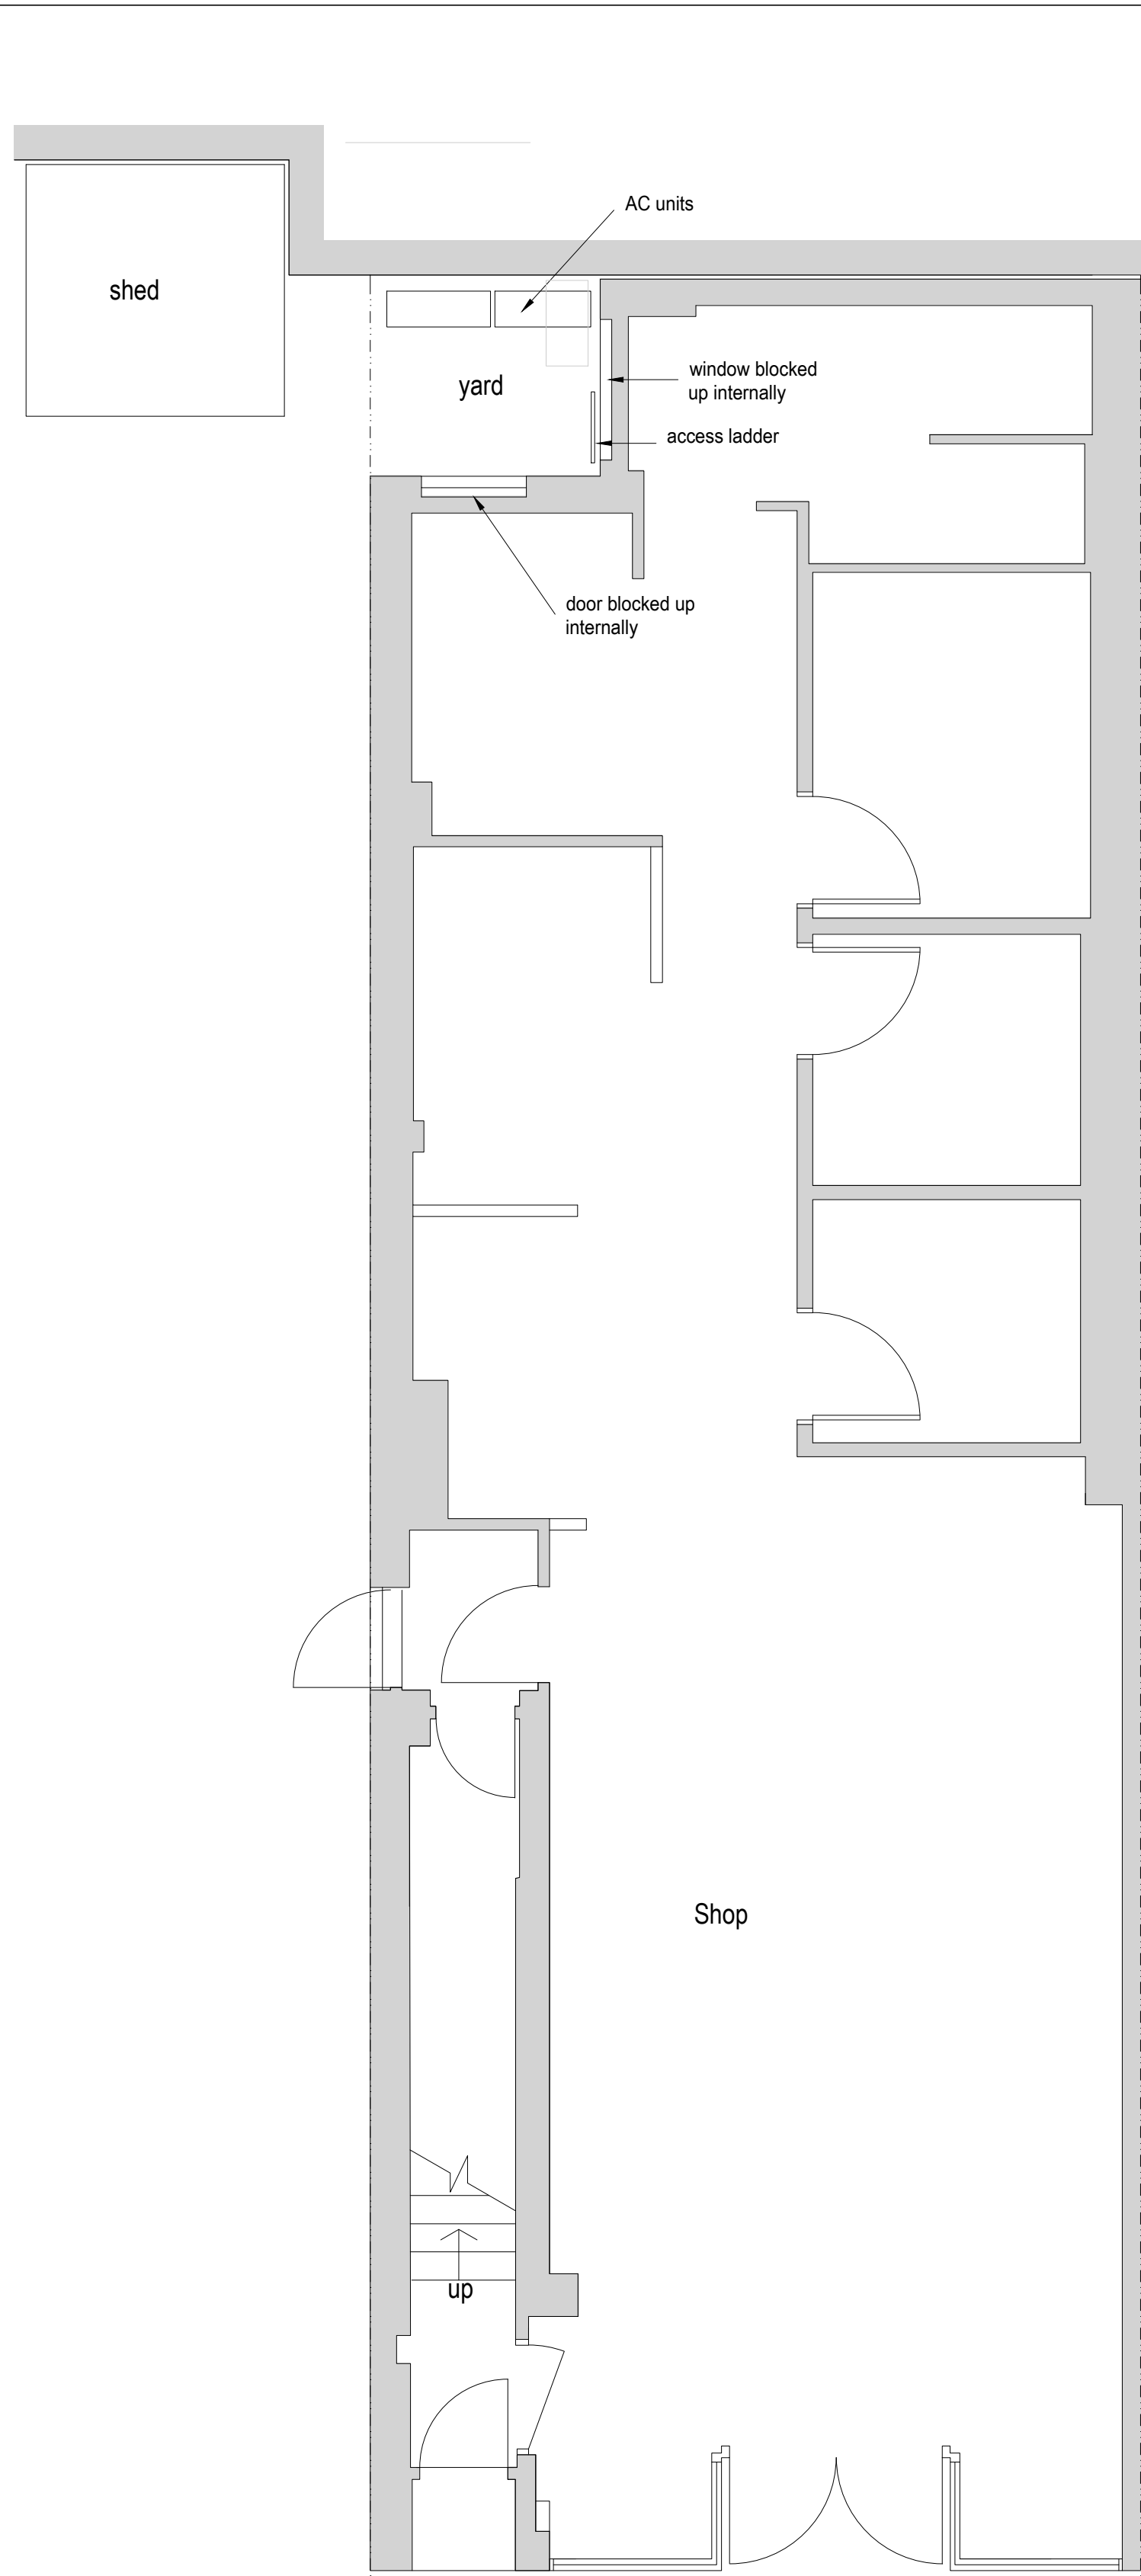


Existing Ground Floor Plan 1:50

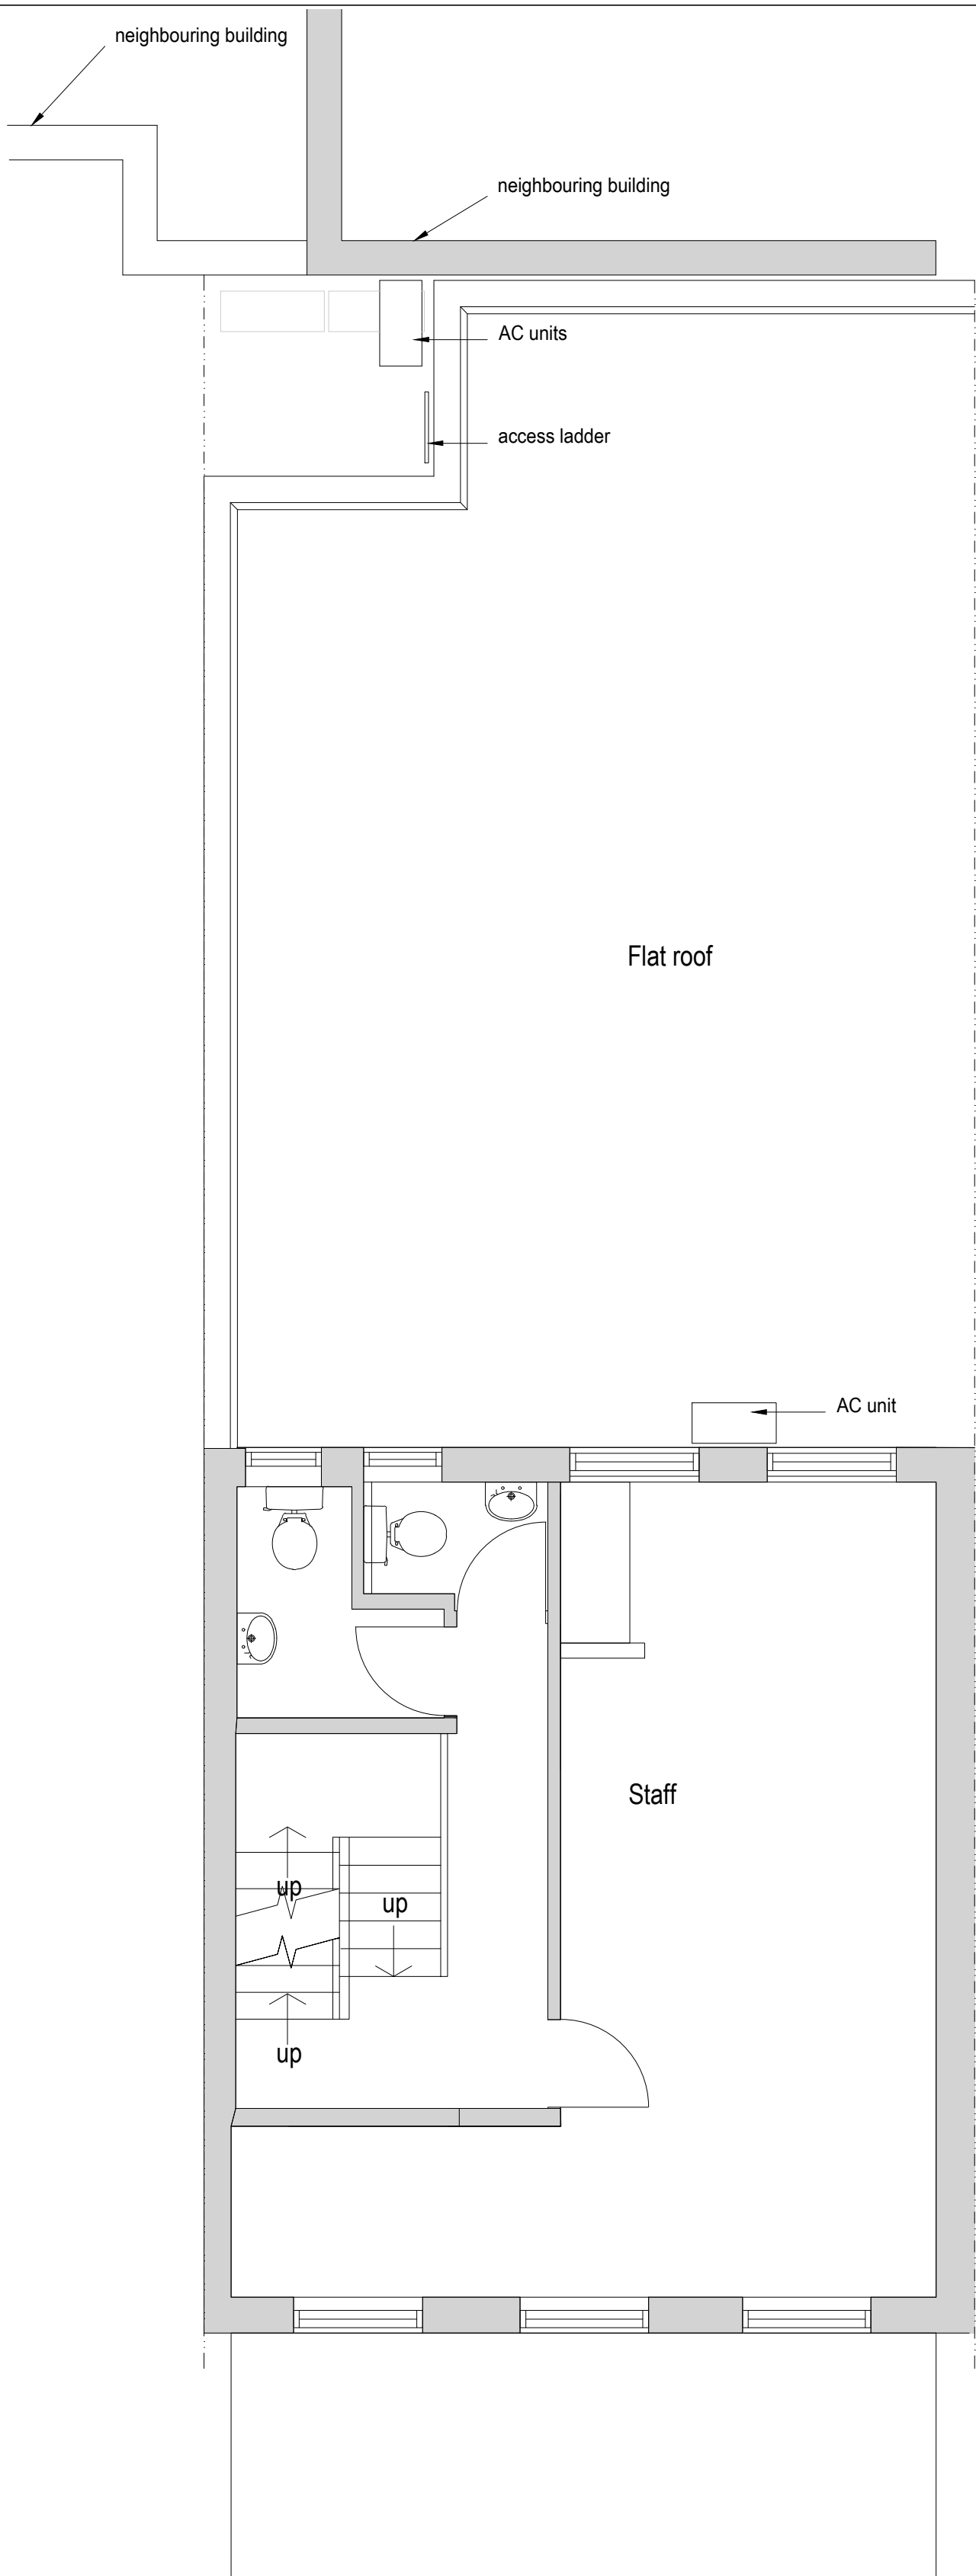


Existing First Floor Plan 1:50

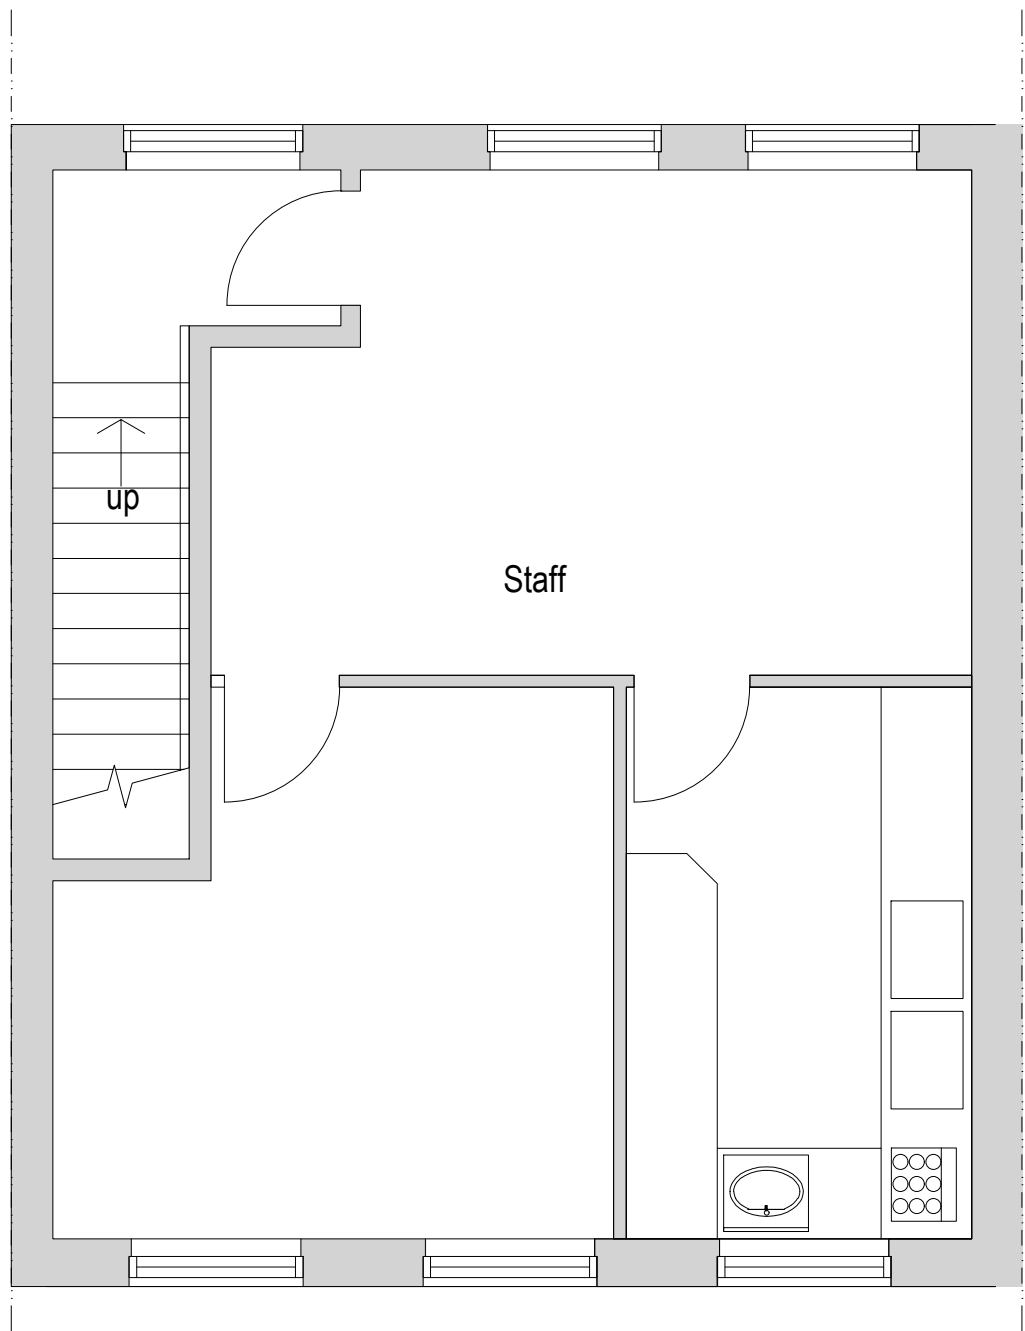


Existing Second Floor Plan 1:50

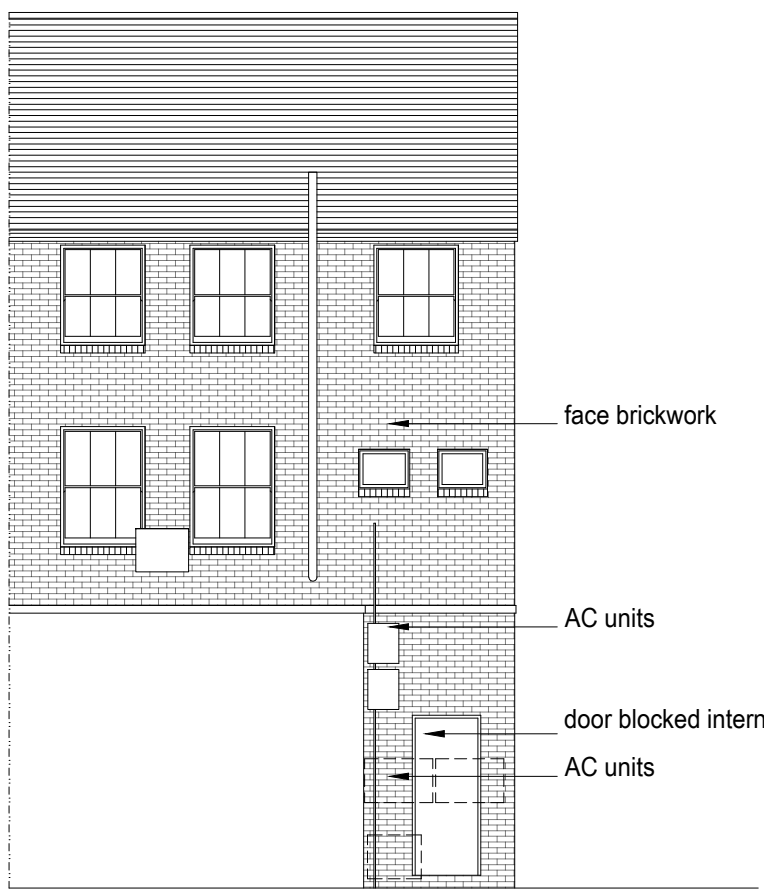



Existing Rear (SW) Elevation 1:100

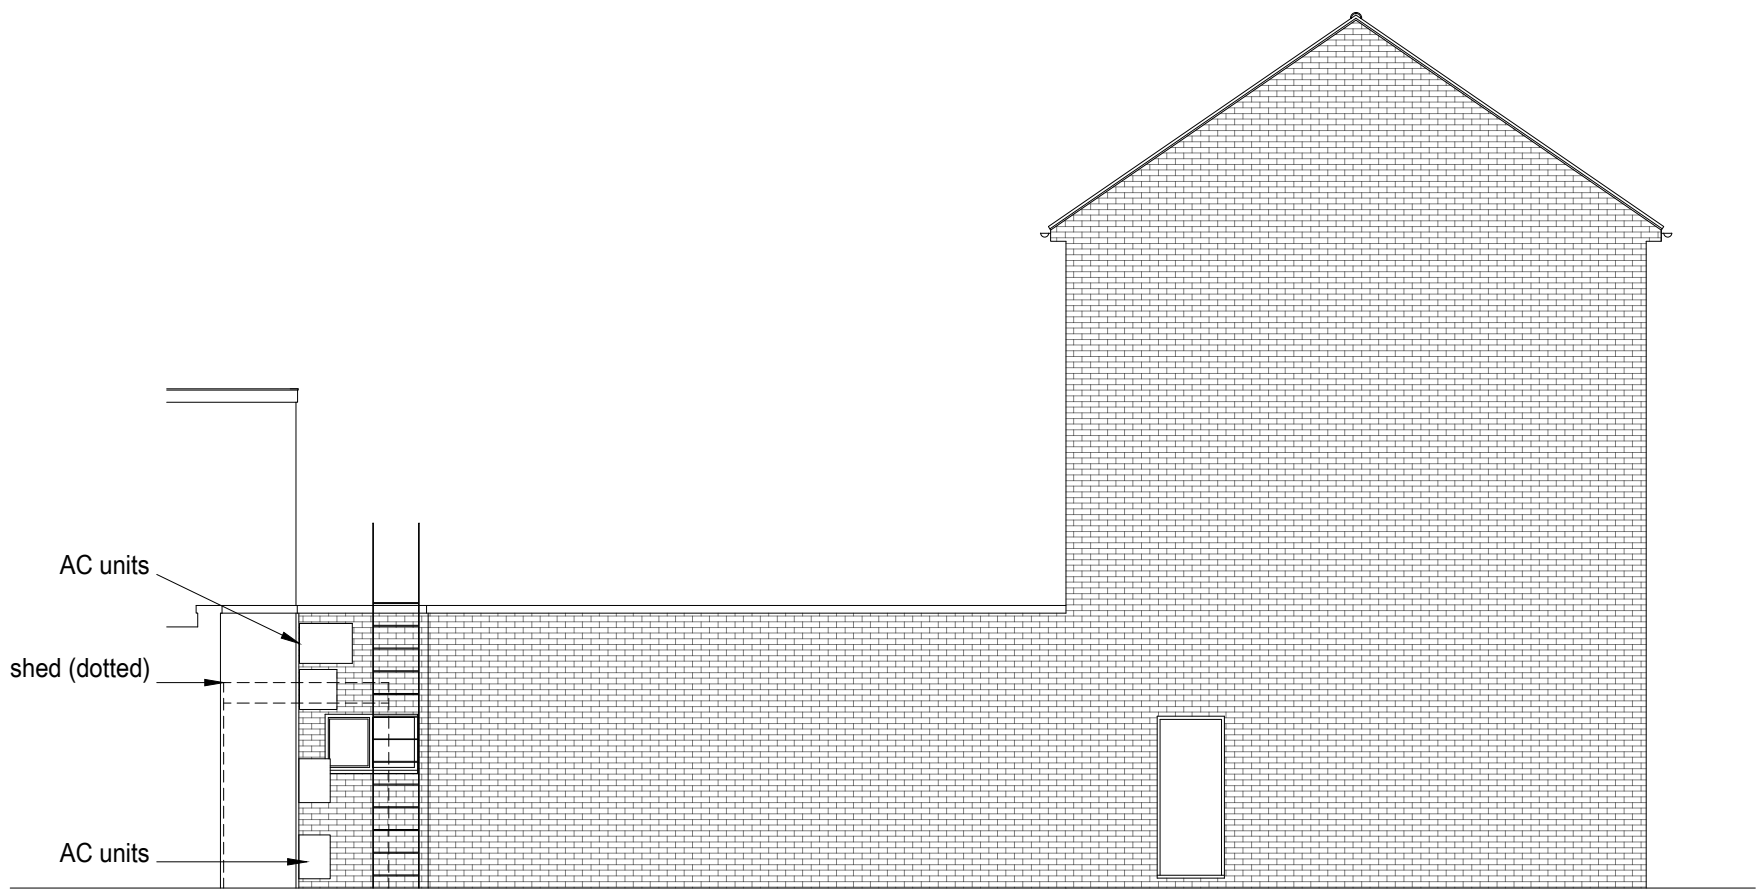

Existing Side (SE) Elevation 1:100

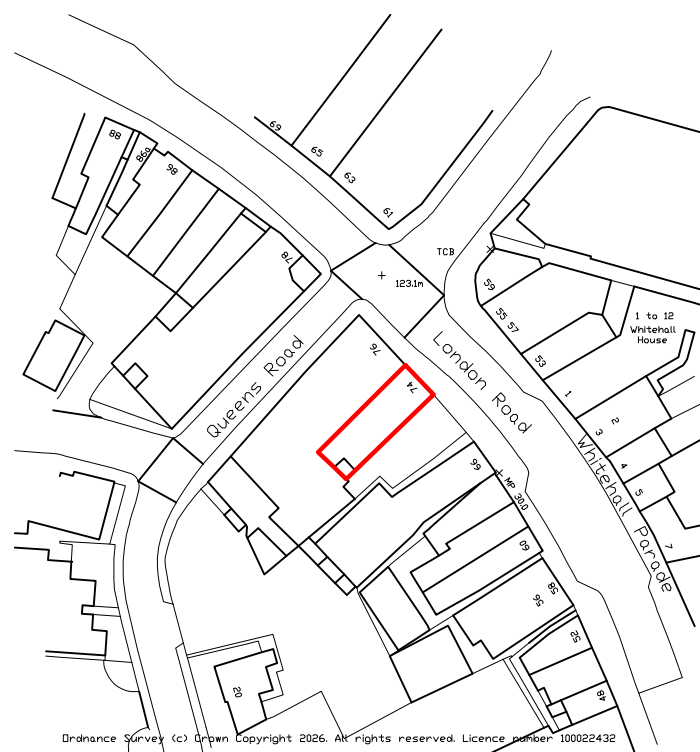

Location plan 1:1250

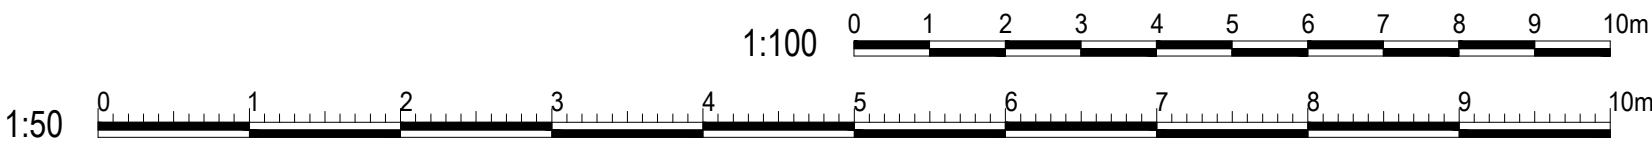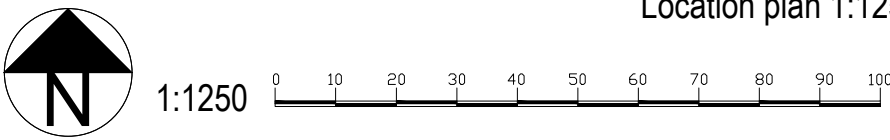

amendments	
client	Specsavers
project	74 London Road East Grinstead West Sussex RH19 1AB
project ref.	3284 Drawing No. 01
drawing title	Existing plans , elevations and sections
drawn by	J Boys
date	August 26 ^{scale} 1:50/100@ A1
	www.bpmnet.co.uk info@bpmnet.co.uk
Do not scale off drawing, check all dimensions on site before all work is commenced. All goods materials workmanship to conform with current building regs BSS and COPs	