




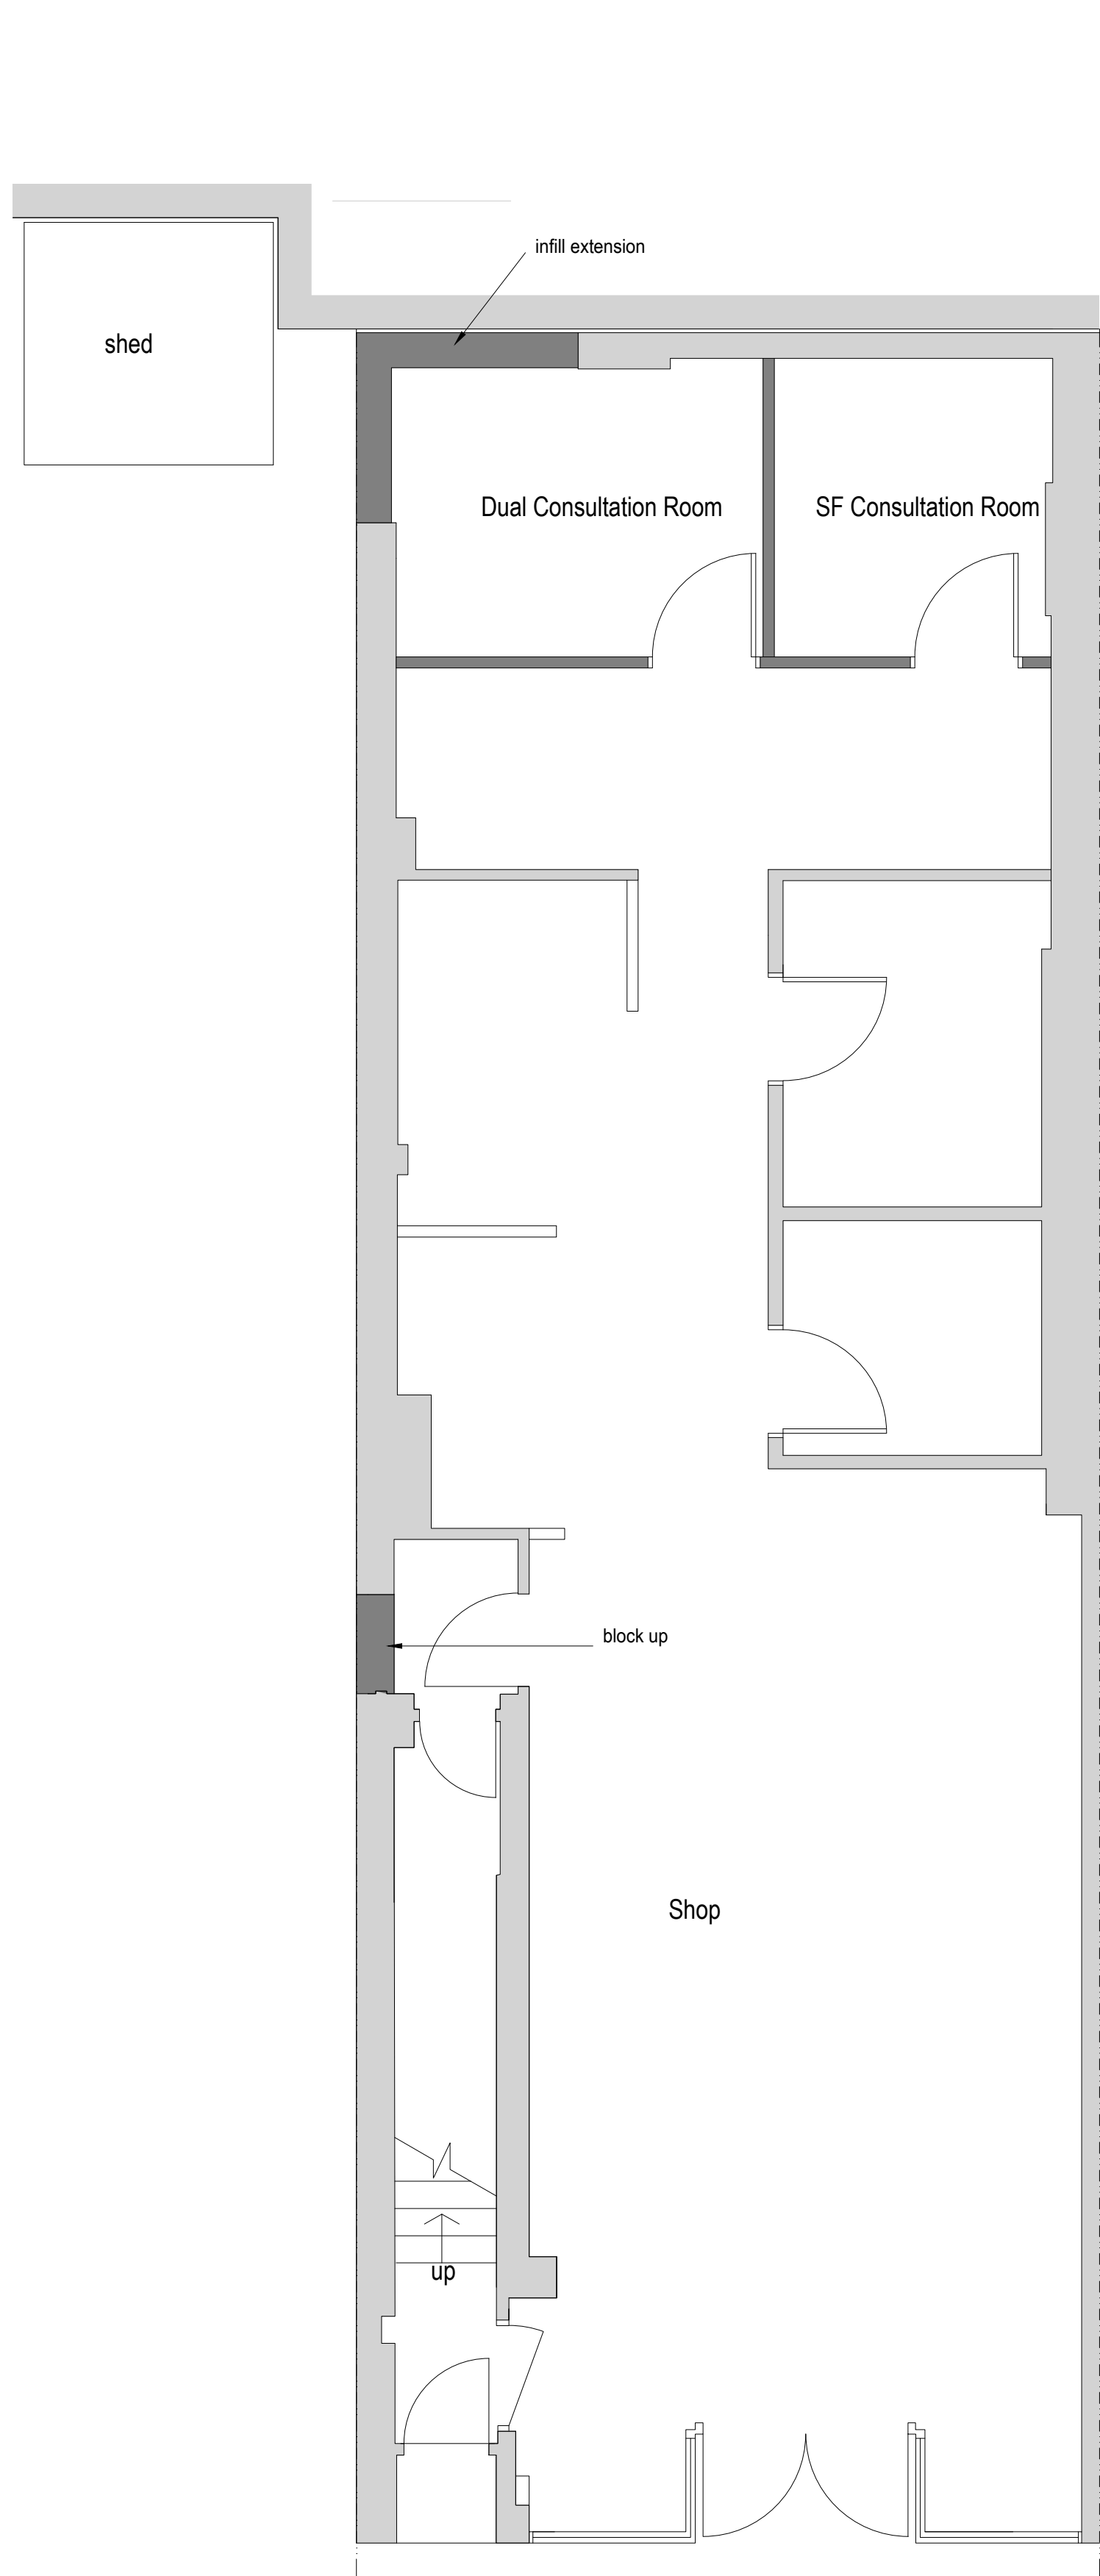


Proposed Ground Floor Plan 1:50

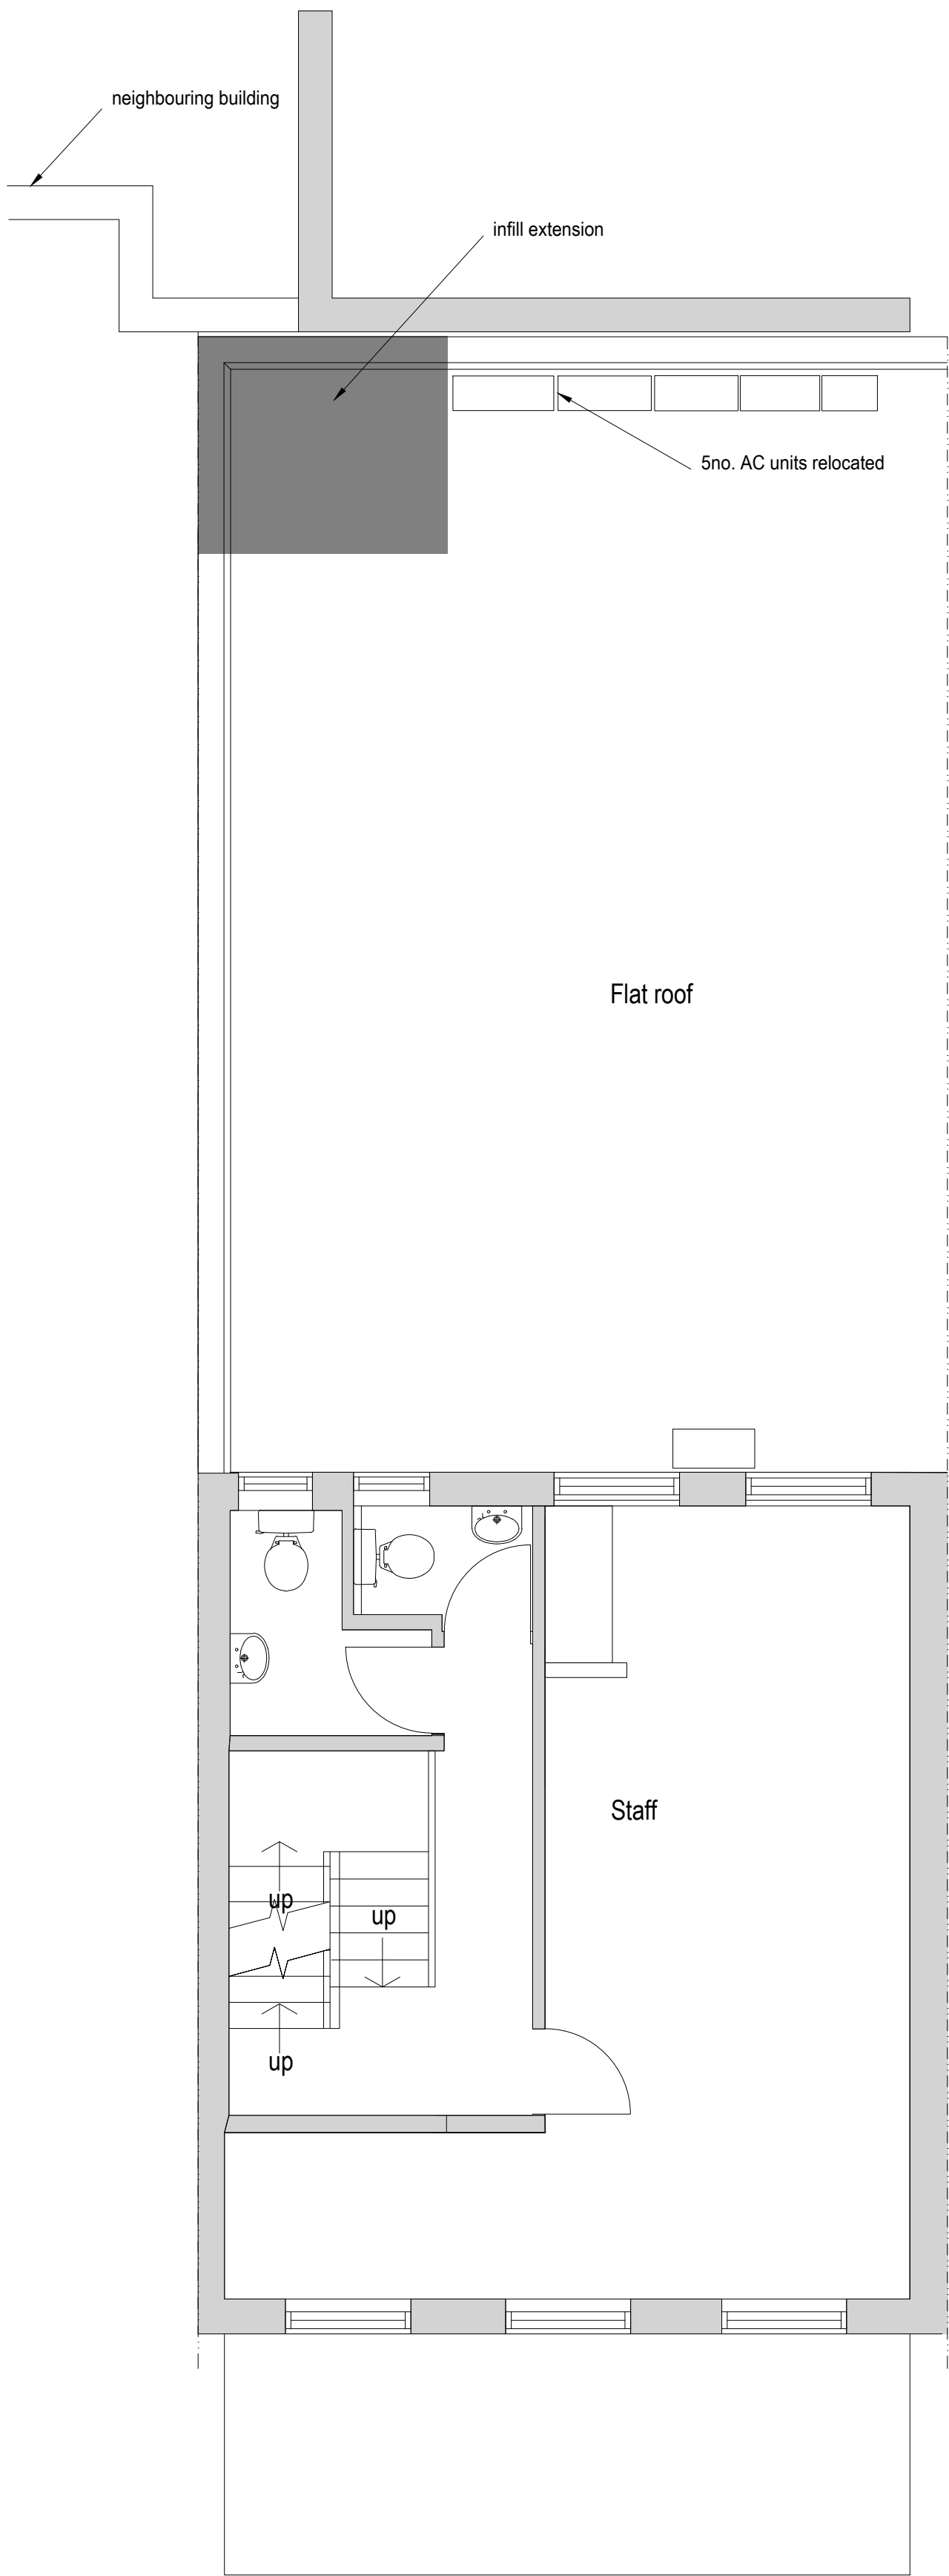


Proposed First Floor Plan 1:50

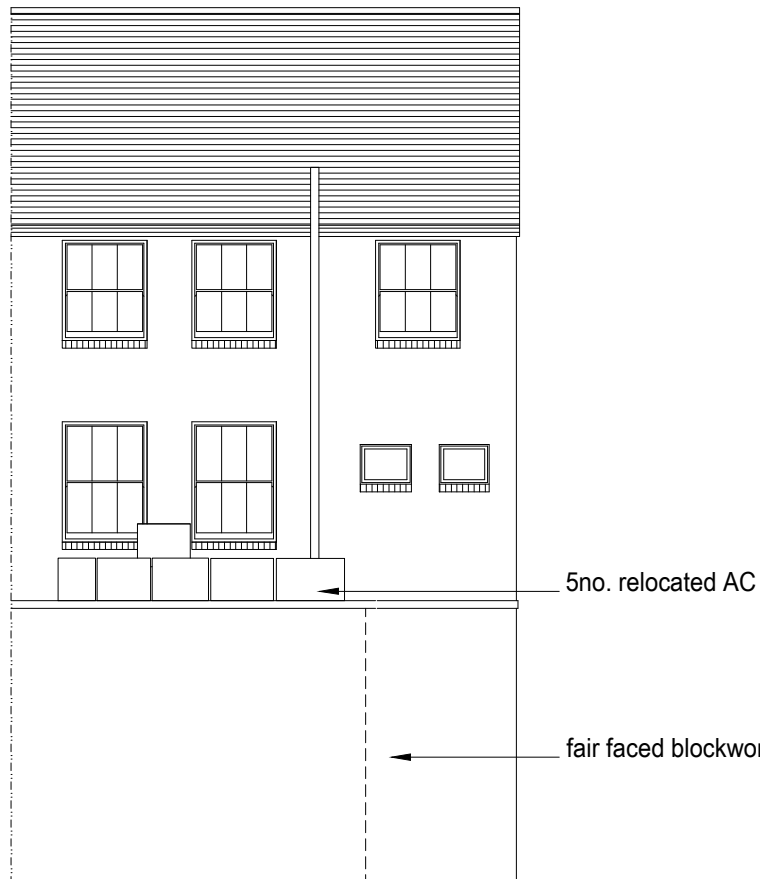


Proposed Rear (SW) Elevation 1:100

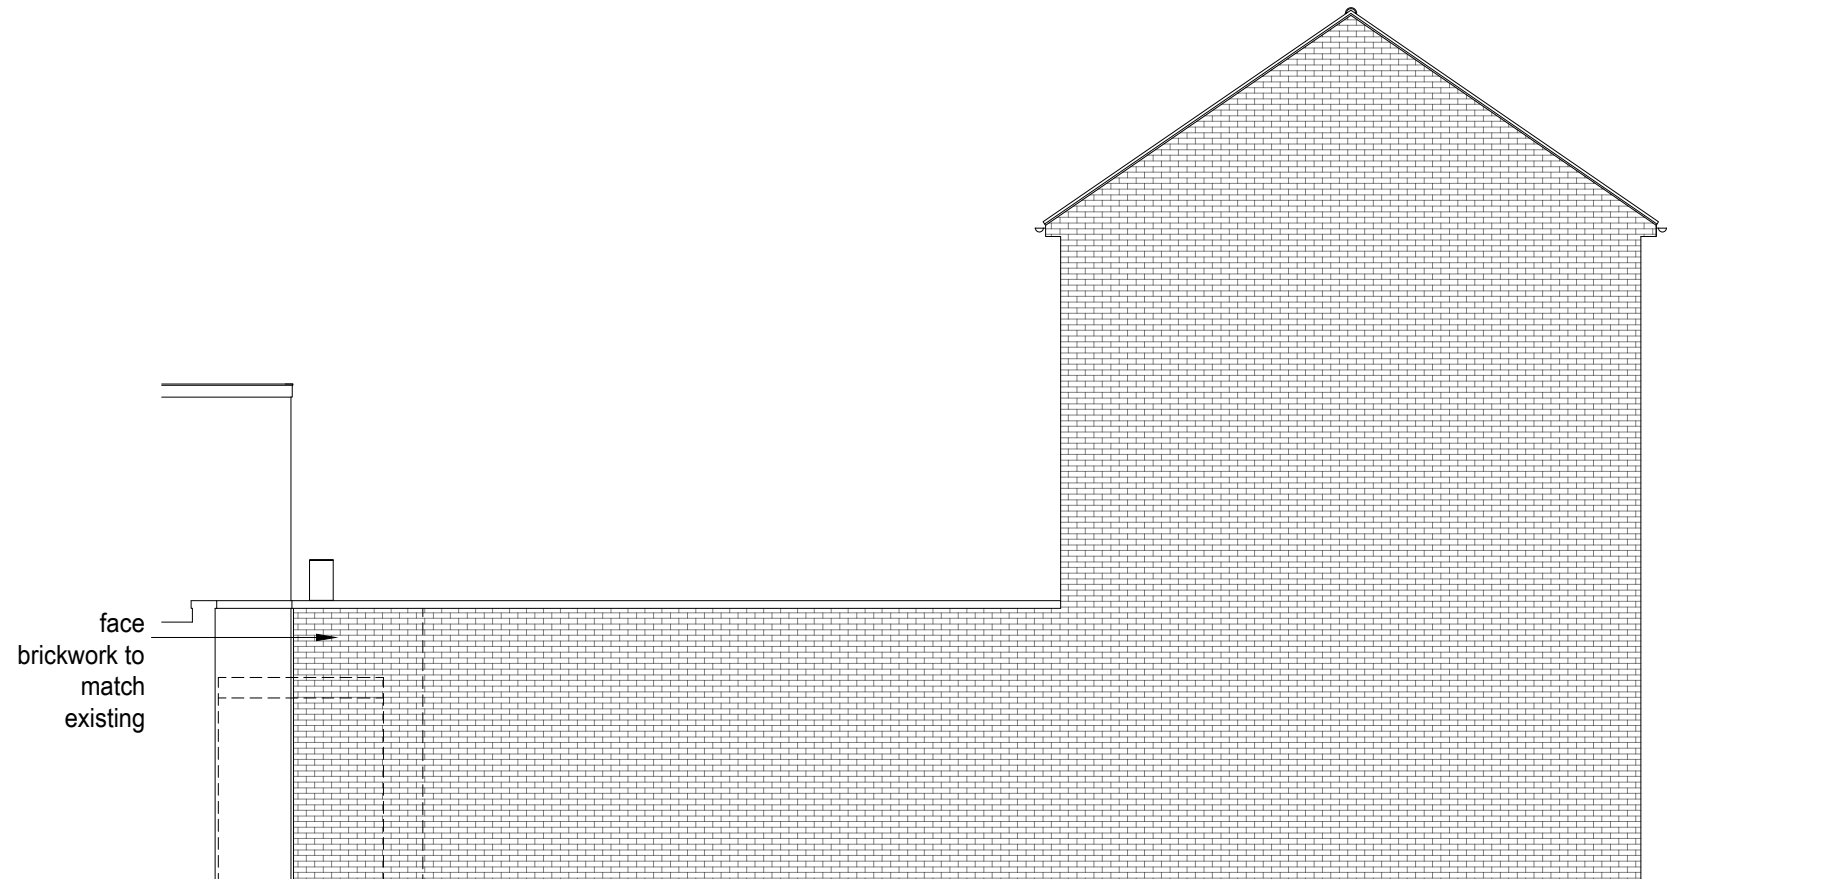

Proposed Side (SE) Elevation 1:100

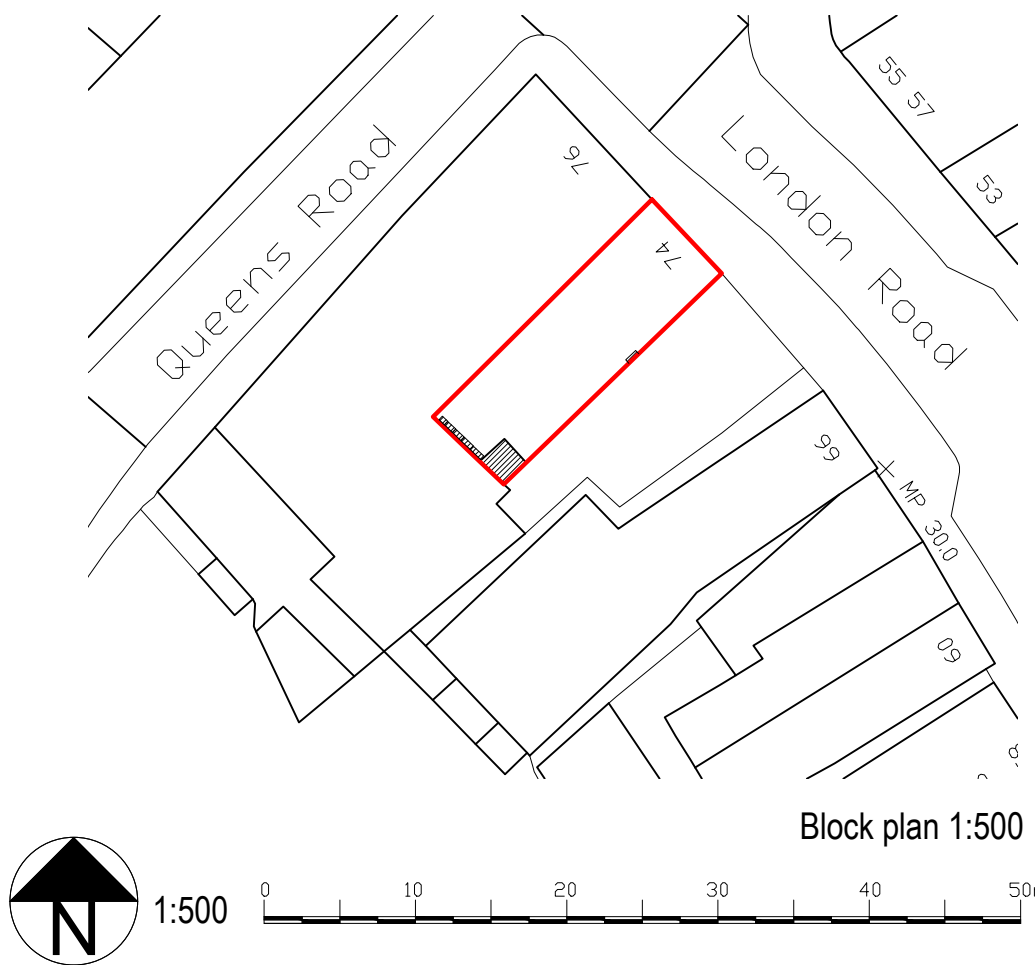

Block plan 1:500

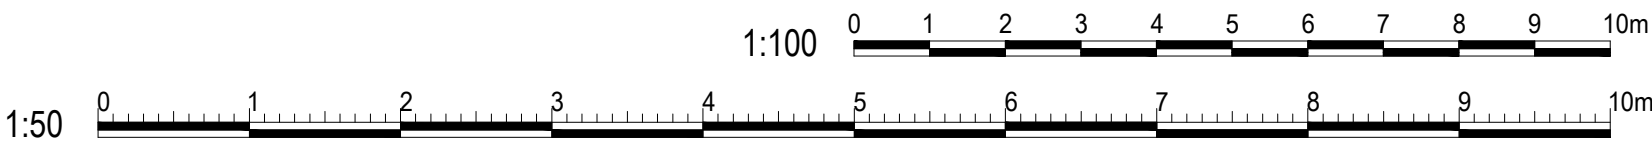

amendments	
bpm Architectural Services Ltd.	
client	Specsavers
project	74 London Road East Grinstead West Sussex RH19 1AB
project ref.	3284 Drawing No. 02
drawing title	Proposed plans , elevations and sections
drawn by	J Boys
date	August 26 ^{scale} 1:50/100@ A1
www.bpmnet.co.uk info@bpmnet.co.uk	
Do not scale off drawing, check all dimensions on site before all work is commenced. All goods materials workmanship to conform with current building regs BSS and COPs	