


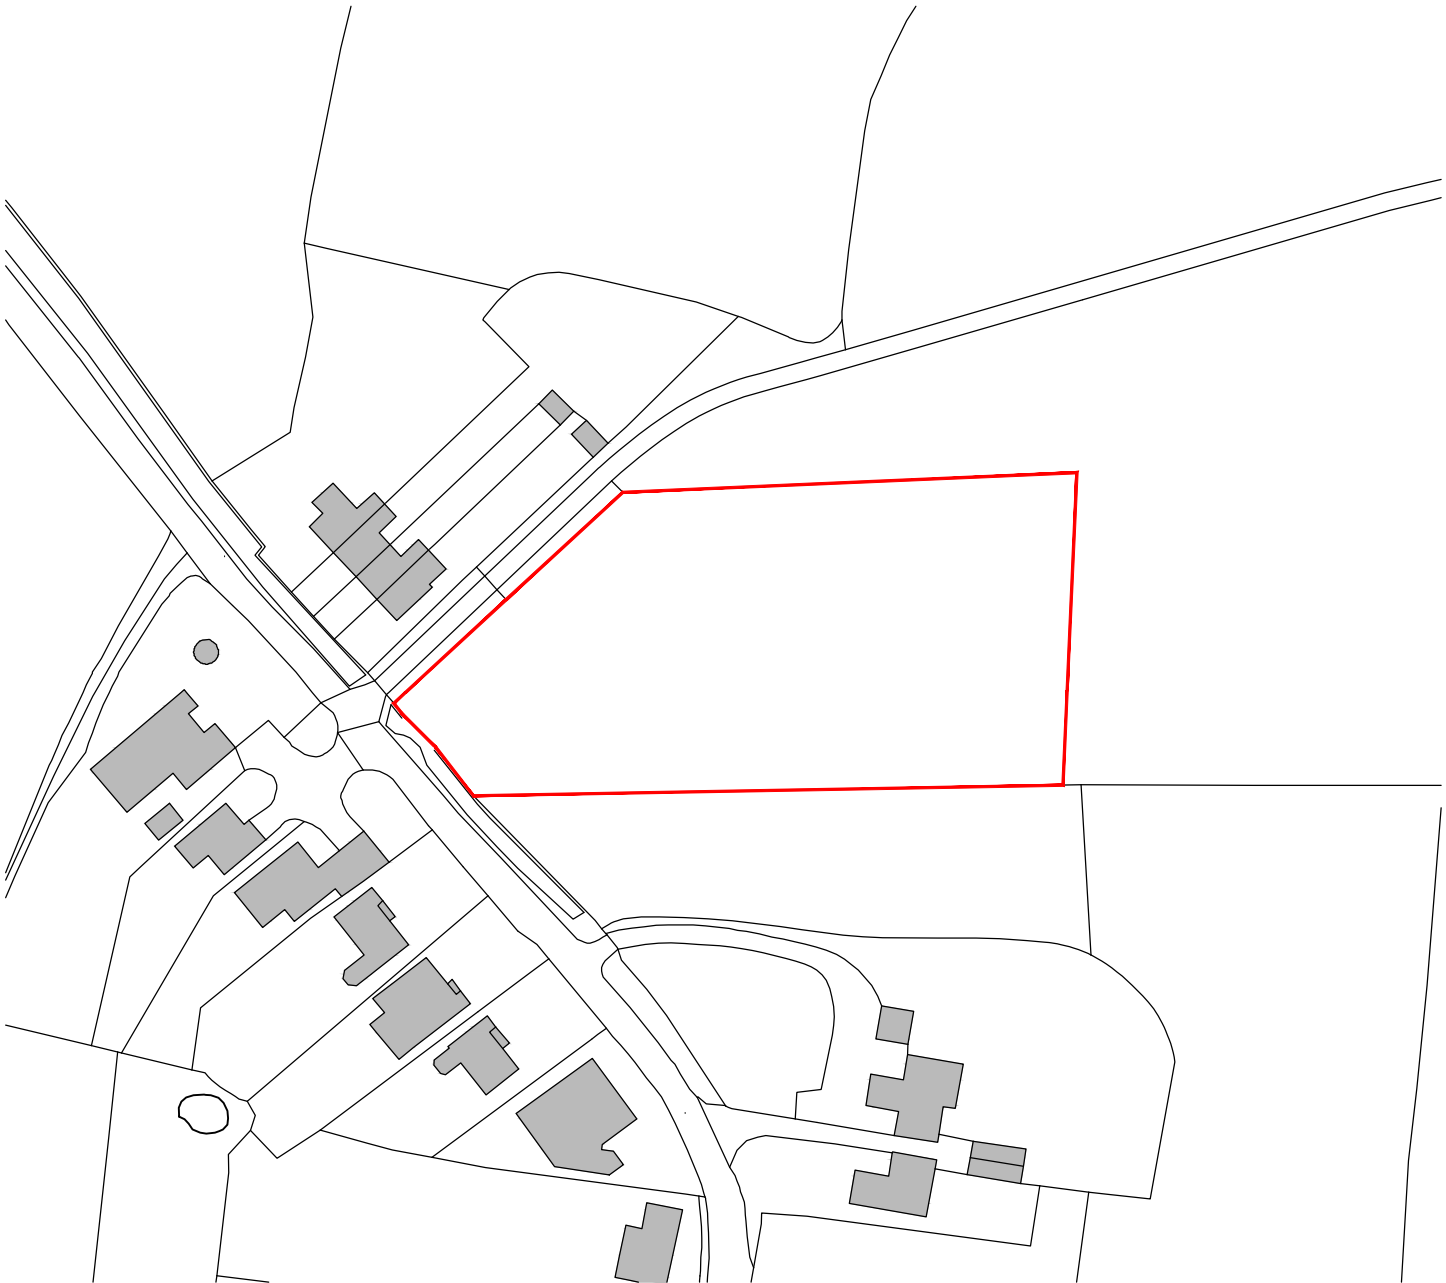

Survey, (c) Crown Copyright 2022. All rights reserved. Licence number 100022432



Client's Name
Remmus Designer Homes

Job Title
College Lane
Hurstpierpoint

Drawing Title
Site Location Plan

Scale
1:1250 @ A4
metres 10 20 30 40 50

Drawn AS	Checked AK	Date 07.08.26
Job No 7759	Drawing No PL-01	Rev P01
Status		

APPROVAL

P01 01.09.26 Planning Issue

AS AK

Rev	Date	Revision Details	Dr	Ch

ECE
Architecture

Tornton
76 Great Suffolk Street
London SE1 0UK
T 0207 938 2728

Staines
64-66 Highton Road
Worthing BN11 2BN
T 01903 948 777

Beacon Towers
Colston Street
Bristol BS1 4BS
T 0117 214 1181

E hello@eceaarchitecture.com

www.eceaarchitecture.com

Creating Quality Communities
eceaarchitecture.com

CAD Plot date: 2/09/2026 - 09:56:28

7759-pl-01-p01-site plan.dwg

© ECE Architecture Limited. No dimensions to be scaled from drawing except for the purposes of Planning Applications. The contractor should check all dimensions on site. It is the contractors responsibility to ensure compliance with Building Regulations.