

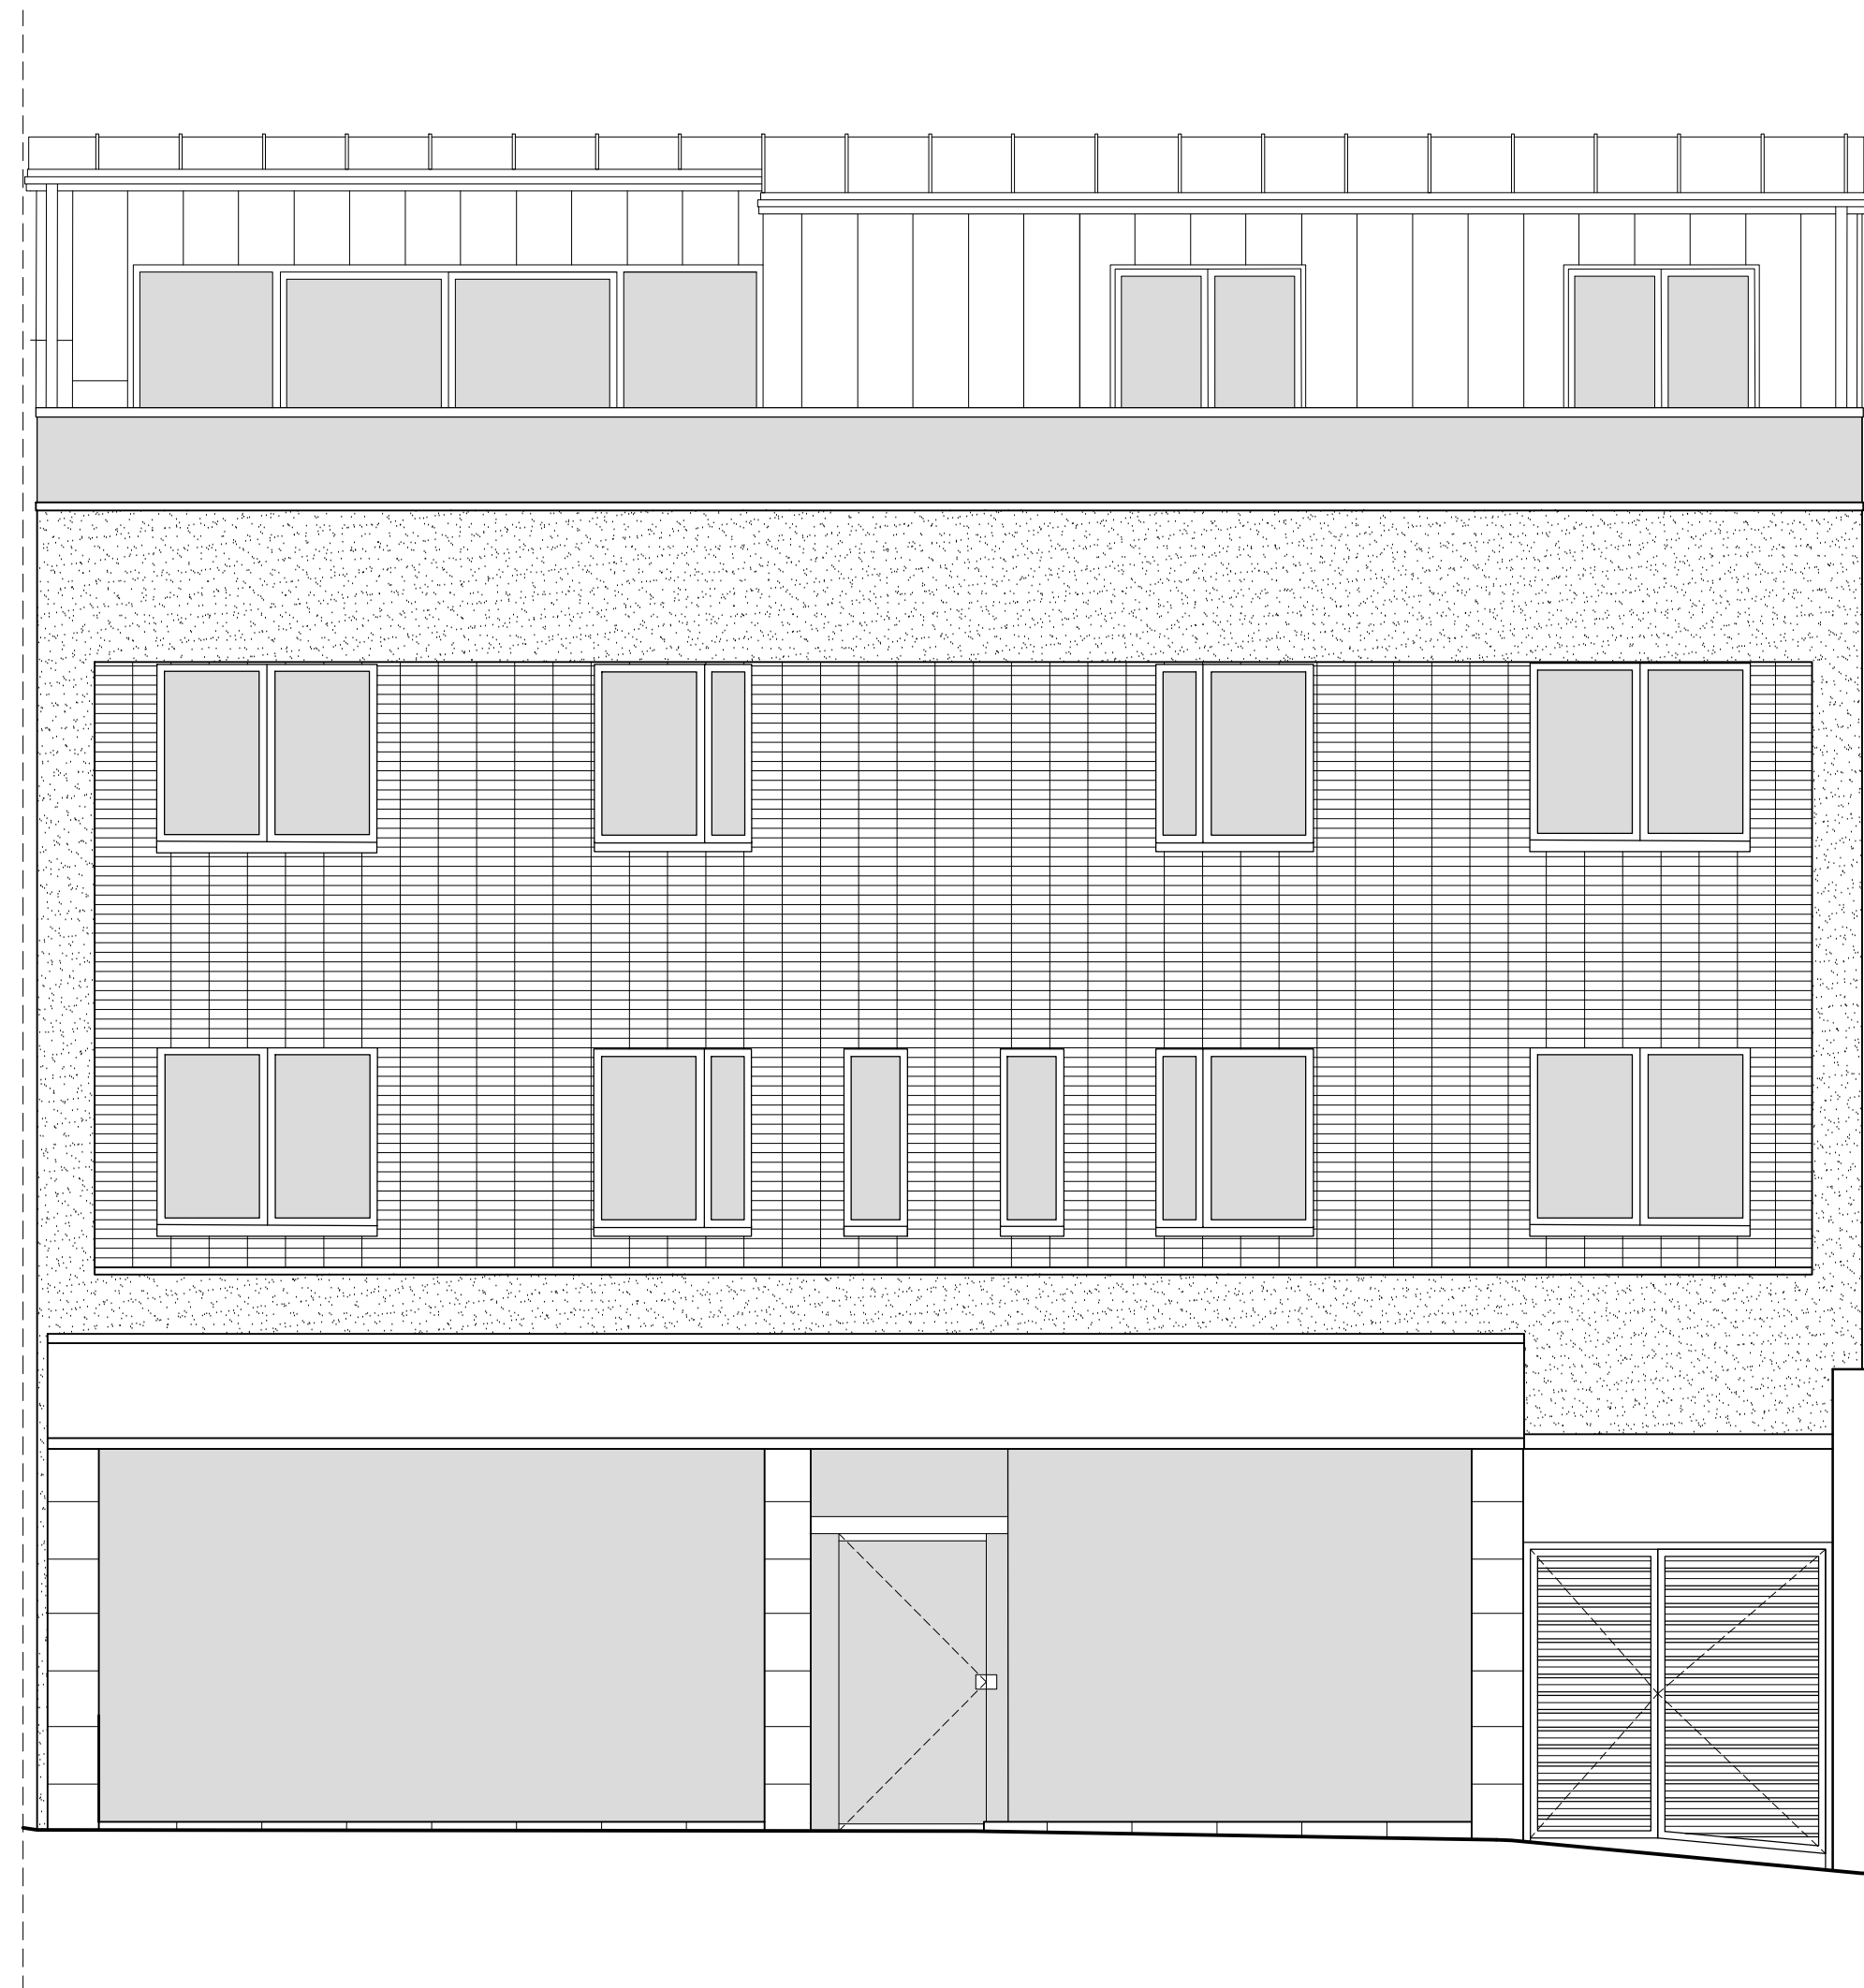


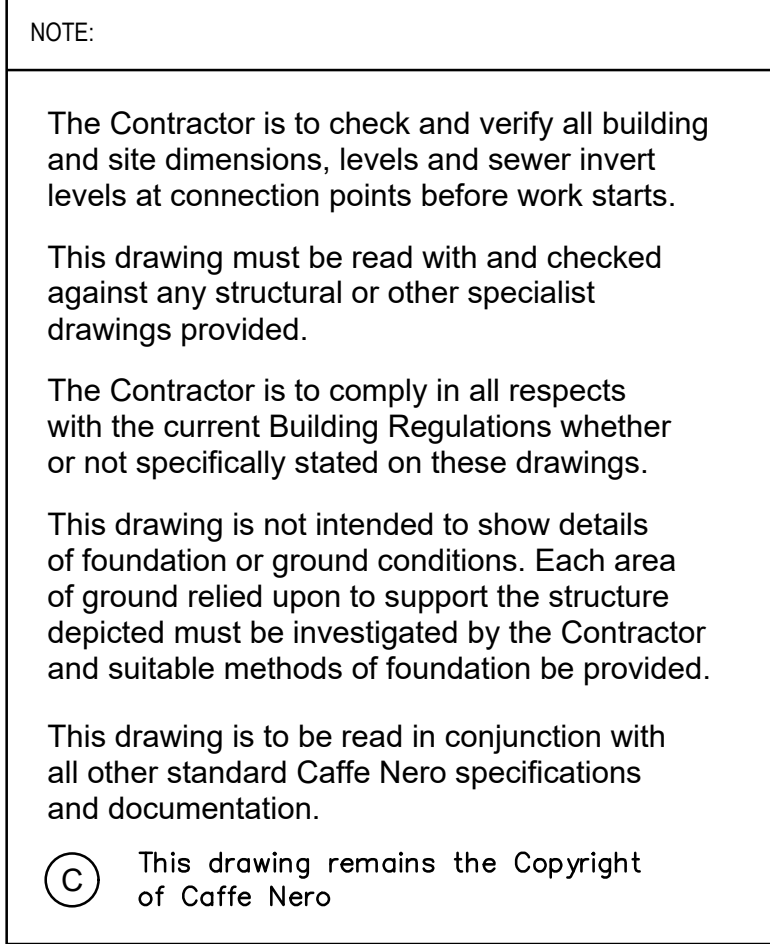

Existing Elevation

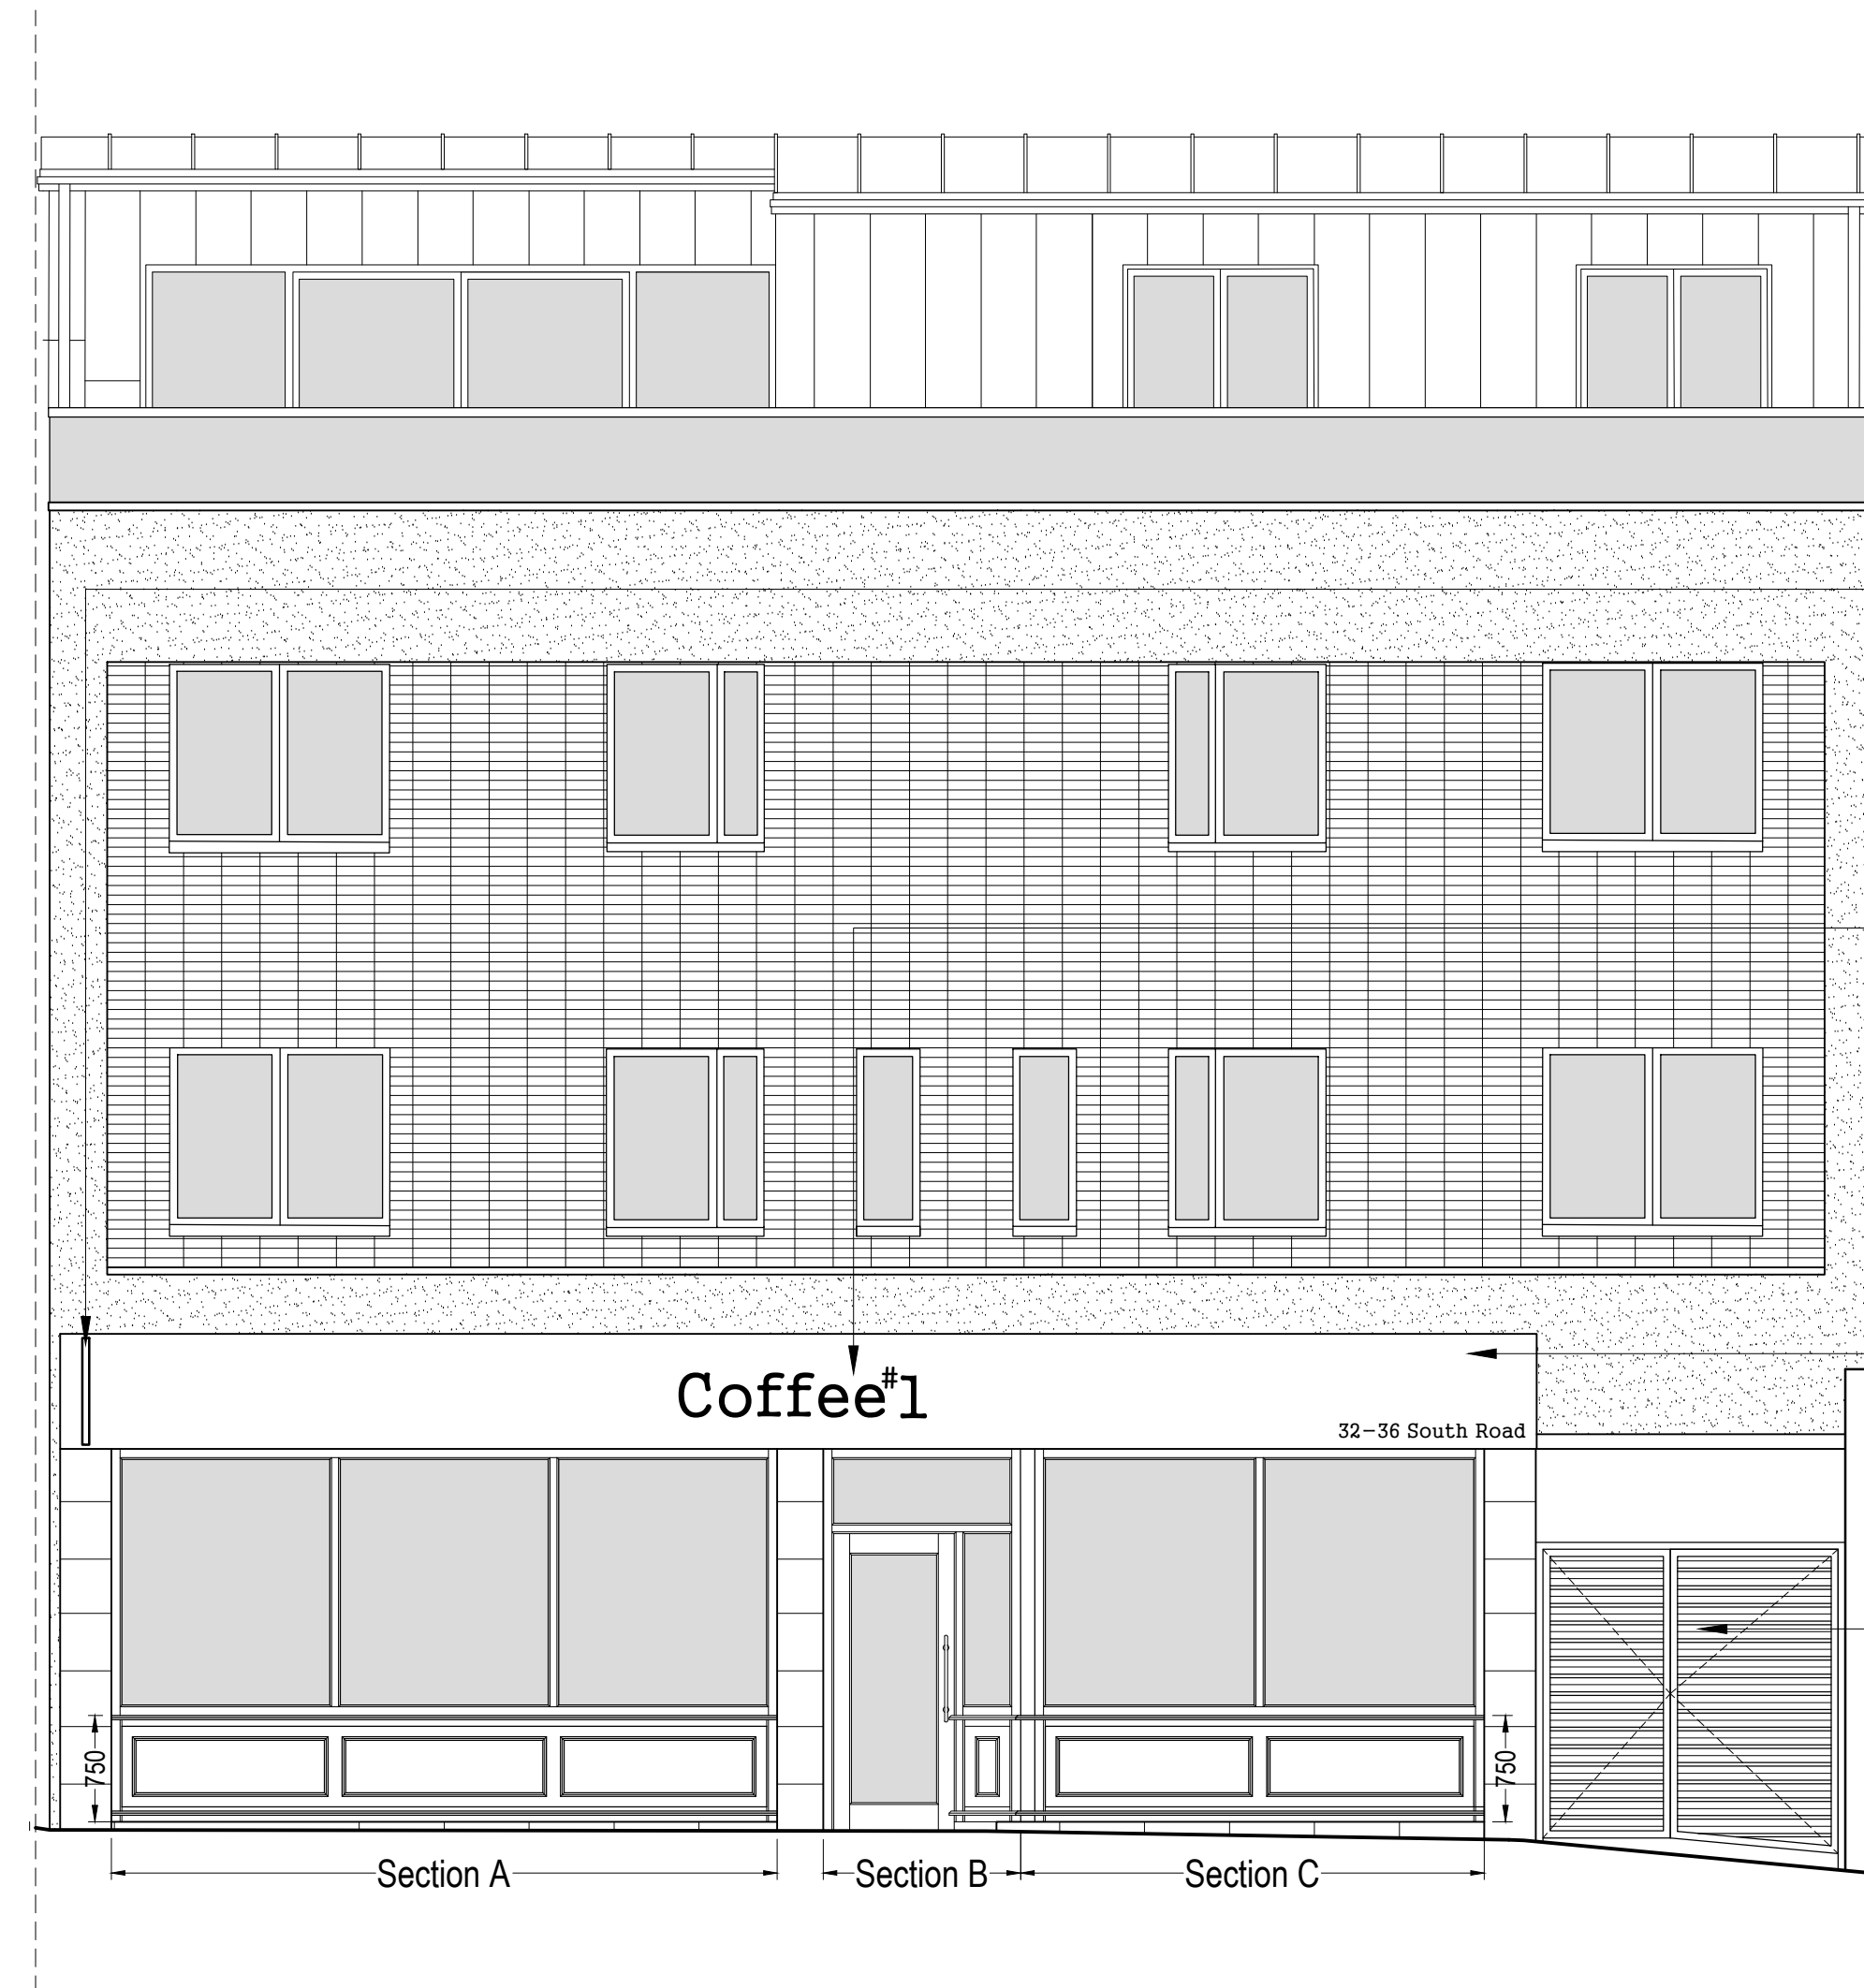

Proposed Elevation

Section A

New stallriser at 750mm high detail. Stallriser to to be from traditional raised & fielded paneling details below New Sapele fixed Windows with Doubled Glazed Units. Allow for fixed glazing above as shown. To receive paint finish - Dulux Ref: 30GG 07/053

Section B

New Sapele Single Outward Opening door set back into premise with Fixed Side Screens. Allow for fixed glazing above as shown. Double Glazed Units & Ironmongery to suit. To receive Paint Finish: Dulux Ref: 30GG 07/053.

Section C

New stallriser at 750mm high detail. Stallriser to to be from traditional raised & fielded paneling details below New Sapele fixed Windows with Doubled Glazed Units. Allow for fixed glazing above as shown. To receive paint finish - Dulux Ref: 30GG 07/053


— Projecting Sign to be formed from Aluminium Panels with Satin Black Green RAL 6012 Finish. Fret Cut Text from 10mm Opal 030 Acrylic Island Cut Push through to form Halo Illumination from Warm White LED's. Signage to have external through lighting with Opal Acrylic diffusers.

305mm High 'Coffee#1 text - 10mm Opal 050
Acrylic Faces Reverse with Radius Faces.
1.2mm Des St/St Returns which are finished
Satin Black Green RAL 6012. Rebated 10mm
Opal 303 Acrylic backs fitted with Warm White
LEDs for face & Halo Illumination.

— Allow for new folded Aluminium fascia tray. To receive Dulux Paint finish Ref: 30GG 07/053.

- Access gates to external rear area.

A	Shopfront spec amended.	CG	10-01-25
Rev.		By	Date

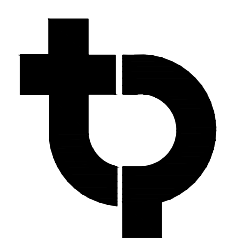

Thomas Parry Design Ltd
The Old Sketty Coach House,
21 Gower Road, Sketty
Swansea, SA2 9BX

t: 01792 290755

e: design@thomasperry.co.uk
w: www.thomasperry.co.uk

© COPYRIGHT THOMAS PARRY DESIGN LTD



Coffee#1

Caffe Nero
9-15 Neal Street,
Covent Garden,
London,
WC2H 9PW

TEL: 020 7520 5150

enquiries@caffenero.com
 site: www.caffenero.com

site: www.caffenero.com

Site

32/36 South Road,
Haywards Heath
RH16 4LA

Title

EXISTING & PROPOSED FRONT ELEVATIONS

Project Manager/ Checked:	Drawn By: C.Grayson	Scale: A1@1:50	Date: 05-11-24
Arch/Designer THOM/PAR	System No/ Project No. A-G/1617-24	Drwg No. P02	Rev. A

EXISTING & PROPOSED FRONT ELEVATIONS

1:50 Scale @ A1