


South Elevation (Side)


East Elevation (Front)

North Elevation (Side)


West Elevation (Rear)

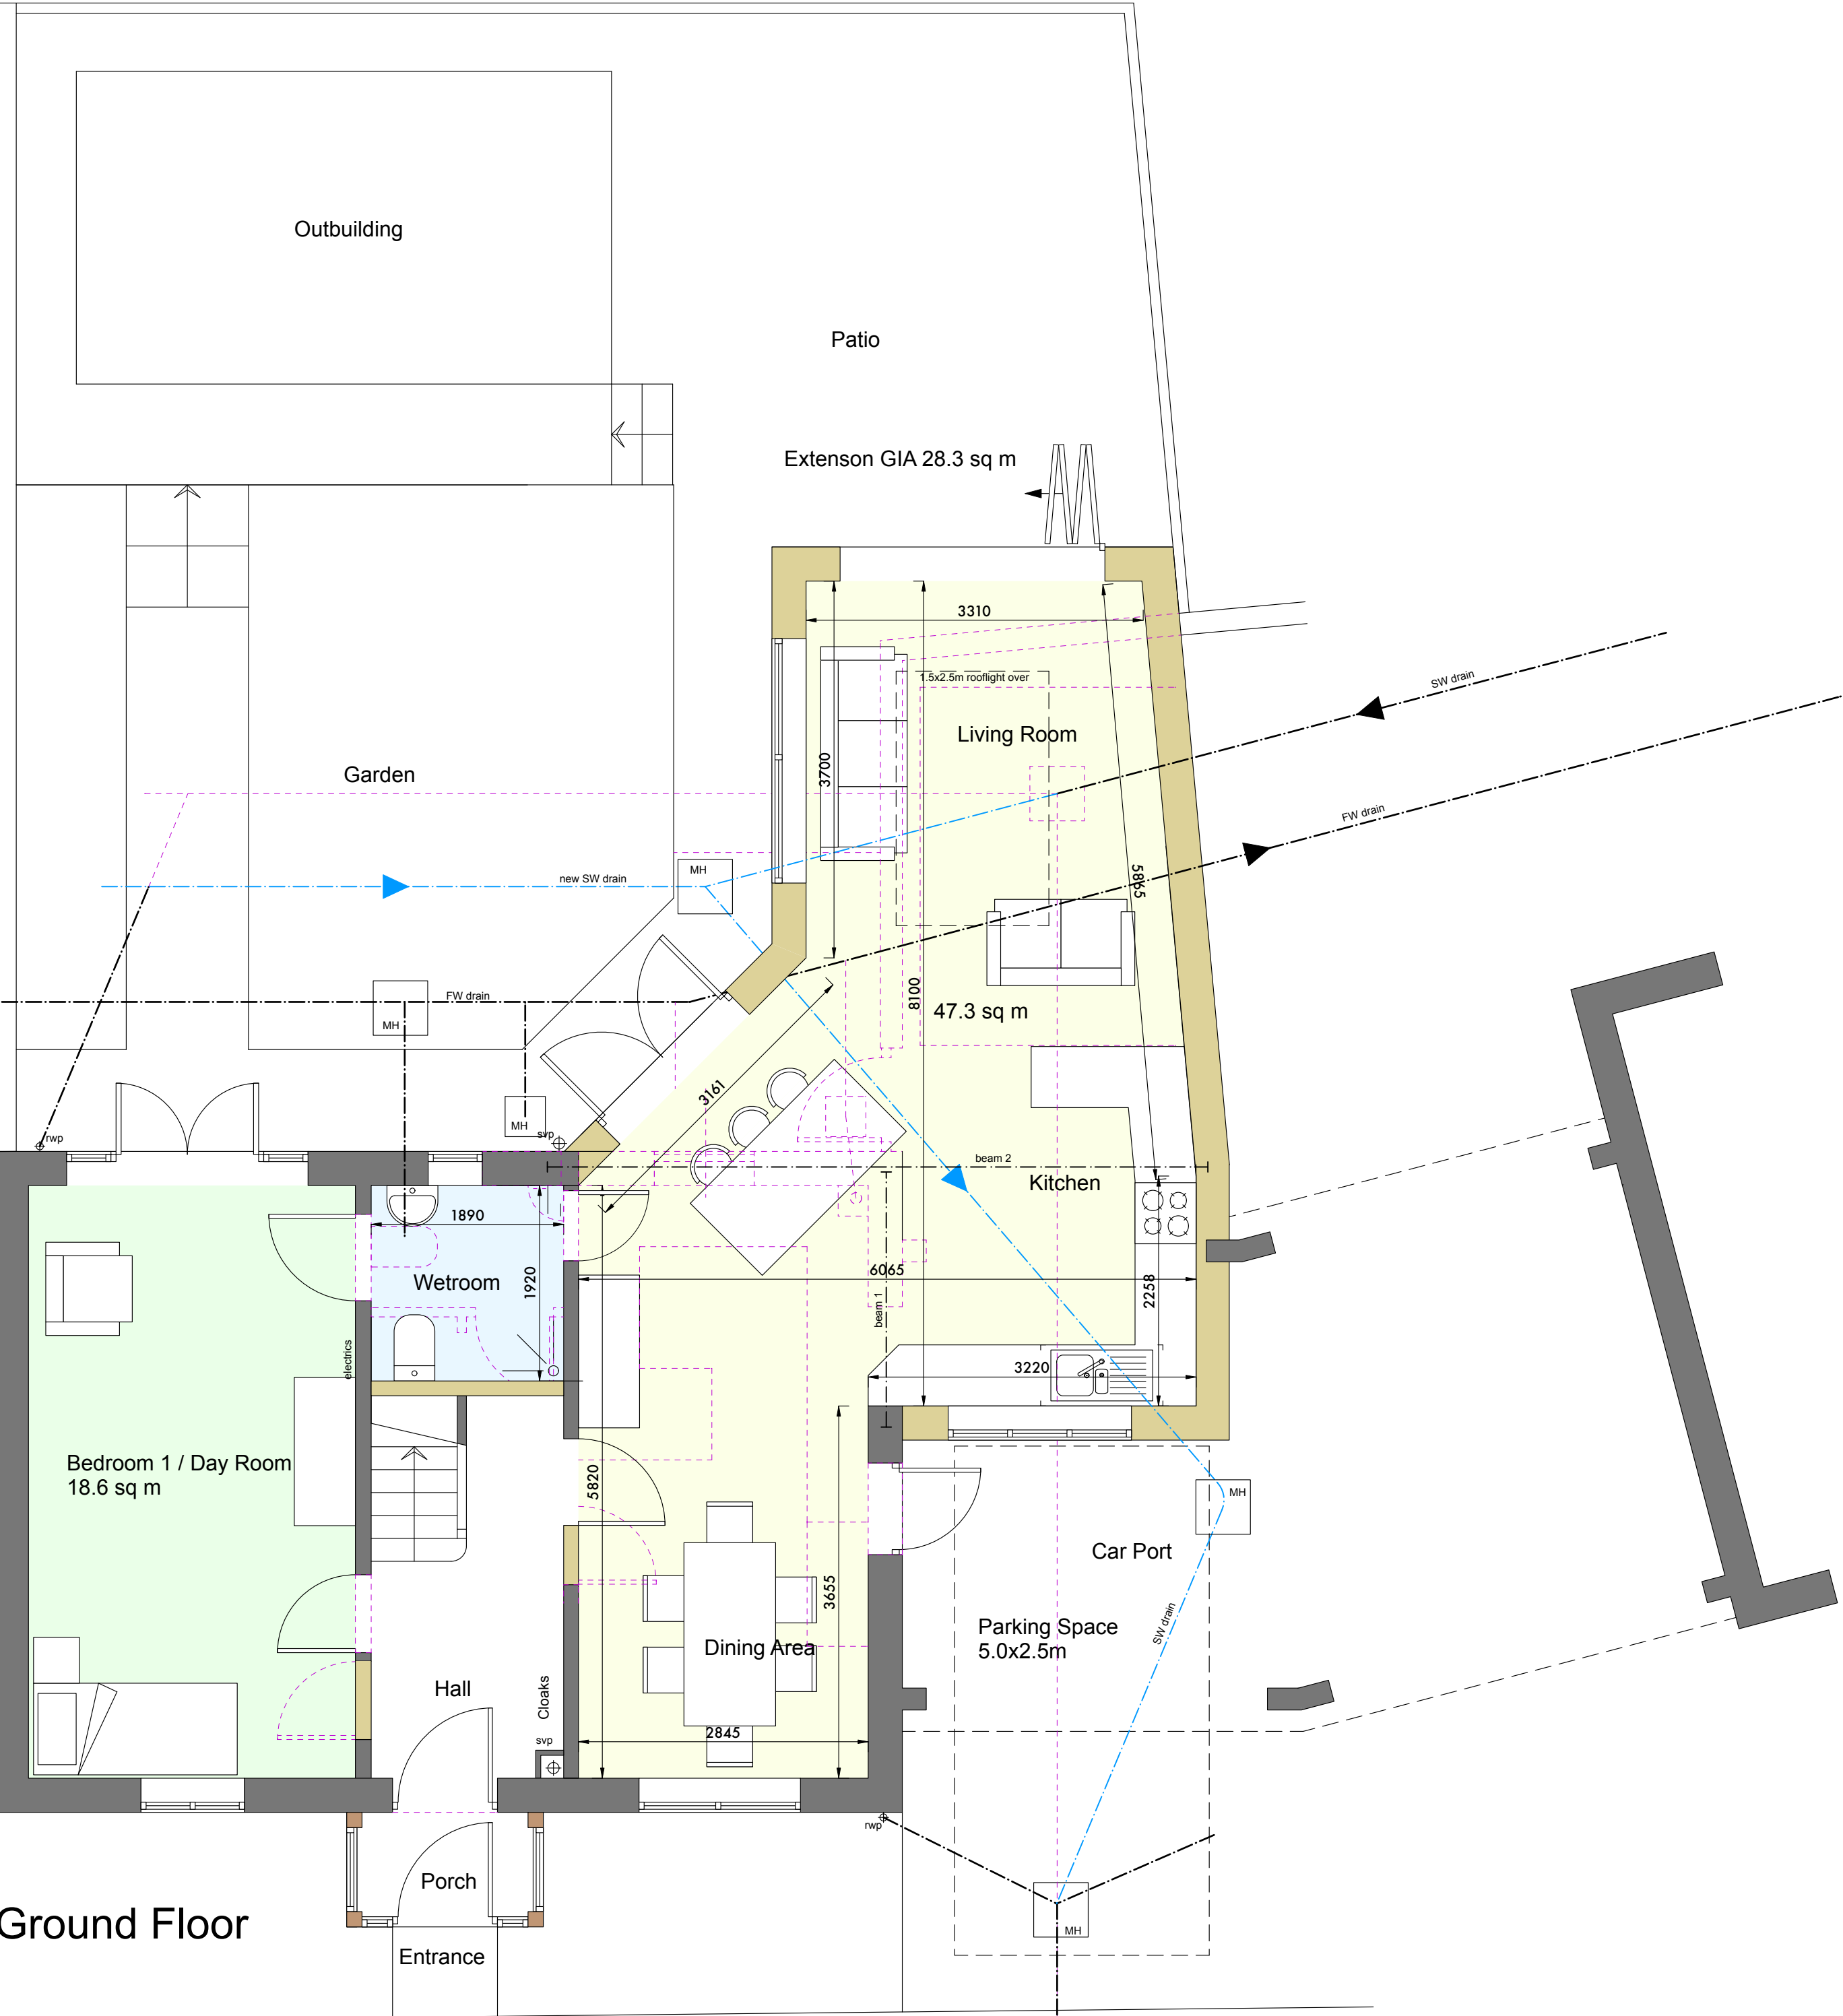


Ground Floor

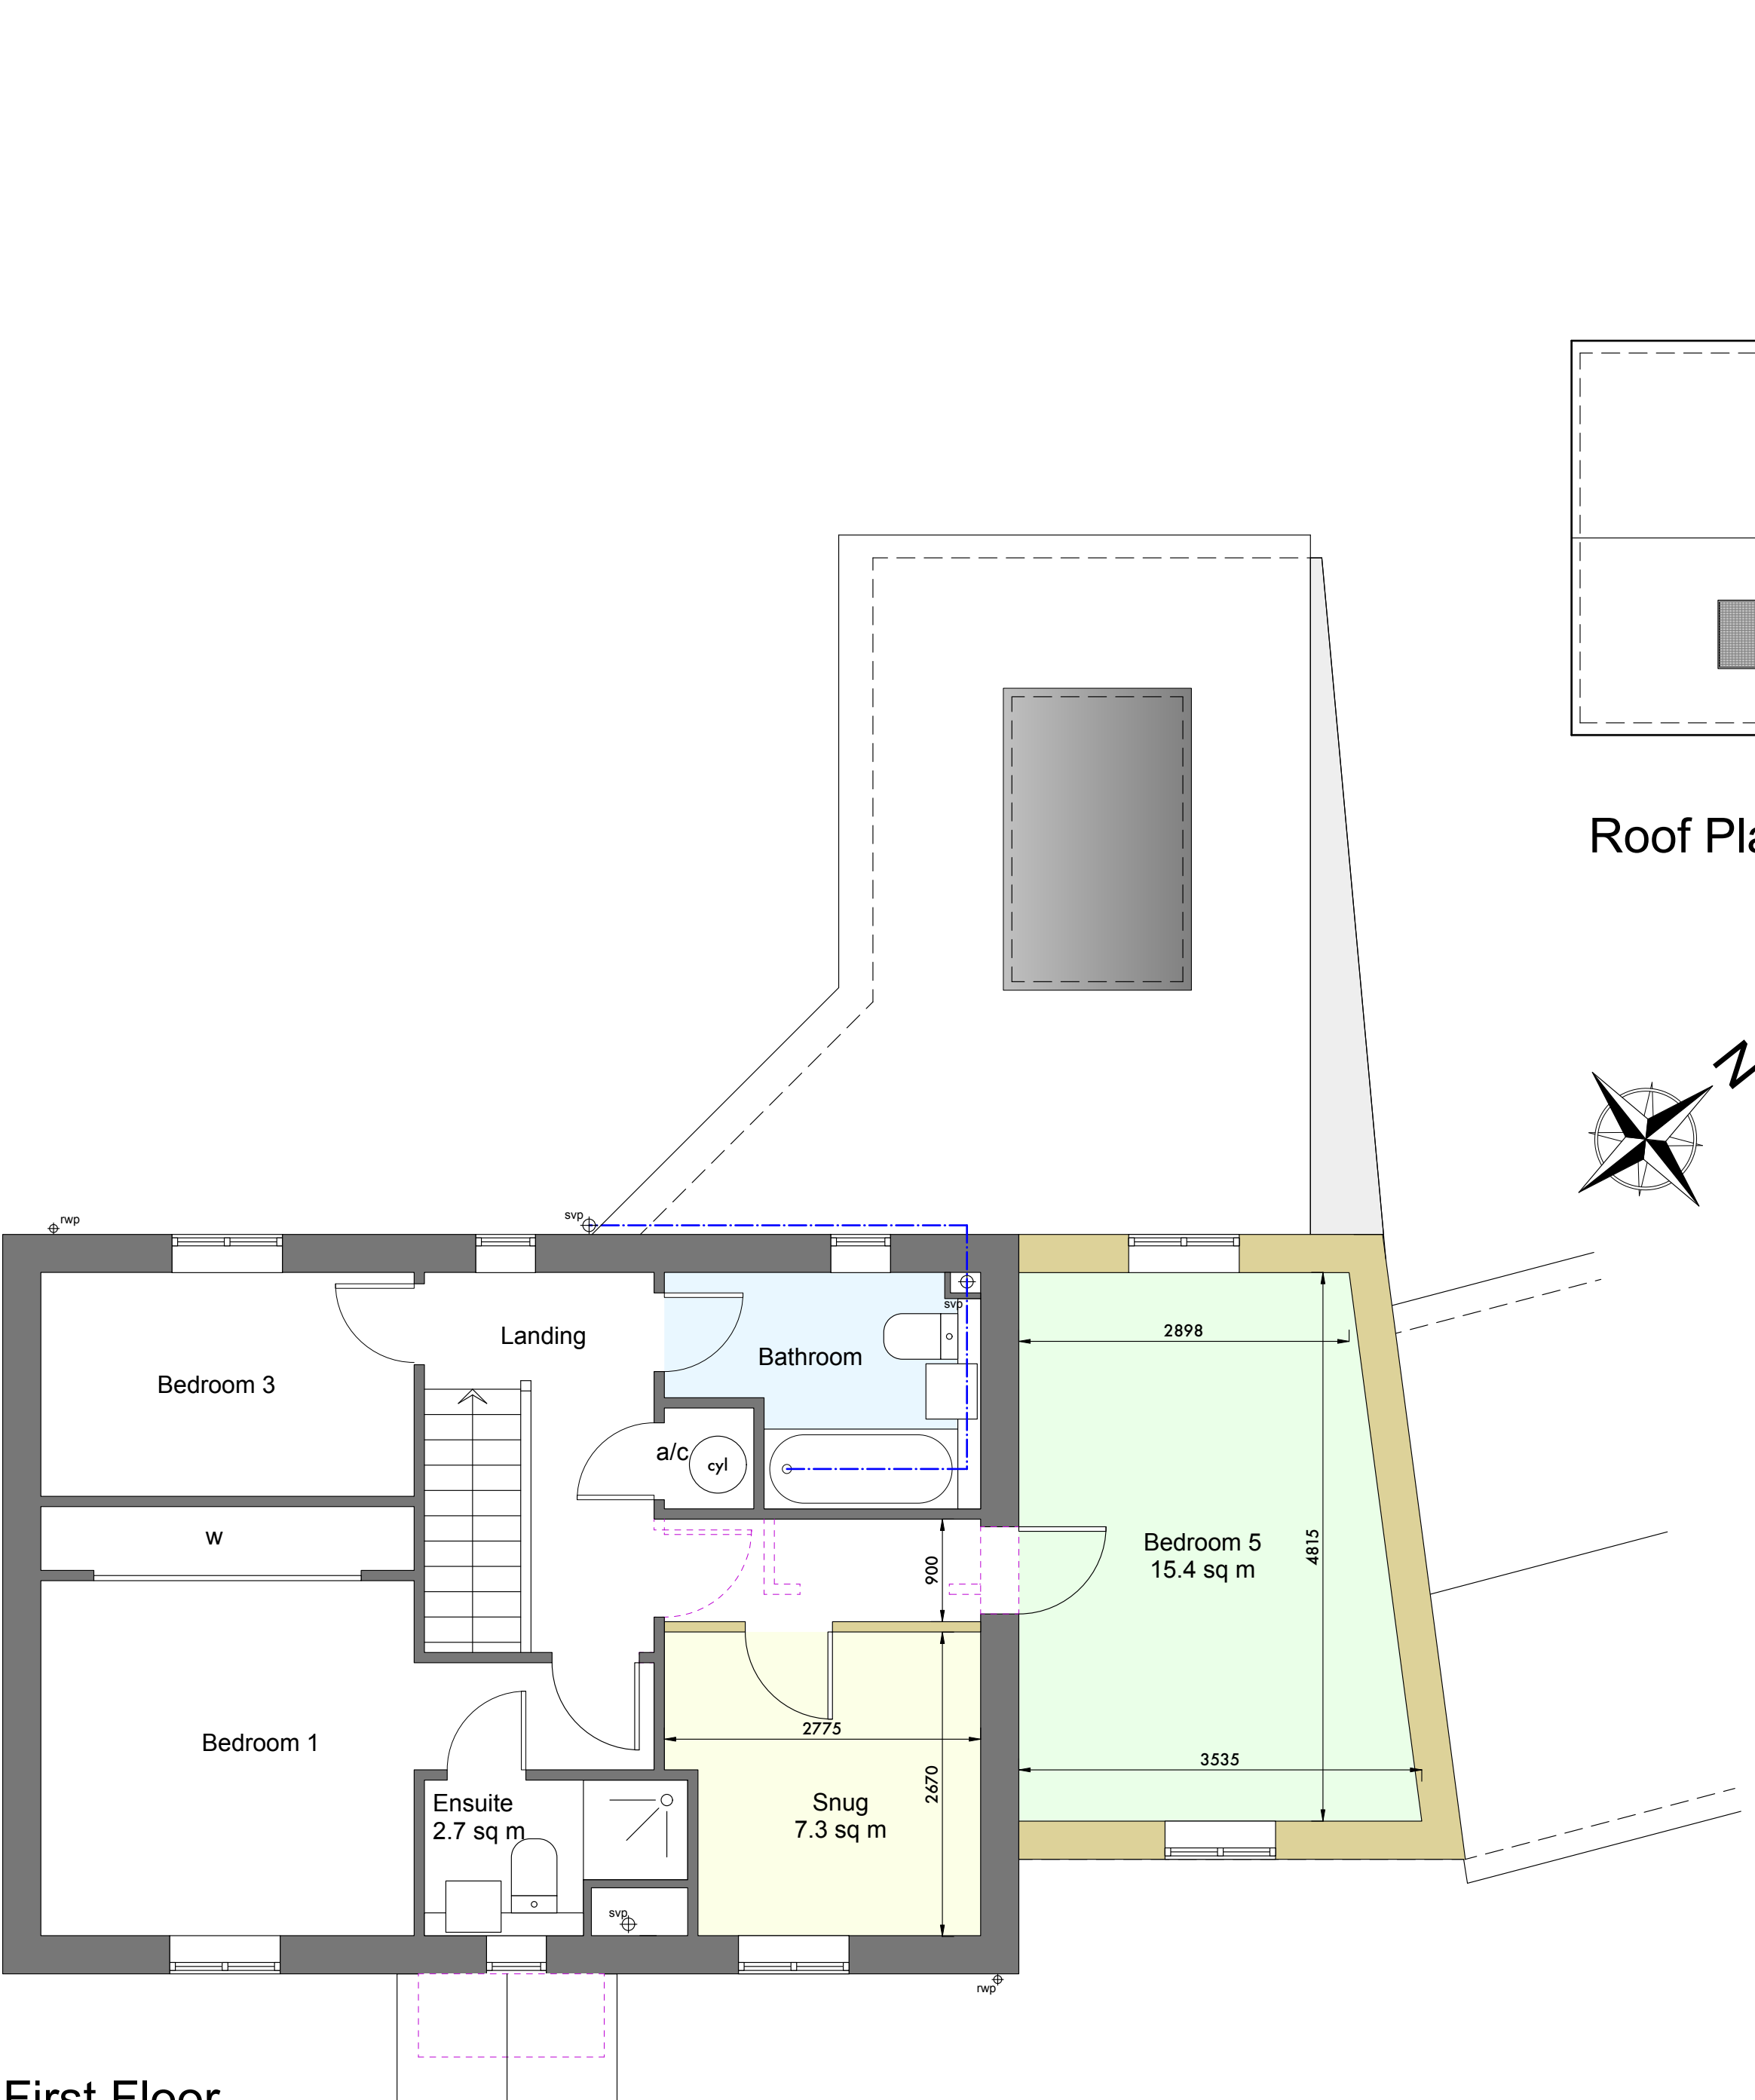

First Floor

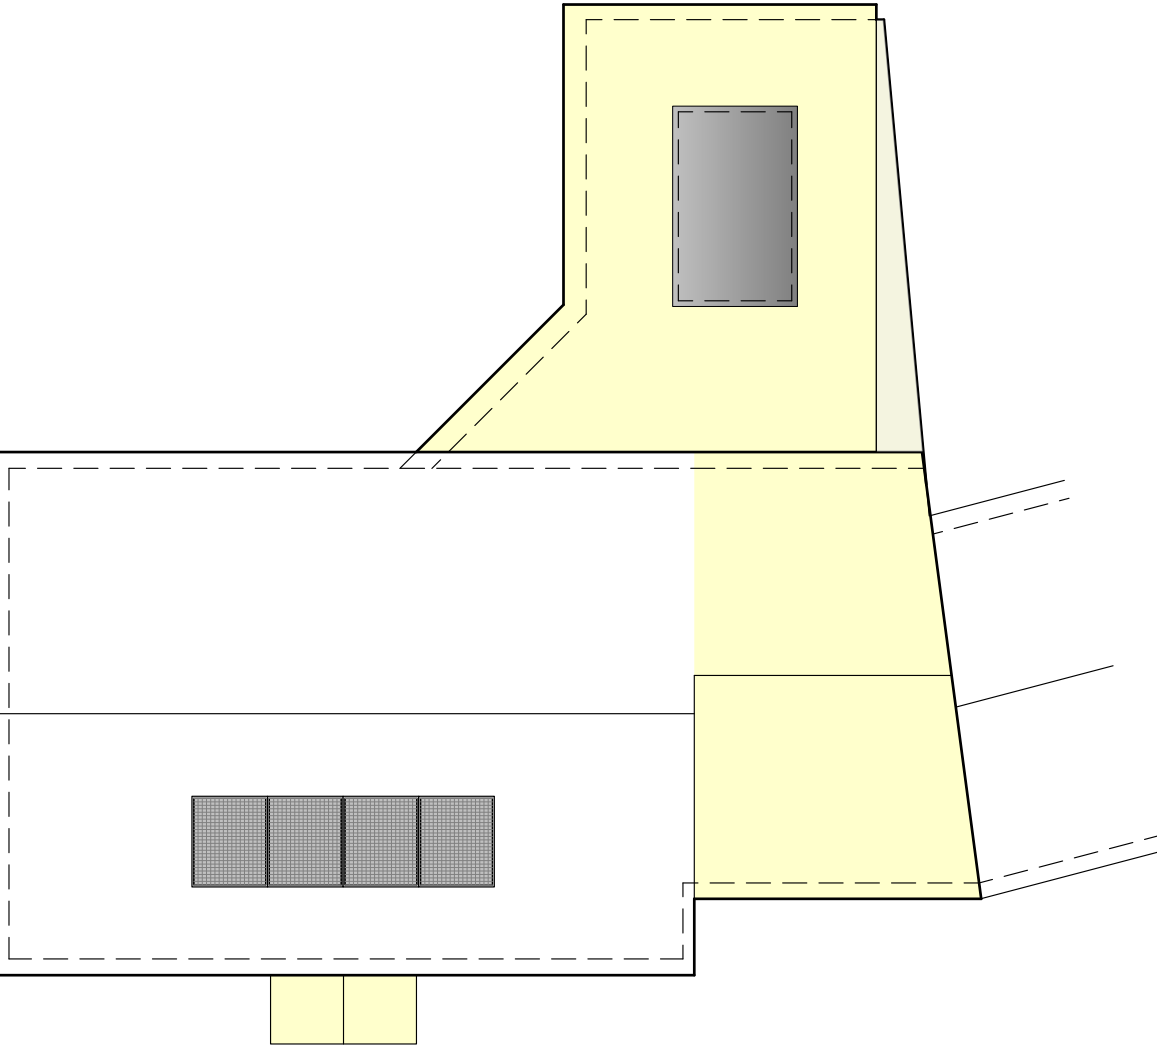

Roof Plan

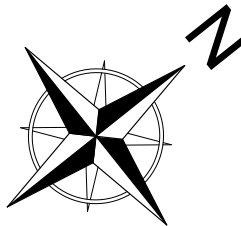

© Copyright CKA Architectural Ltd.
Drawing must not be copied or reproduced without
permission from CKA Architectural.
All dimensions to be checked on site.

Revisions	
- 26/03/2025	First issue
A 06/02/2024	Updated
B 24/03/2025	New scheme
C 26/03/2025	Updated



CKA Architectural Ltd
36 Church Street, Eastbourne, BN21 1HS
01323 729516 ckaa.co.uk

Client
M Hazelby and M Irish


Project address
**7 Heritage Lane
Burgess Hill
RH15 0XG**

Project description
Extensions

Drawing title
Proposed Plans and Elevations

Scale **1:50 & 100 @ A1**

Job N°	Drawing N°	Revision
3362	03	C

 

Proposed Plans and Elevations