

Street Elevation (North) 1:100

extensions recently
approved
13.02.25 ref:
DM/24/3124


new brick
pier ht.1.9m
to match
existing

RUSTIC PICKETT FENCE 1.0m HIGH


CLOSE BOARDED FENCE max 1.8m HIGH

PROPOSED
DRIVEWAY


CLOSE BOARDED FENCE MAX 1.8m HIGH

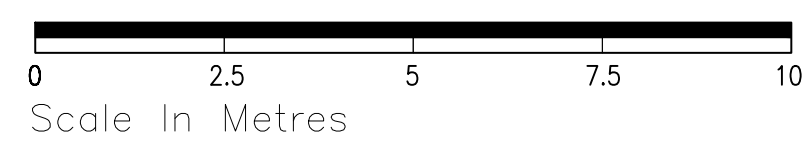



HISTORIC
DRIVEWAY
ACCESS
CLOSED
IN 2014

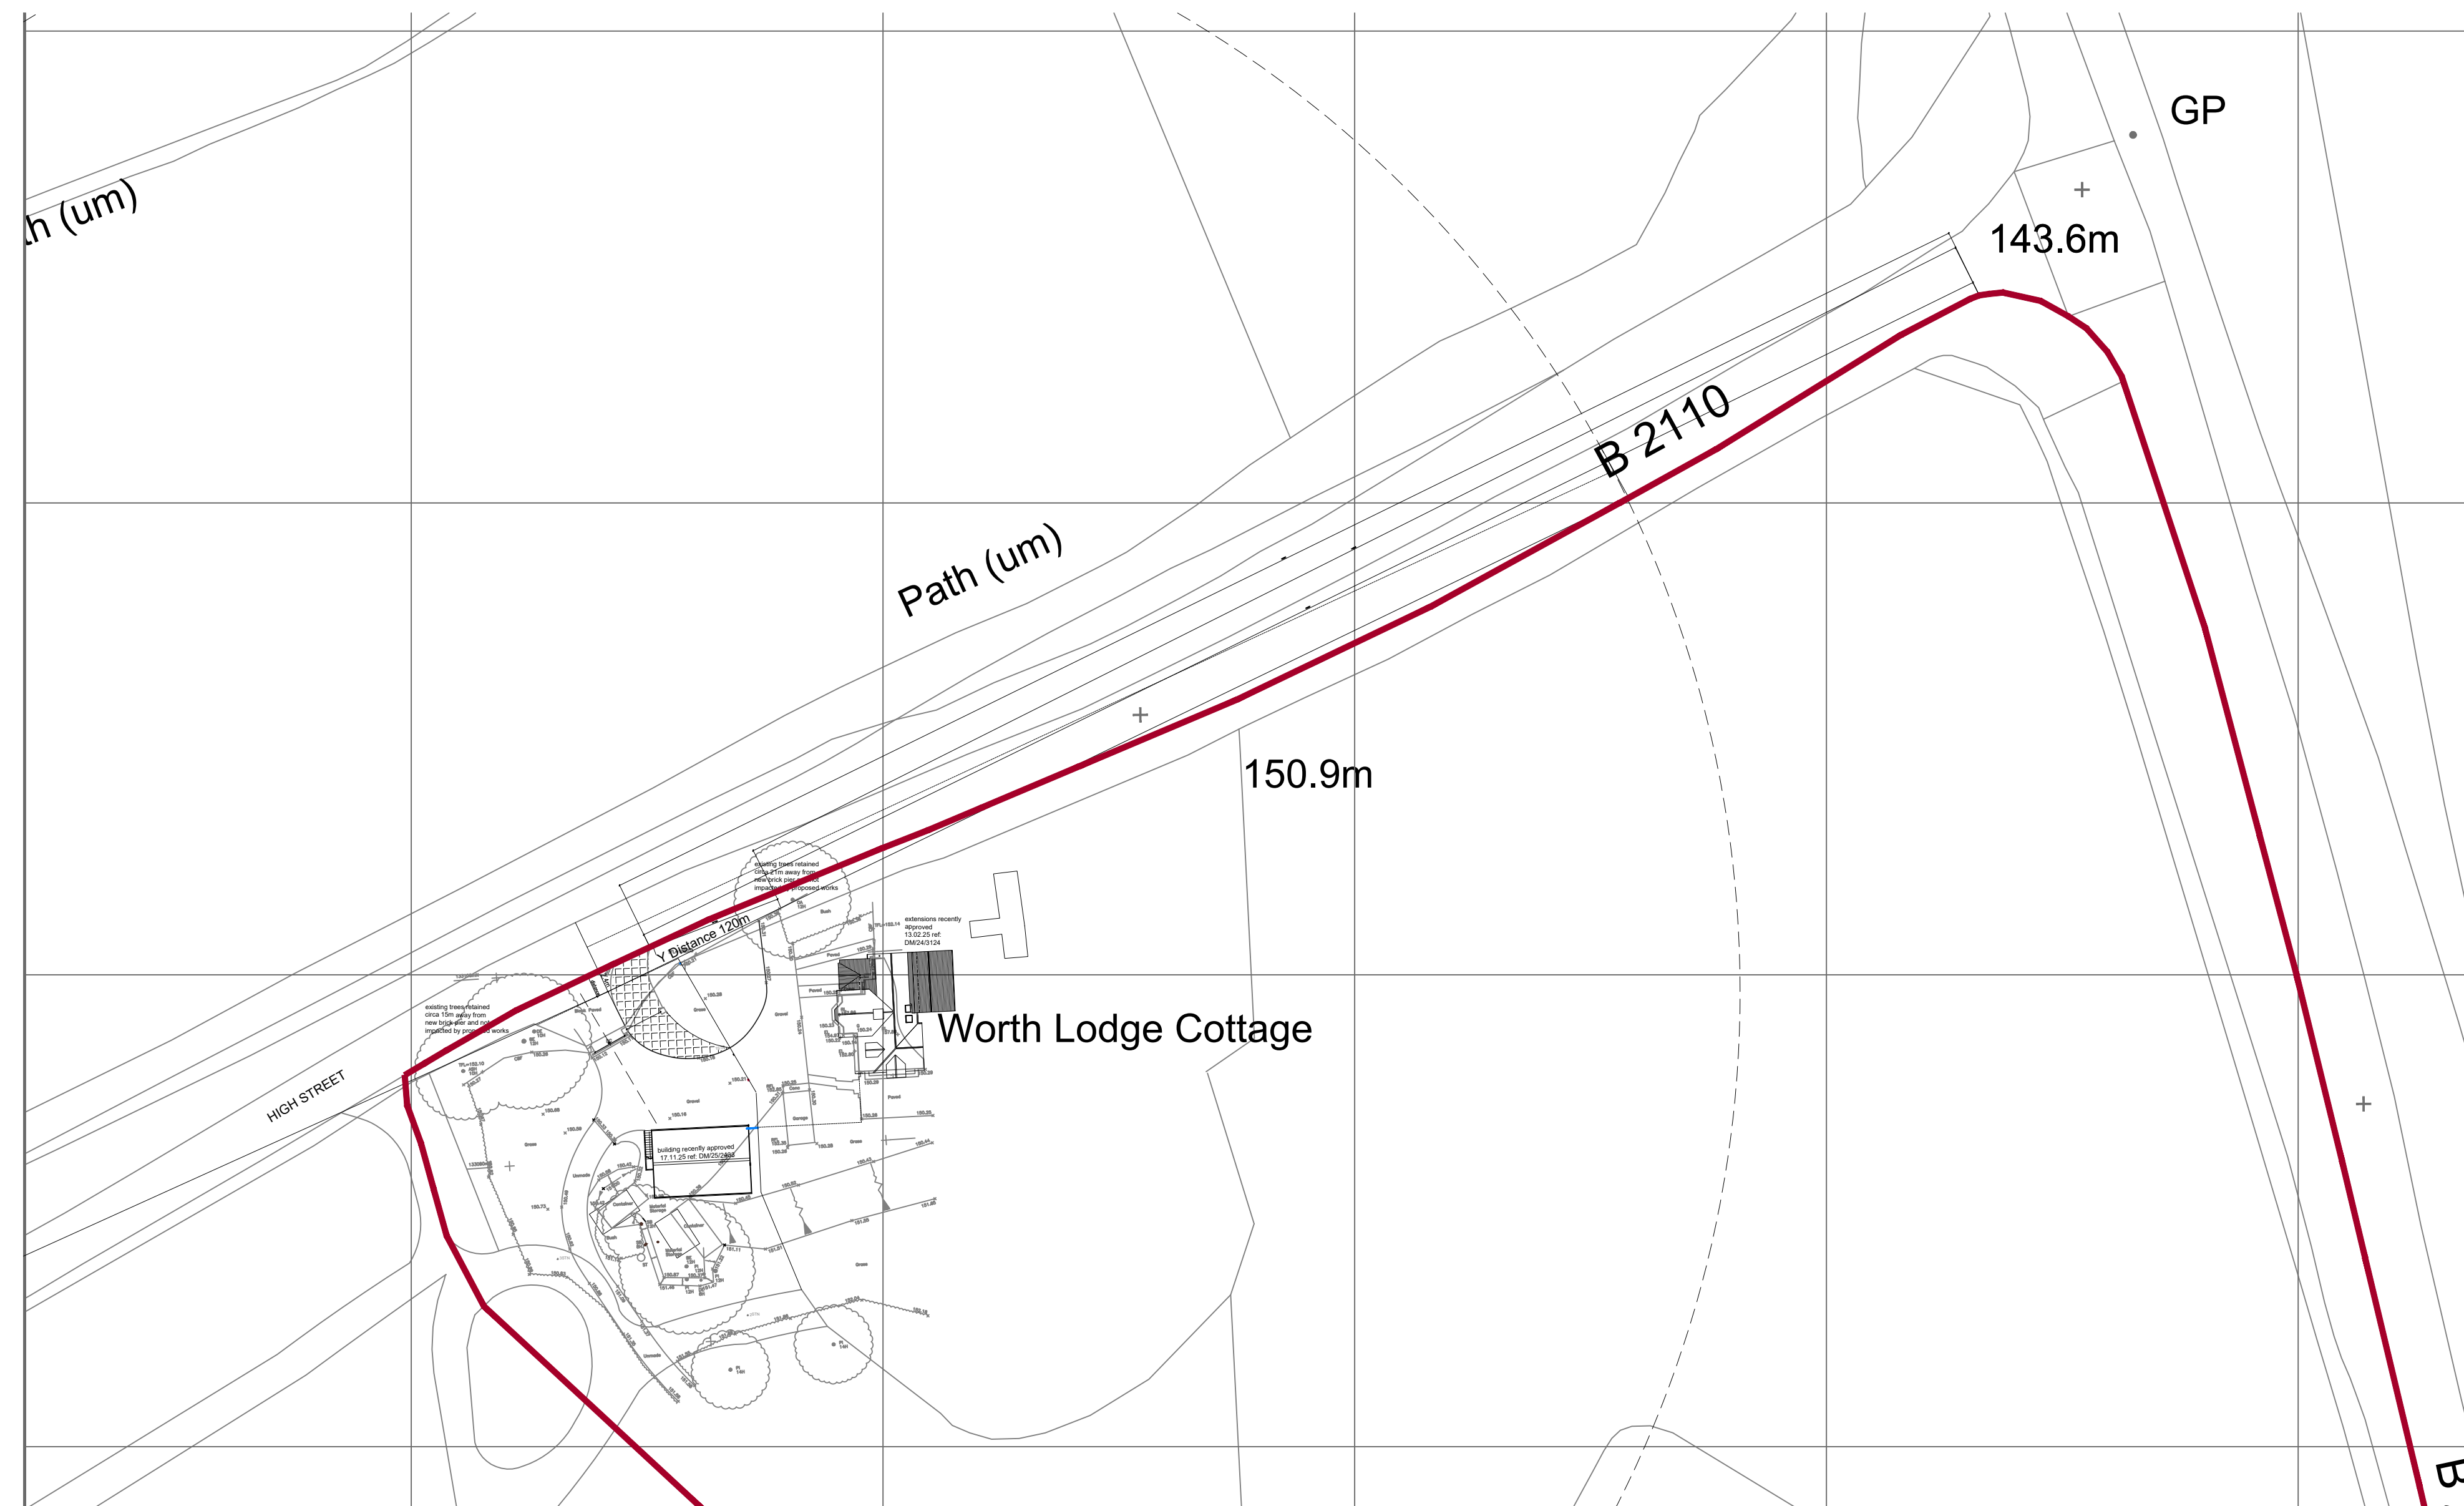

Site plan 1:500

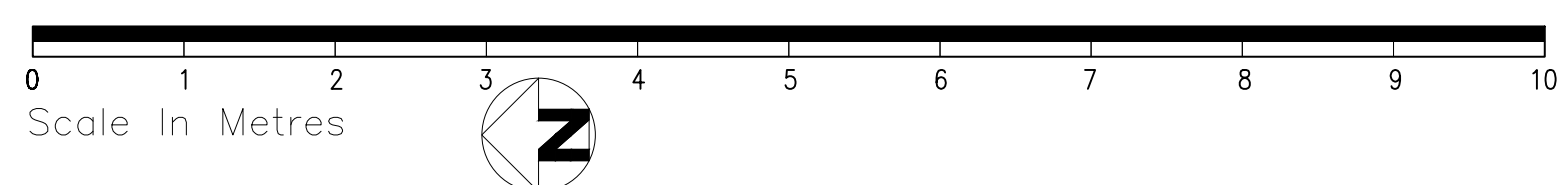

Location plan 1:1250

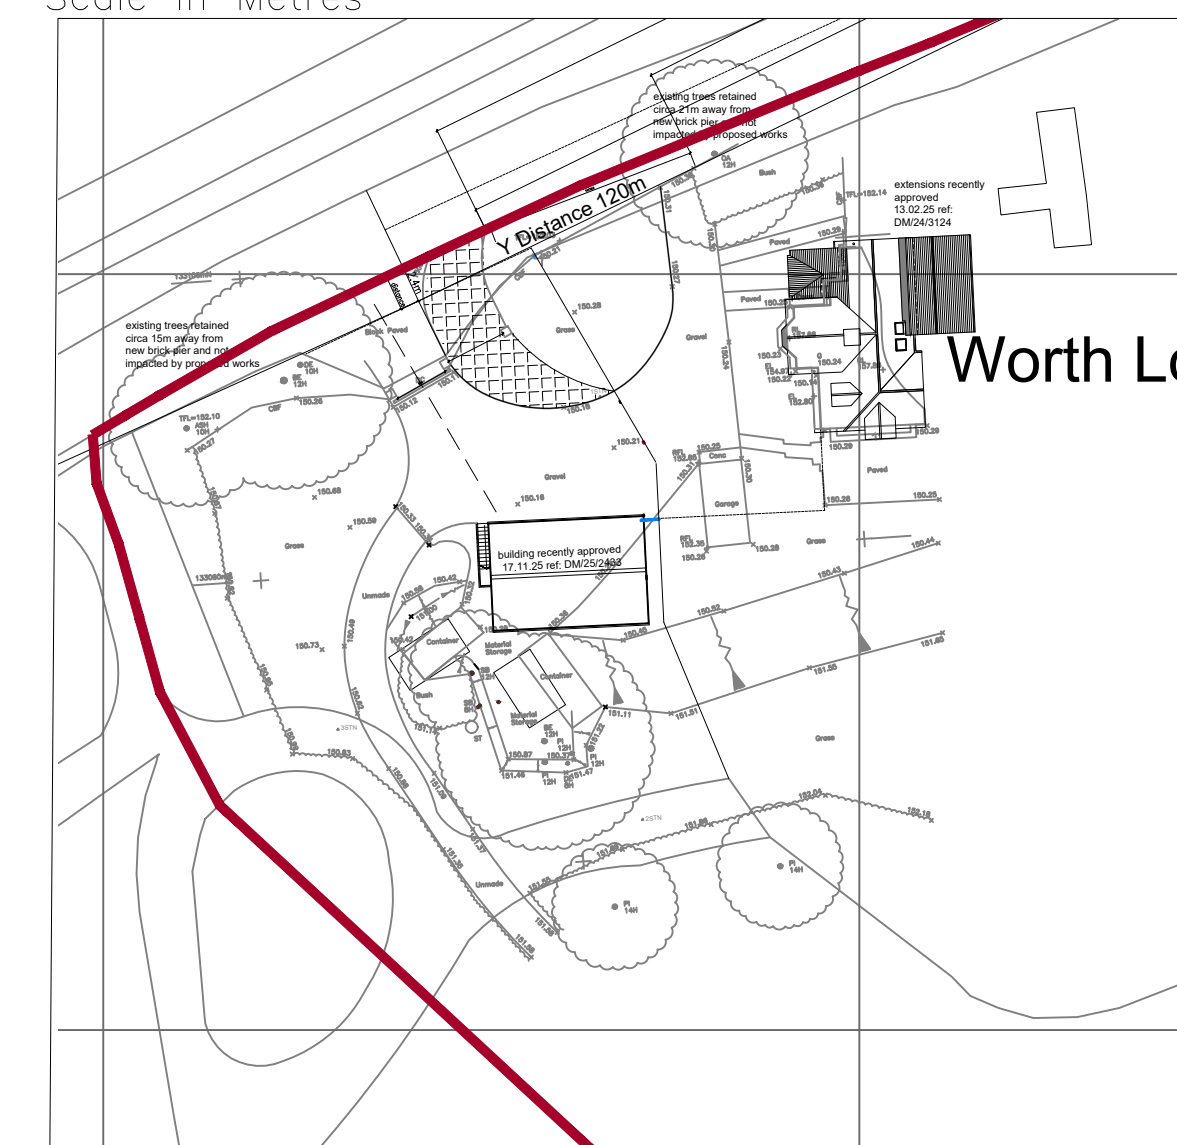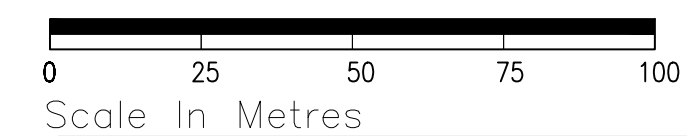

Block plan 1:500



A A rev.	Mar'26 Feb'26 date	red line amendment to suit LA requirements amendments to suit LA requirements comment
amendments		
kl architects		
client Mr & Mrs J. Whittingham		
job Worth Lodge, Balmcombe, RH17 6QG		
drawing number 321.PL.01/B		
drawing title proposed plans, street elevation, location & block plan		
date	scale/original sheet size	RIBA work stage
Feb.'26	Varies @ A1	n/a
Do not scale off drawing Check all dimensions on site before all work is commenced All goods materials, workmanship to conform with current building regulations BS5 and COP8 © Copyright KJA Architects Ltd		
kl architects limited 57 Penland Road Hoylands Heath Leeds LS15 7LJ	telephone 07712 459 562 email kja.architects@gmail.com www.kjaarchitects.co.uk	Company No. 6536521 Registered Office 57 Penland Road, Hoylands Heath, Leeds