




Street Elevation (North) 1:100

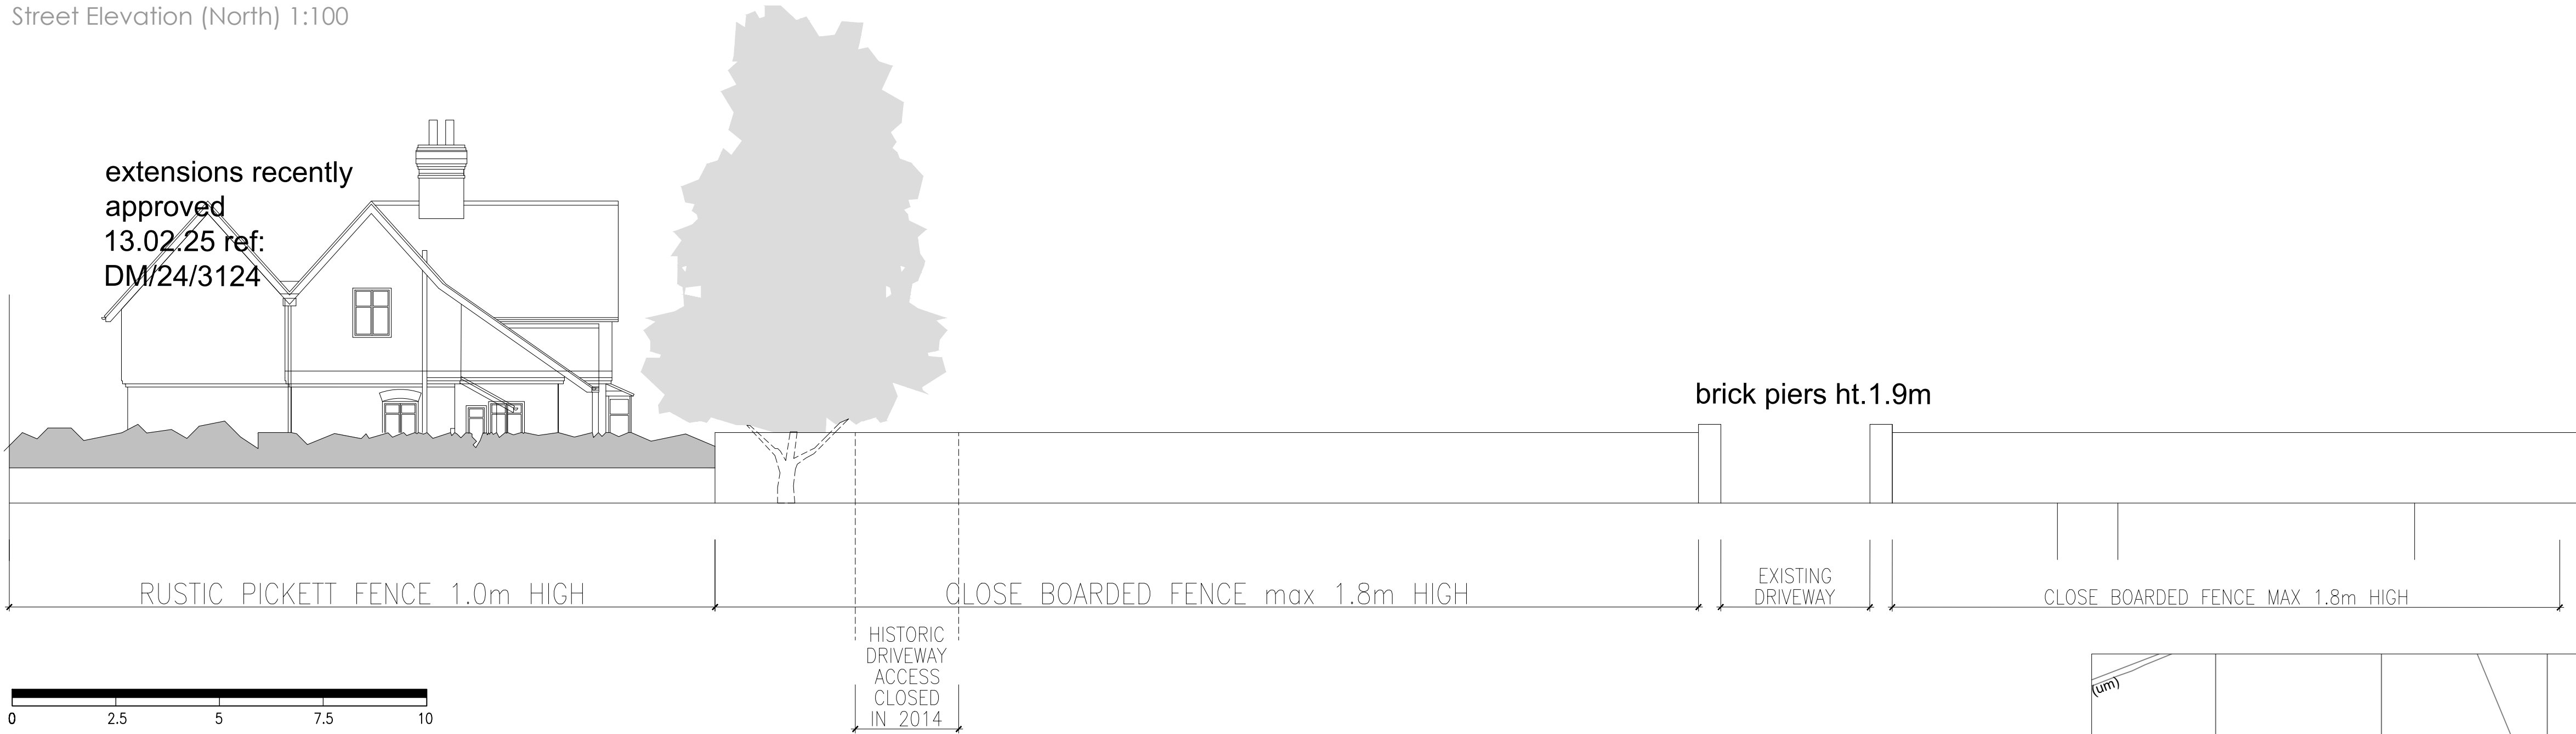

Site plan 1:500

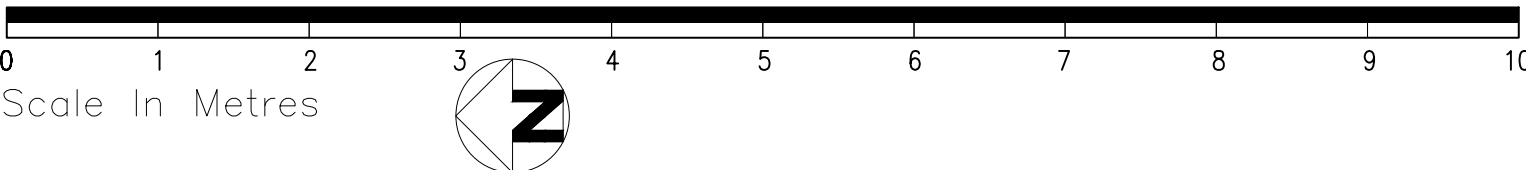

Location plan 1:1250

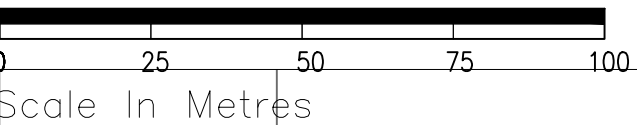

Block plan 1:500



B	Mar'26	red line amendments to LA requirements
A	Feb'26	amendments to suit LA requirements
rev.	date	comment
amendments		
klaarchitects		
client Mr & Mrs J. Whittingham		
job Worth Lodge, Balcombe, RH17 6QG		
drawing number 321.EXG.01/B		
drawing title existing plans, street elevation, location & block plan		
date Feb.'26	scale/original sheet size Varies @ A1	RIBA work stage n/a
Do not scale off drawing Check all dimensions on site before all work is commenced All goods materials and workmanship to conform with current building regulations BS5 and COP1 © Copyright KLA Architects Ltd.		
KLA architects limited 27 Parkland Road Haywards Heath West Sussex BN16 1PJ	telephone 07712 649 542 email kla.architects@gmail.com www.klaarchitects.co.uk	Company No. 6538501 Registered Office 27 Parkland Road, Haywards Heath, BN16 1PJ