


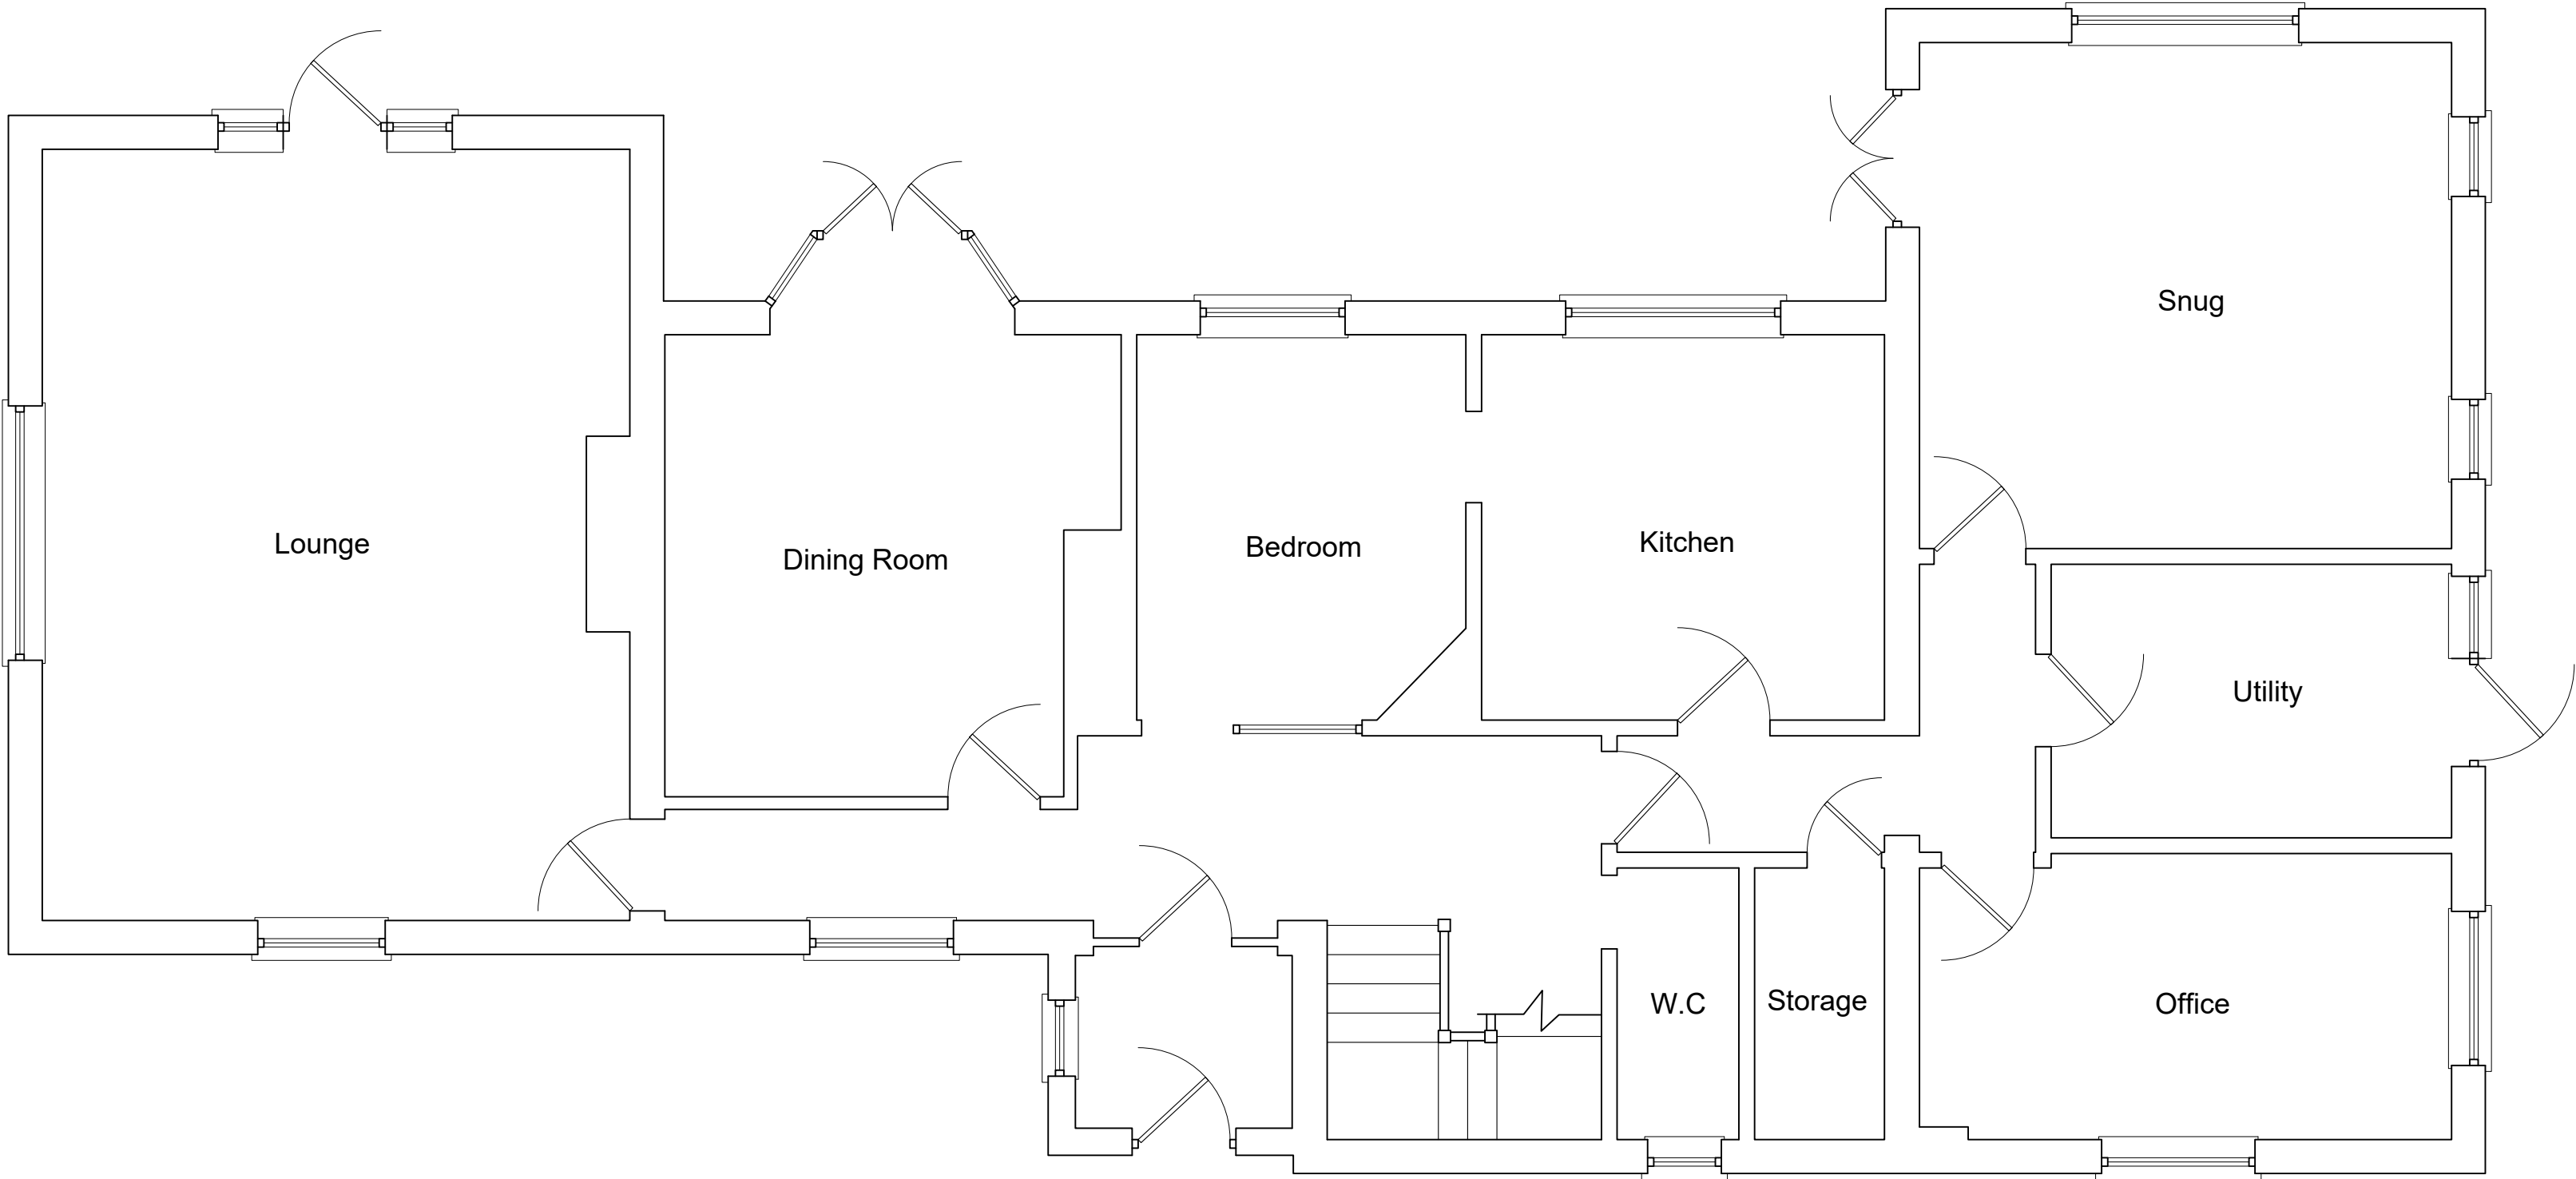
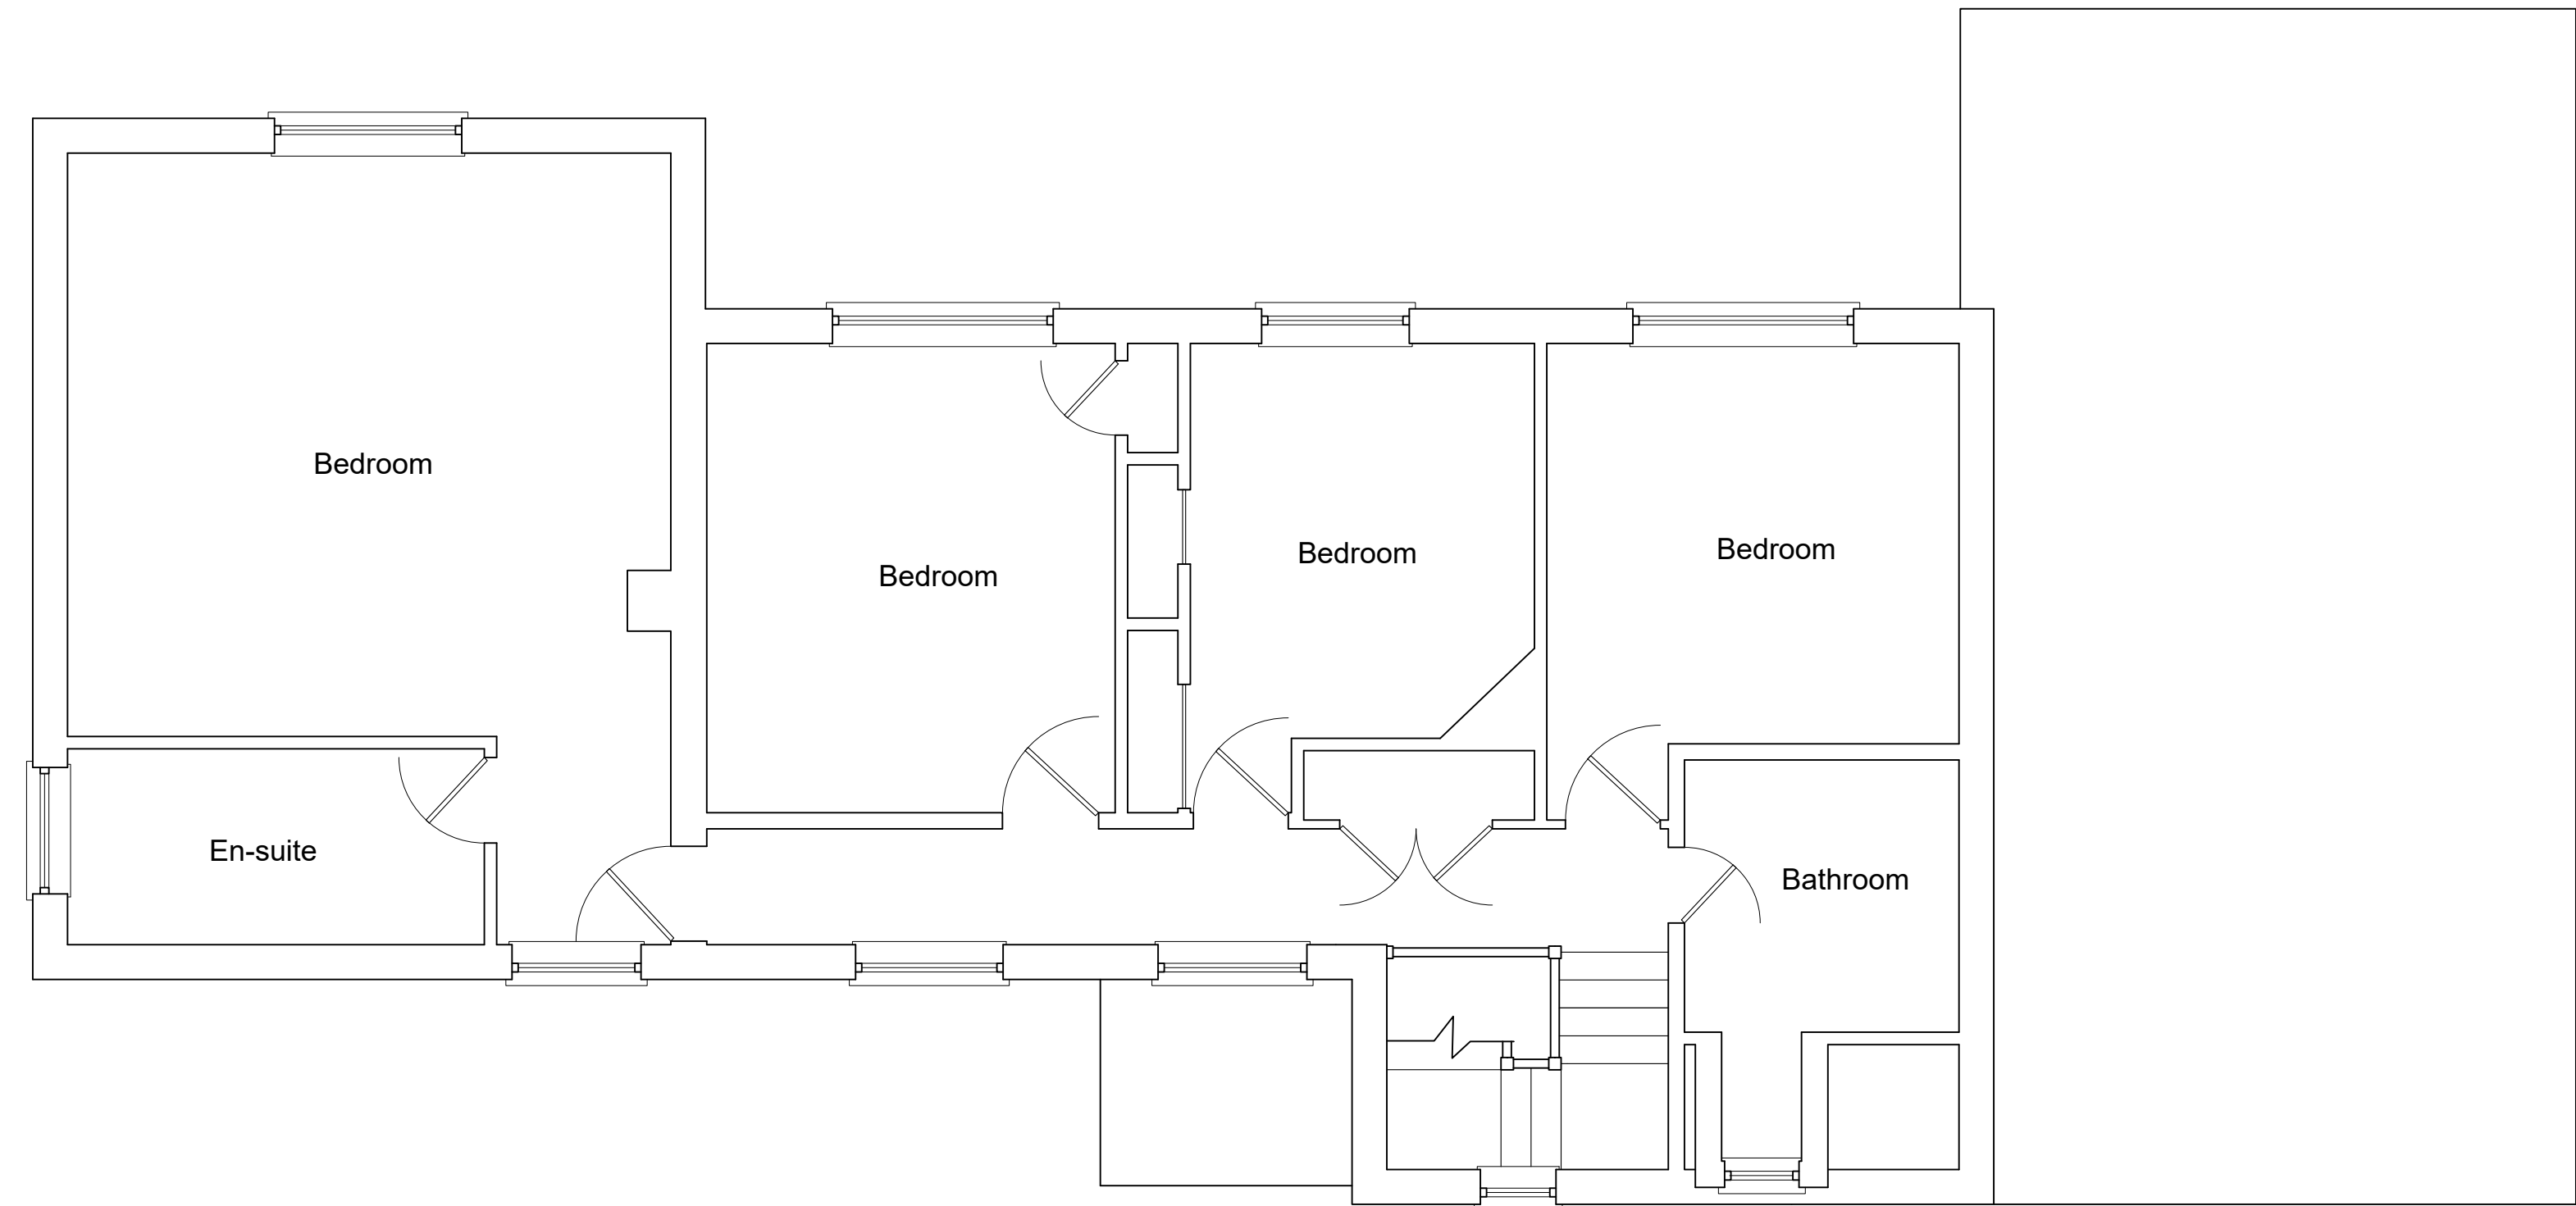


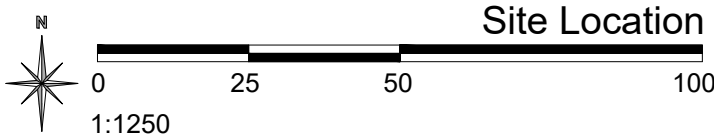

Proposed Ground Floor

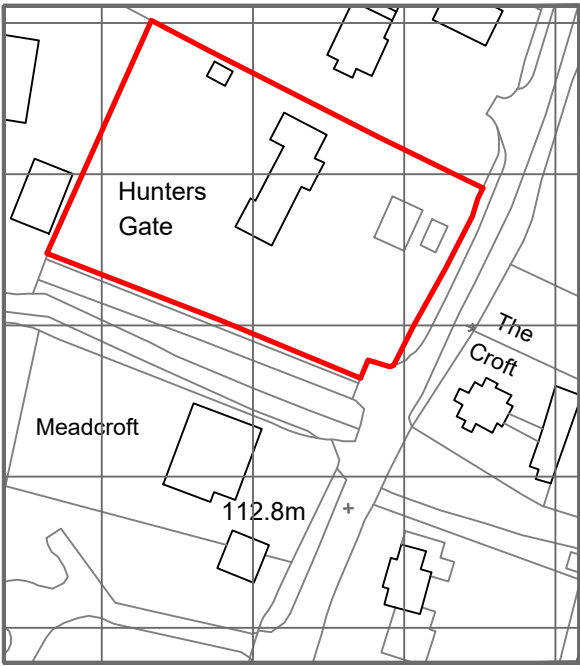

Proposed First Floor

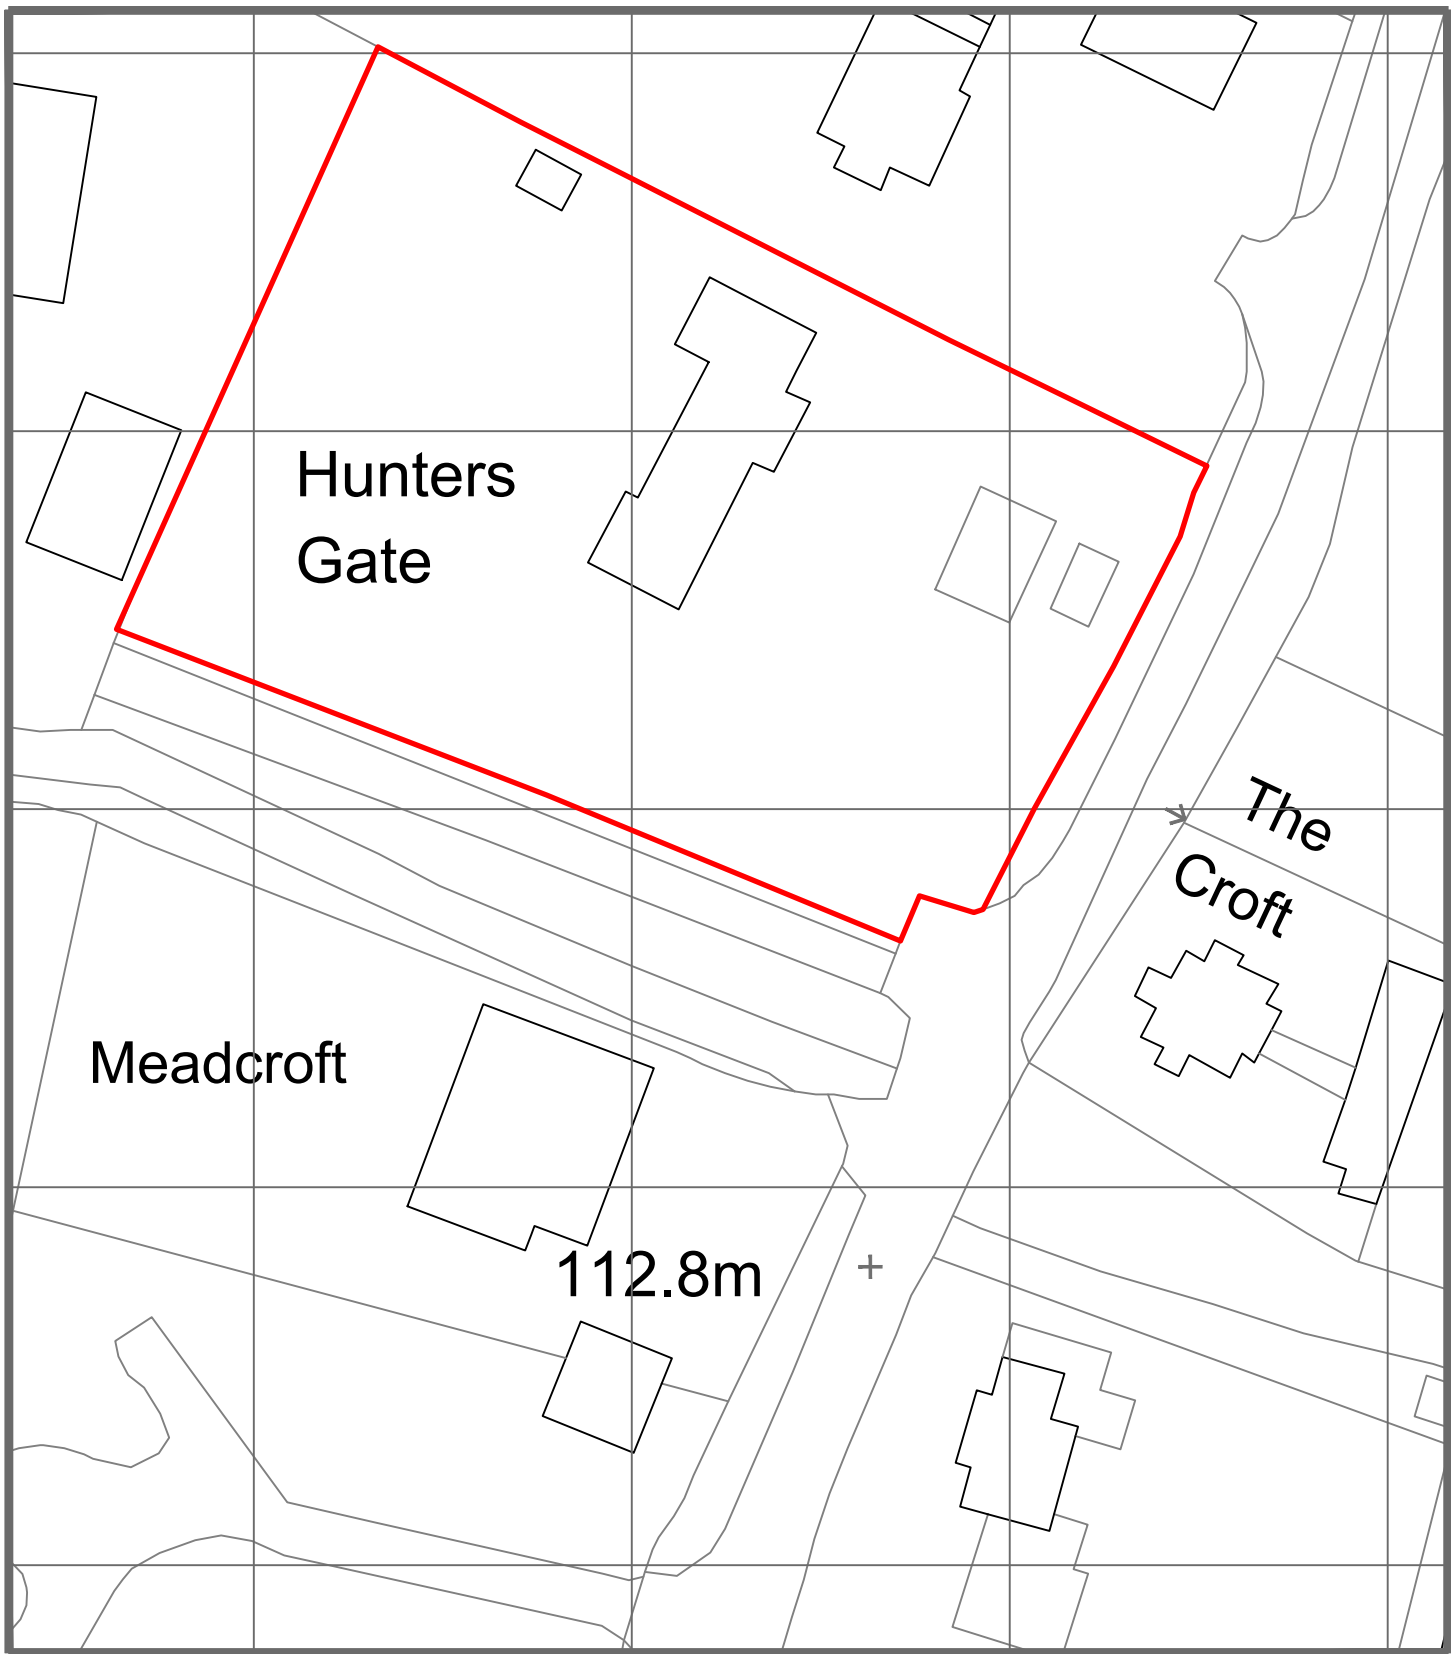

Important:

All dimensions are to be checked and verified on site and any discrepancies to be identified and reported.

Notes:

All dimensions are to be checked and verified on site and any discrepancies to be identified and reported.

Plans to be read in conjunction with structural calculations and specification.

Before work commences, check to see if the party wall act is required.

Before work commences check for mains sewer positions and gain relevant permissions if required.

Check existing positions for gas, electric, oil, telephone, water and any other services not mentioned before work commences

Check for any CIL liability exemption before any demolition or construction work starts

Do not cross boundary

Provide expansion joint to blockwork over 6m or to brickwork over 12m

All hazardous waste and other materials that are to be removed are to be done by the relevant contractors and disposed of safely to current health and safety standards

The client and builder must be aware of CDM regulations before building work is carried out



REV:	DESCRIPTION:	BY:	DATE:
------	--------------	-----	-------

Lusted Design

82 Eastbourne Road
Pevensey Bay
BN24 6HS

Mob: 07951279022

SITE:
Hunters Gate
Church Lane
Ardingly
RH17 6UR

TITLE:
Proposed Replacement Windows

DRAWING:
Proposed Floor Plans

SCALE AT A1: 1:50 1:500	DATE: October 2025	DRAWN: SL
PURPOSE: Planning	DRAWING NO: 2574 /03	REVISION: