




Proposed Rear Elevation



Proposed Side Elevation



Proposed Front Elevation

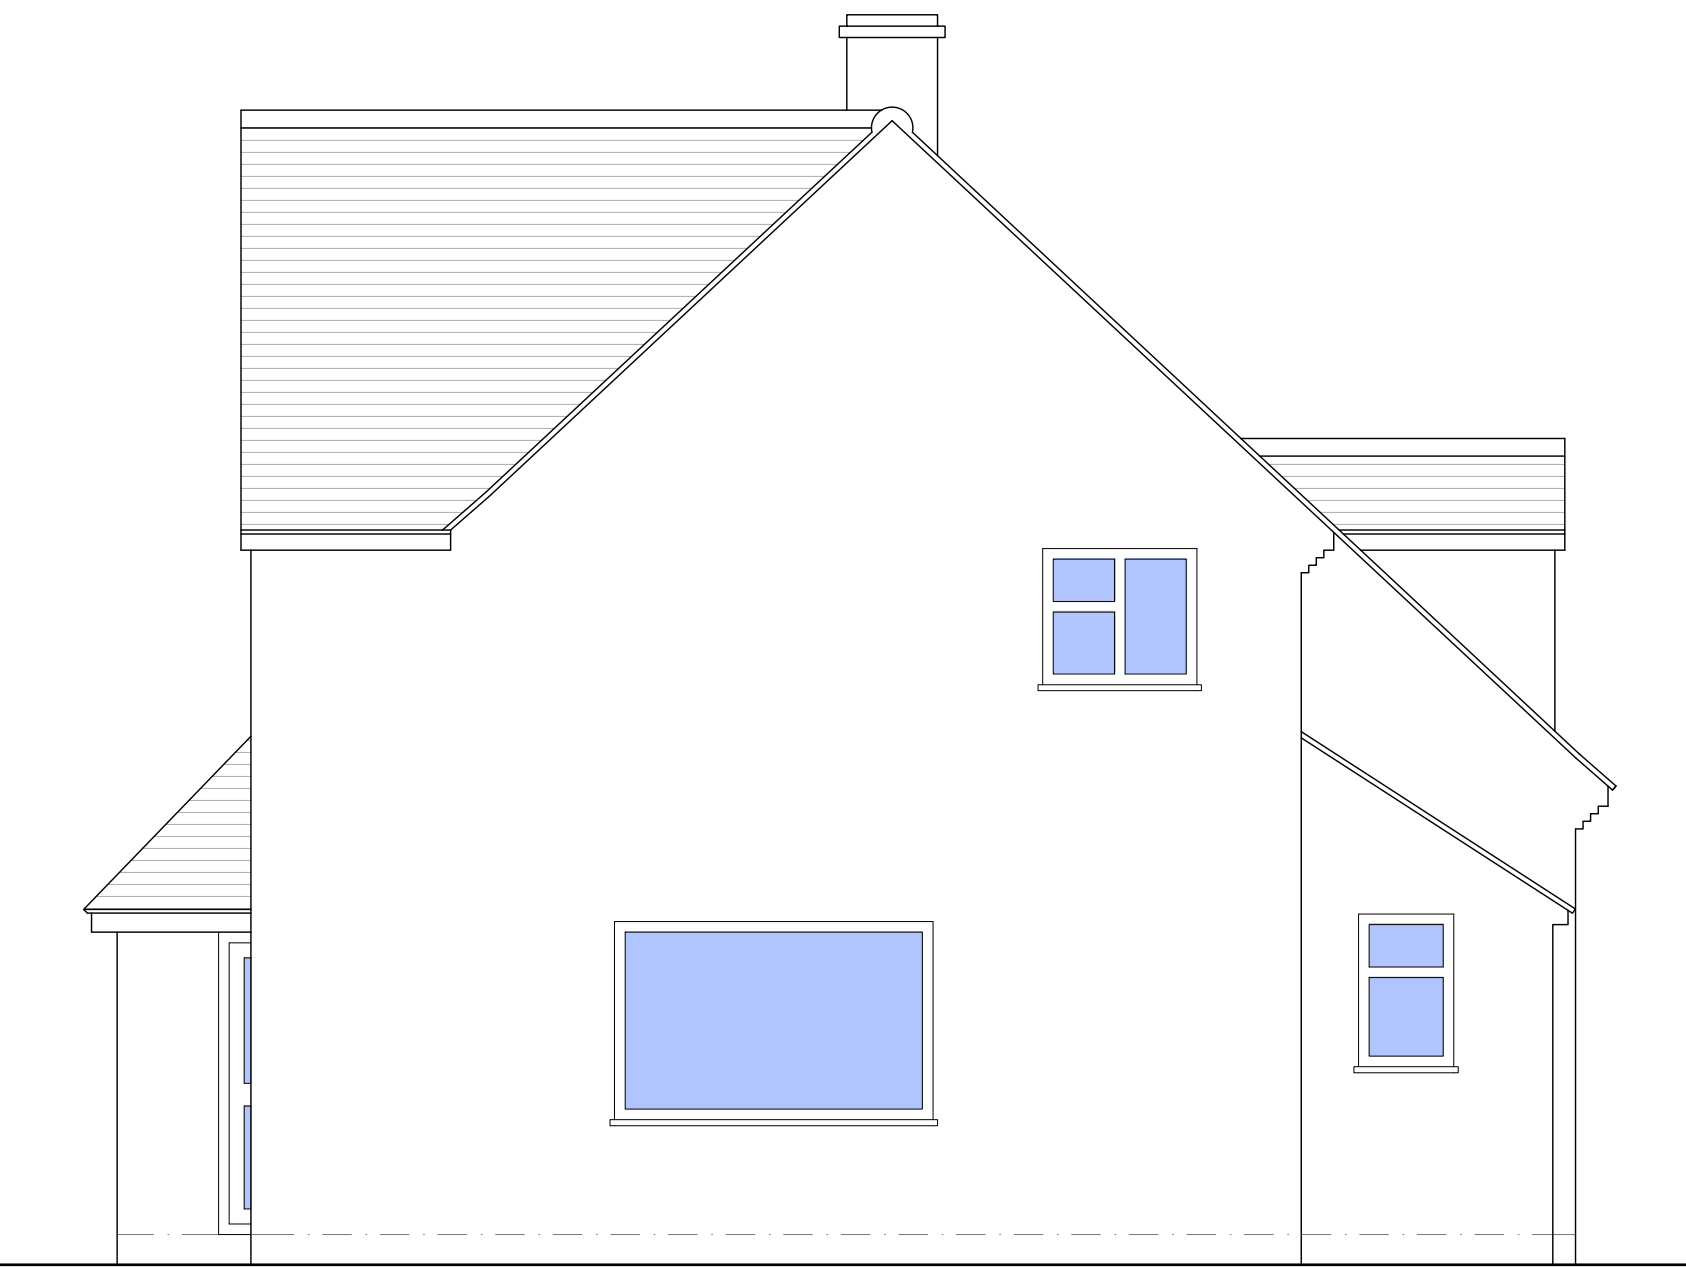

Proposed Side Elevation

Important:

All dimensions are to be checked and verified on site and any discrepancies to be identified and reported.

Notes:



REV:	DESCRIPTION:	BY:	DATE:
------	--------------	-----	-------

Lusted Design

82 Eastbourne Road Mob: 07951279022
Pevensey Bay
BN24 6HS

SITE: Hunters Gate
 Church Lane
 Ardingly
 RH17 6UR

TITLE: Proposed Replacement Windows

DRAWING: Proposed Elevations

SCALE AT A1: 1:50	DATE: October 2025	DRAWN: SL
PURPOSE: Planning	DRAWING NO: 2574 /04	REVISION: