






Block Plan as Proposed
1:500 @ A1

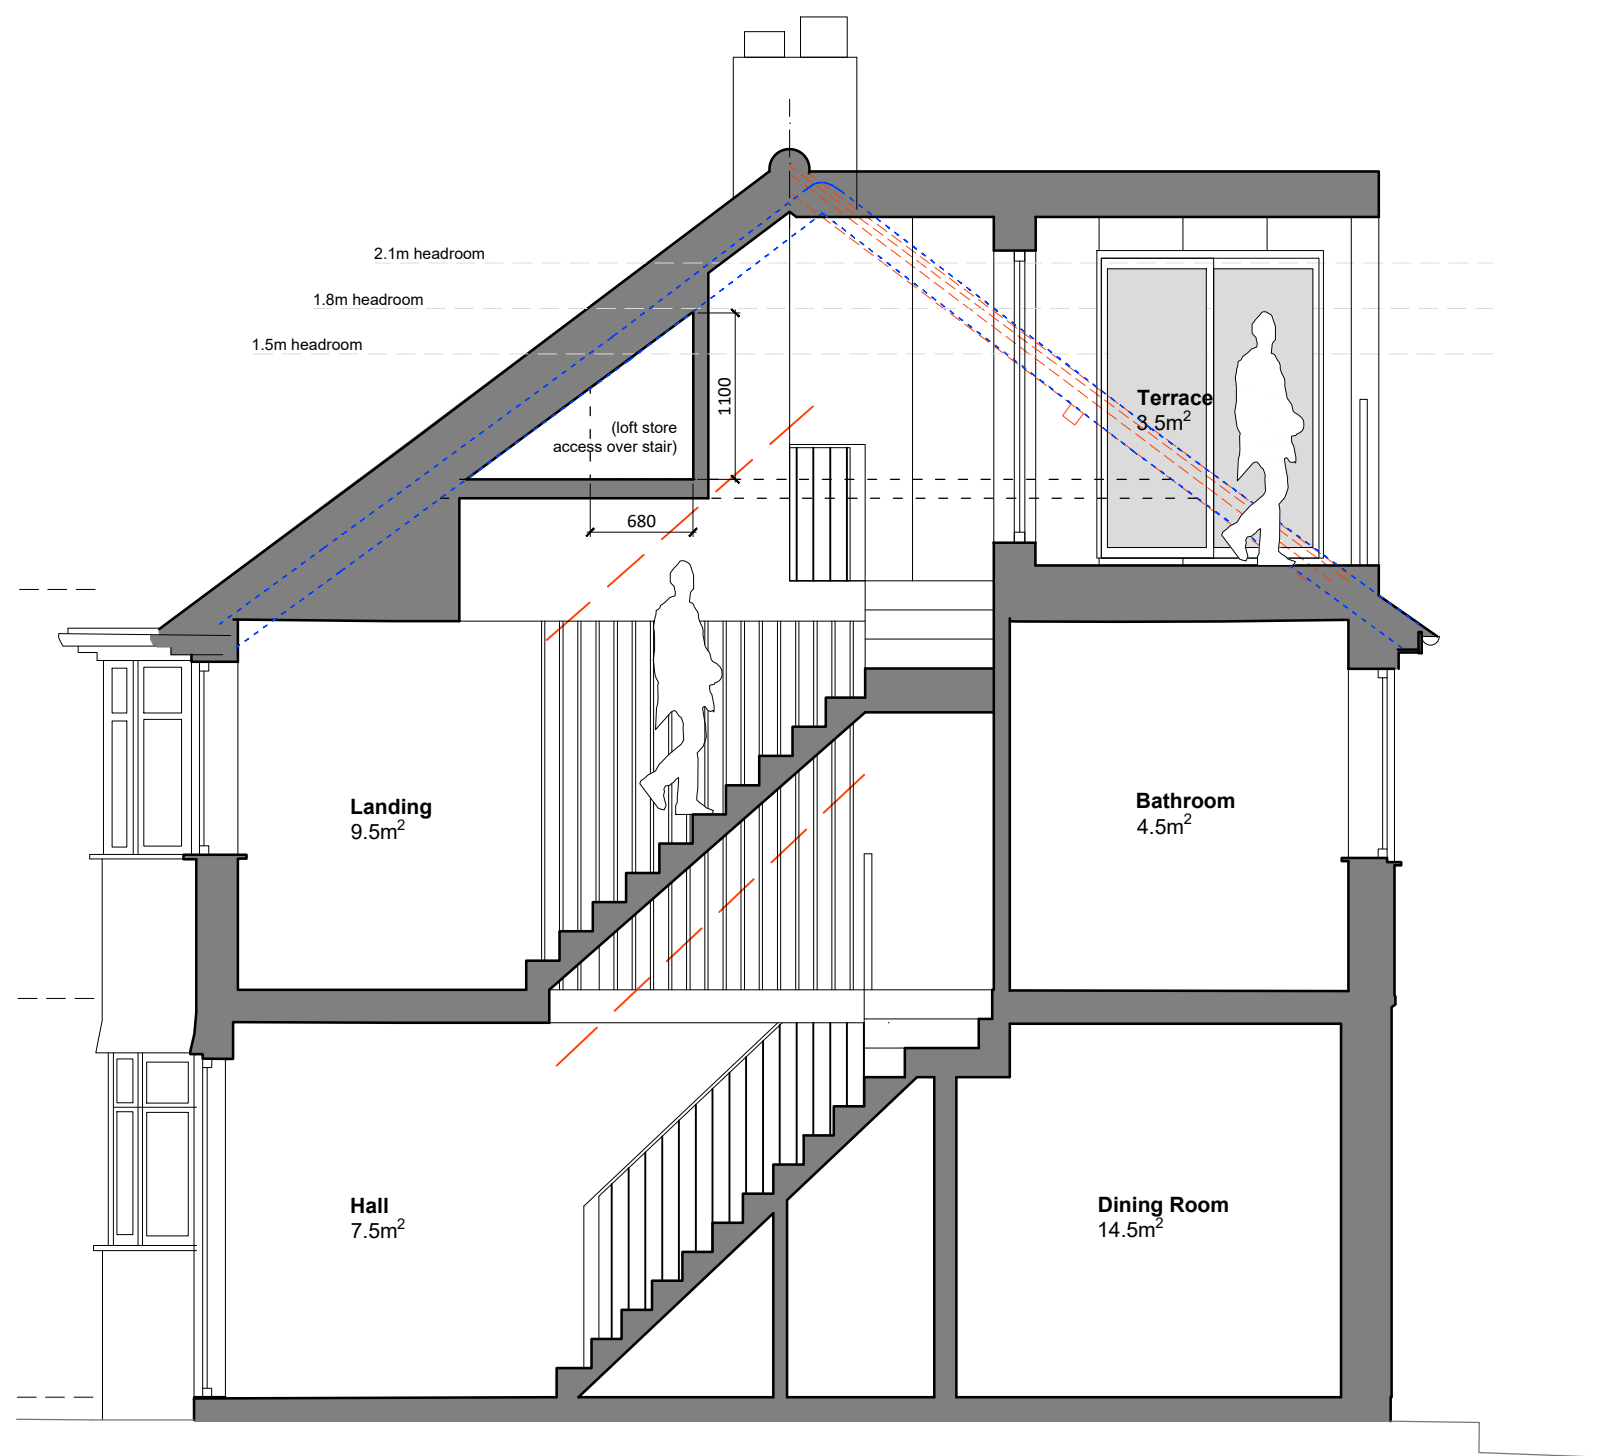


Section as Proposed
1:50 @ A1

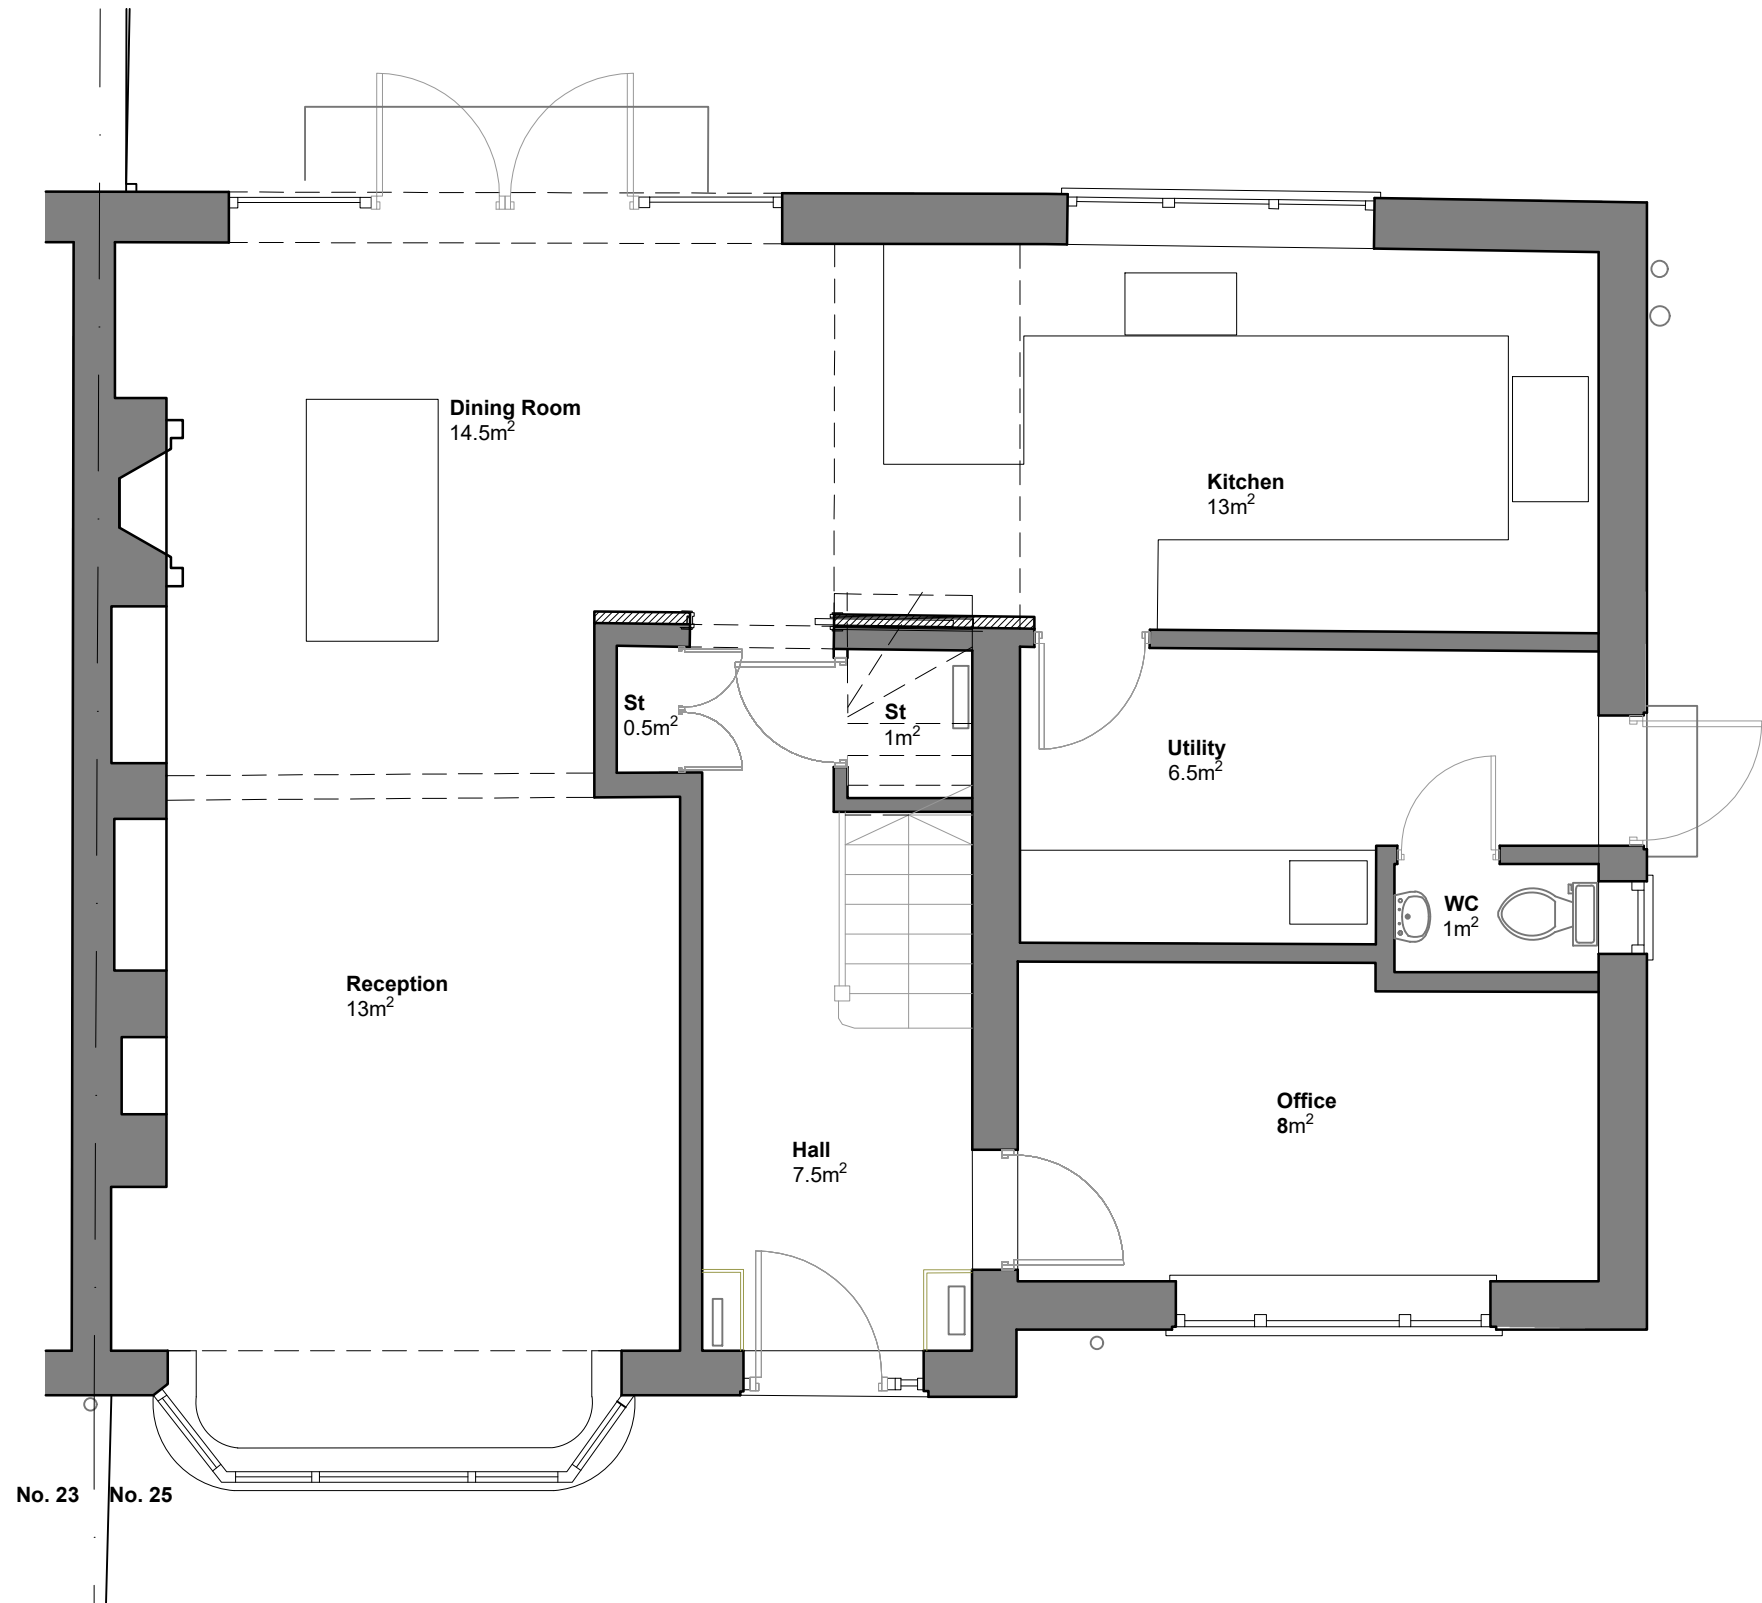



Ground Floor Plan as Proposed
1:50 @ A1

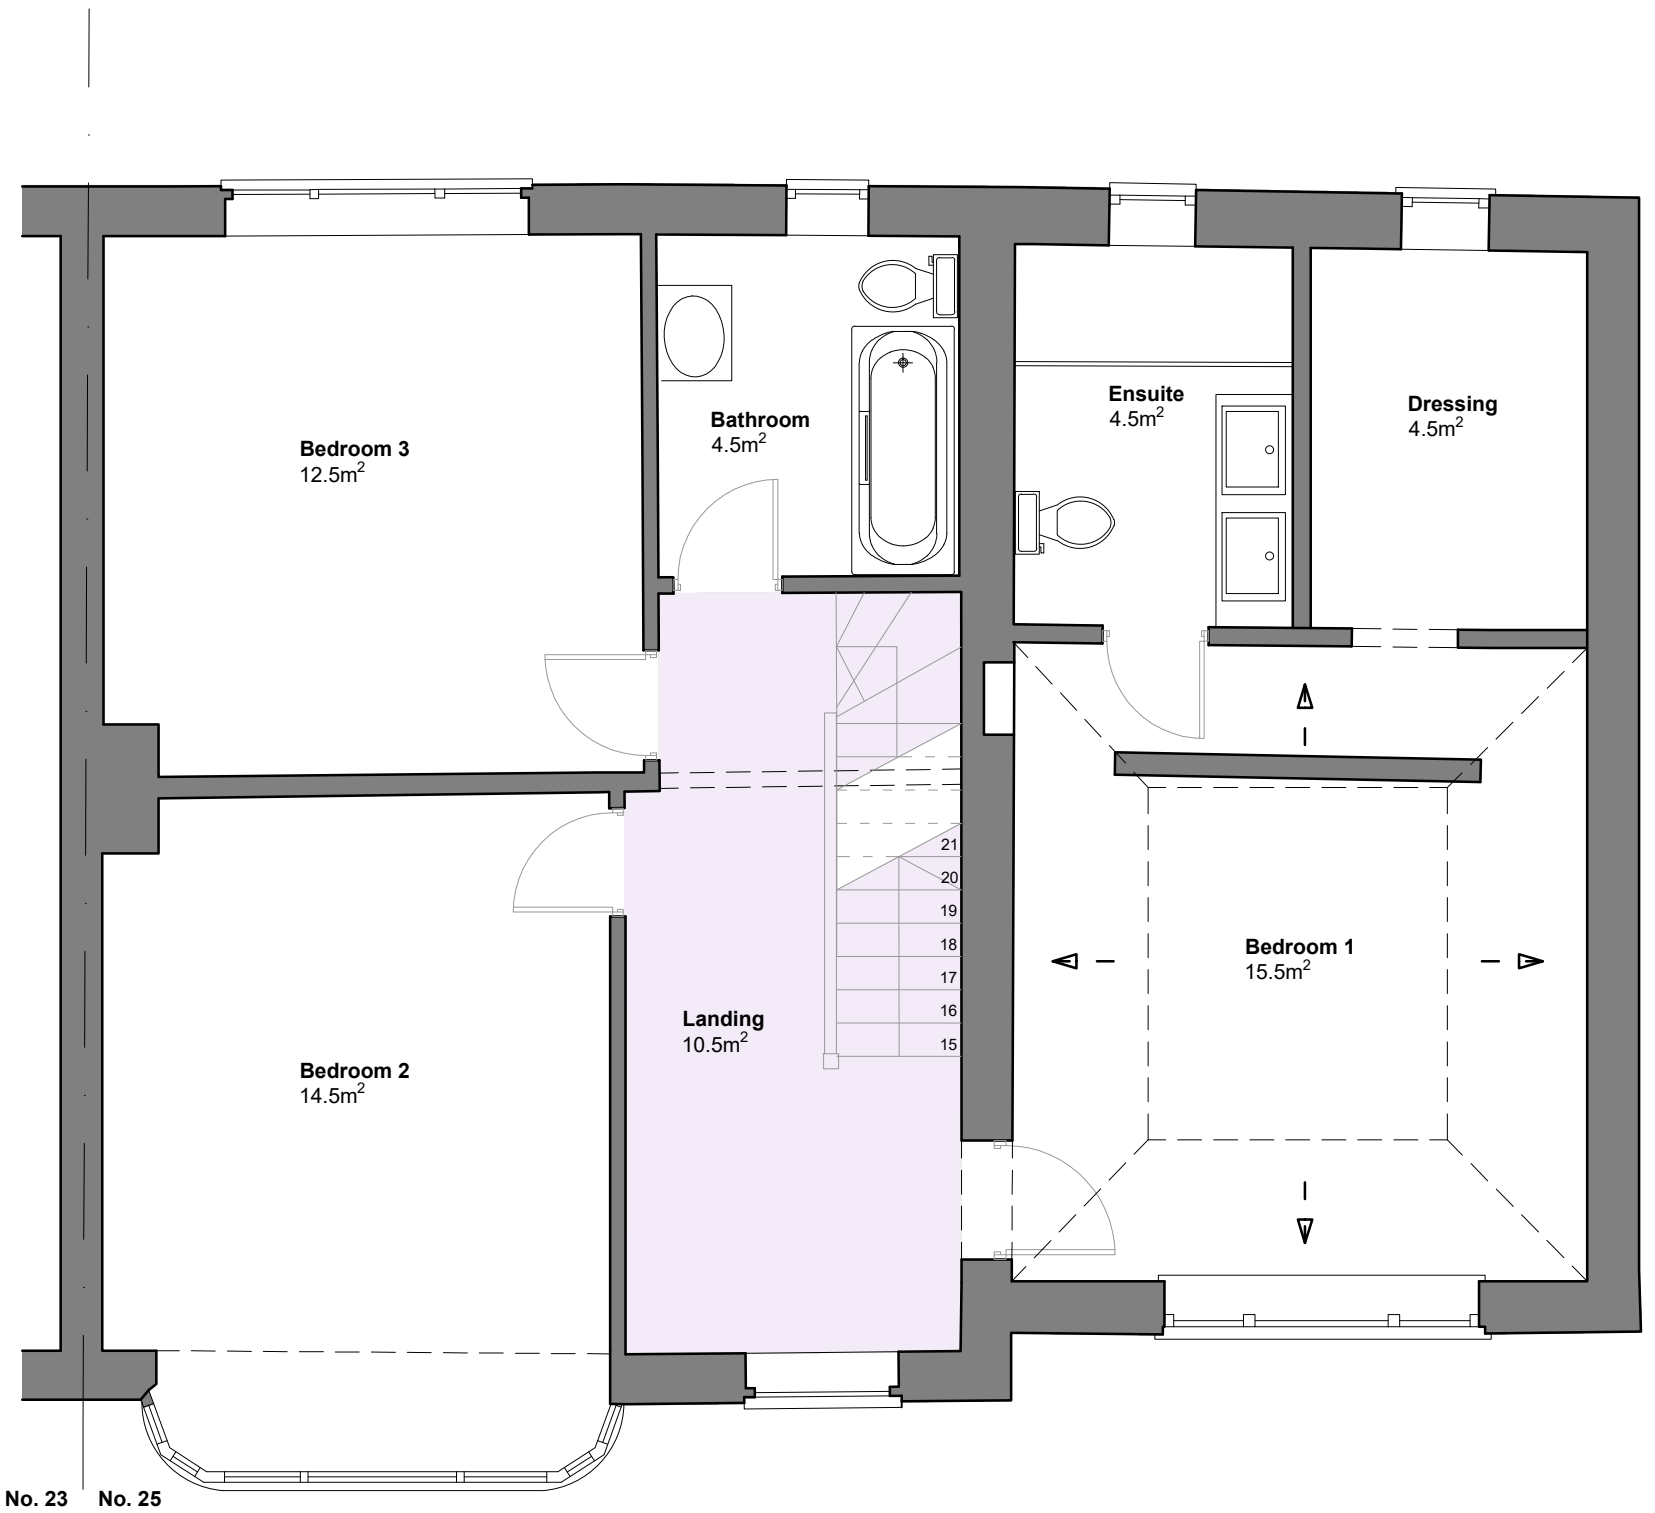

First Floor Plan as Proposed
1:50 @ A1

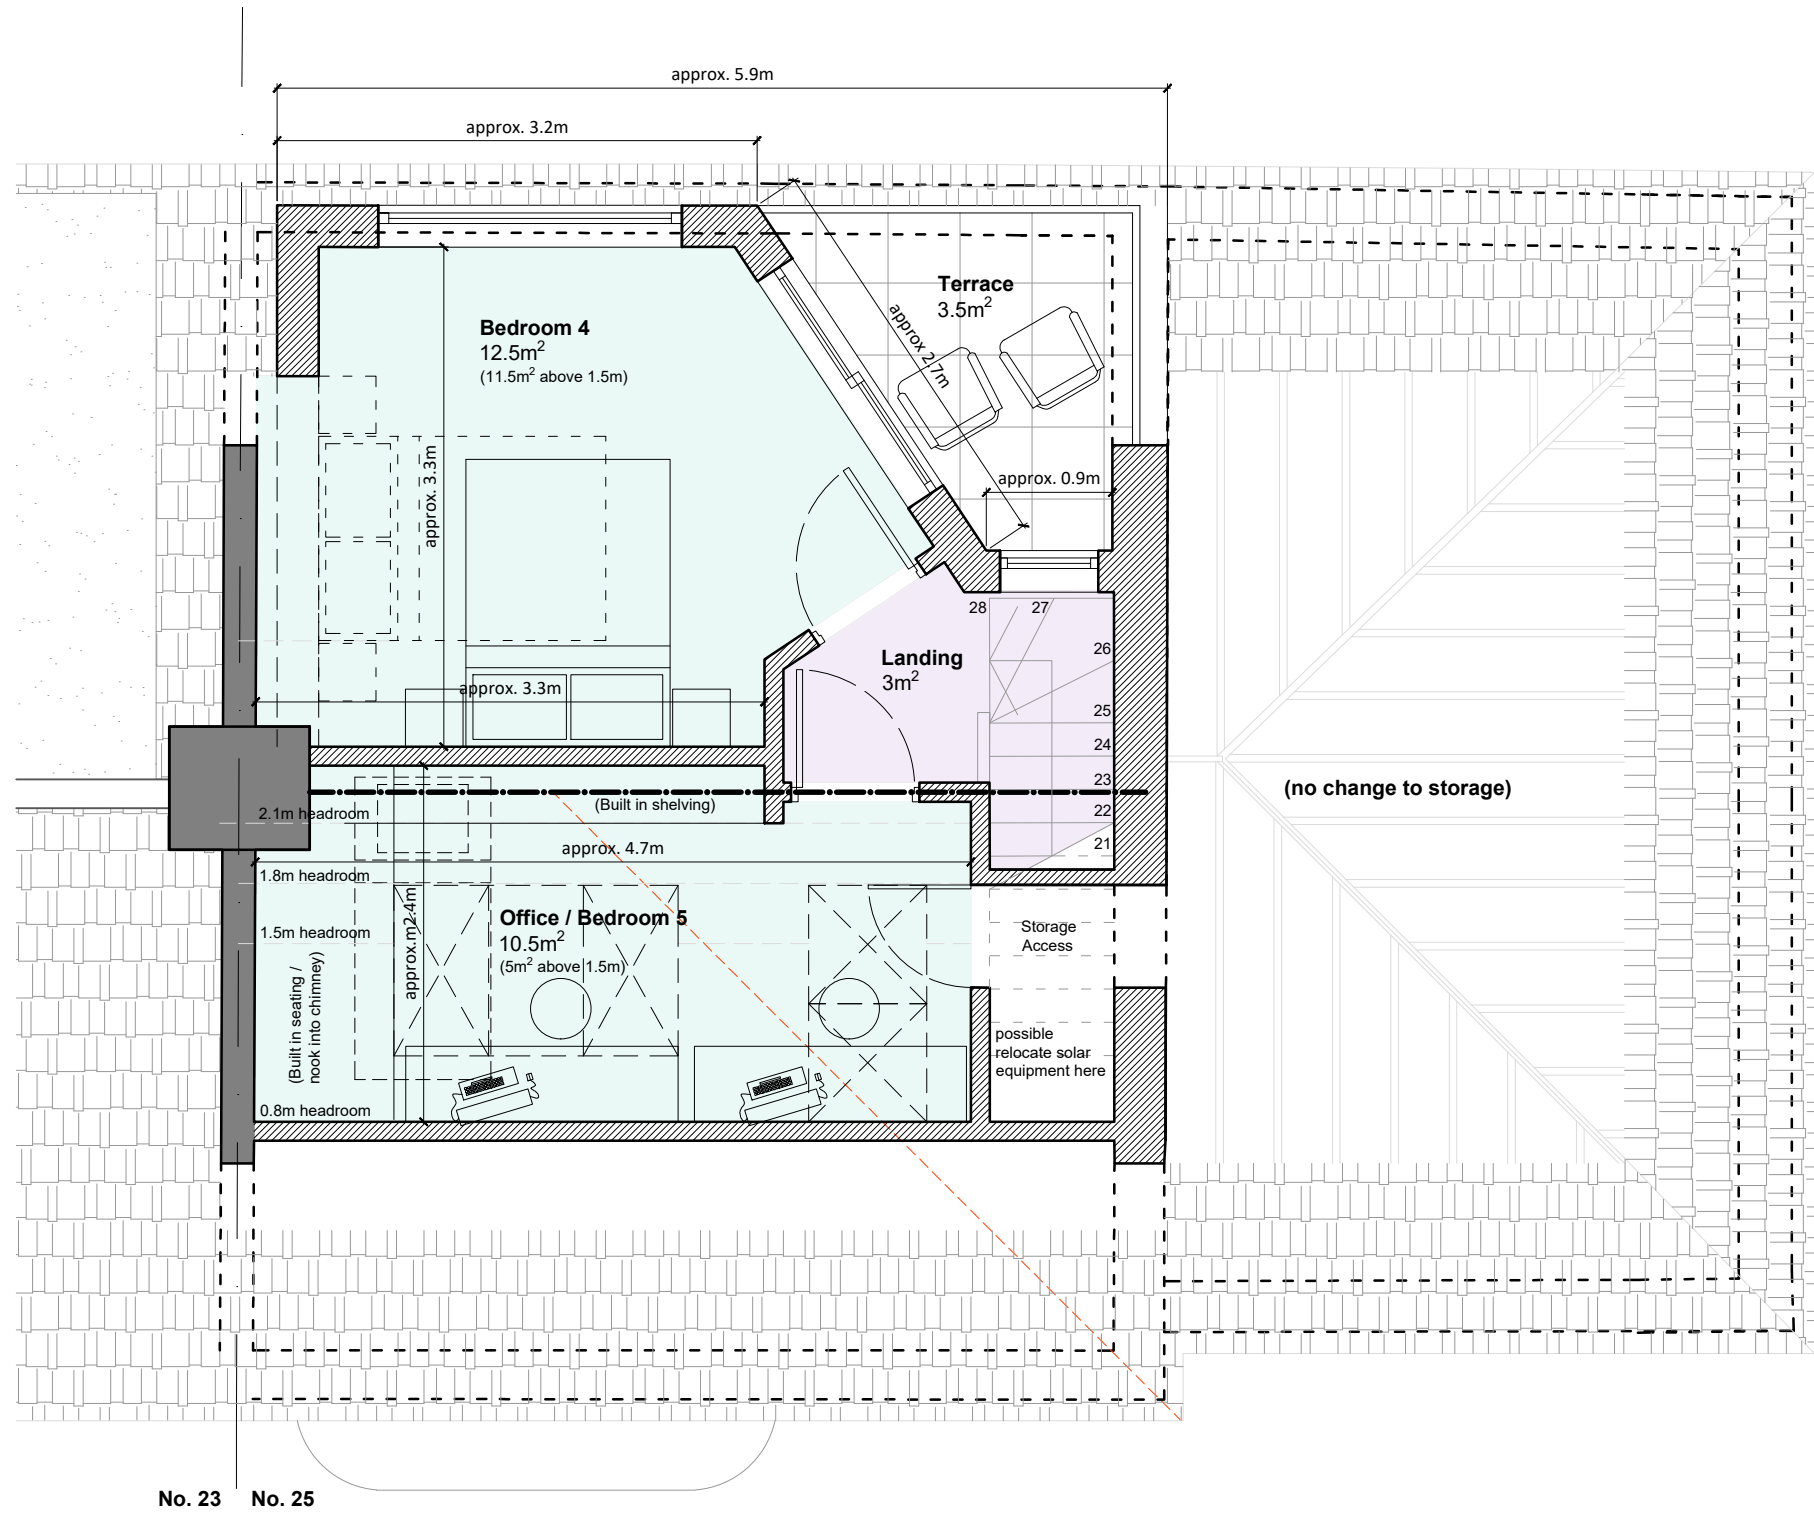

Second Floor Plan as Proposed
1:50 @ A1

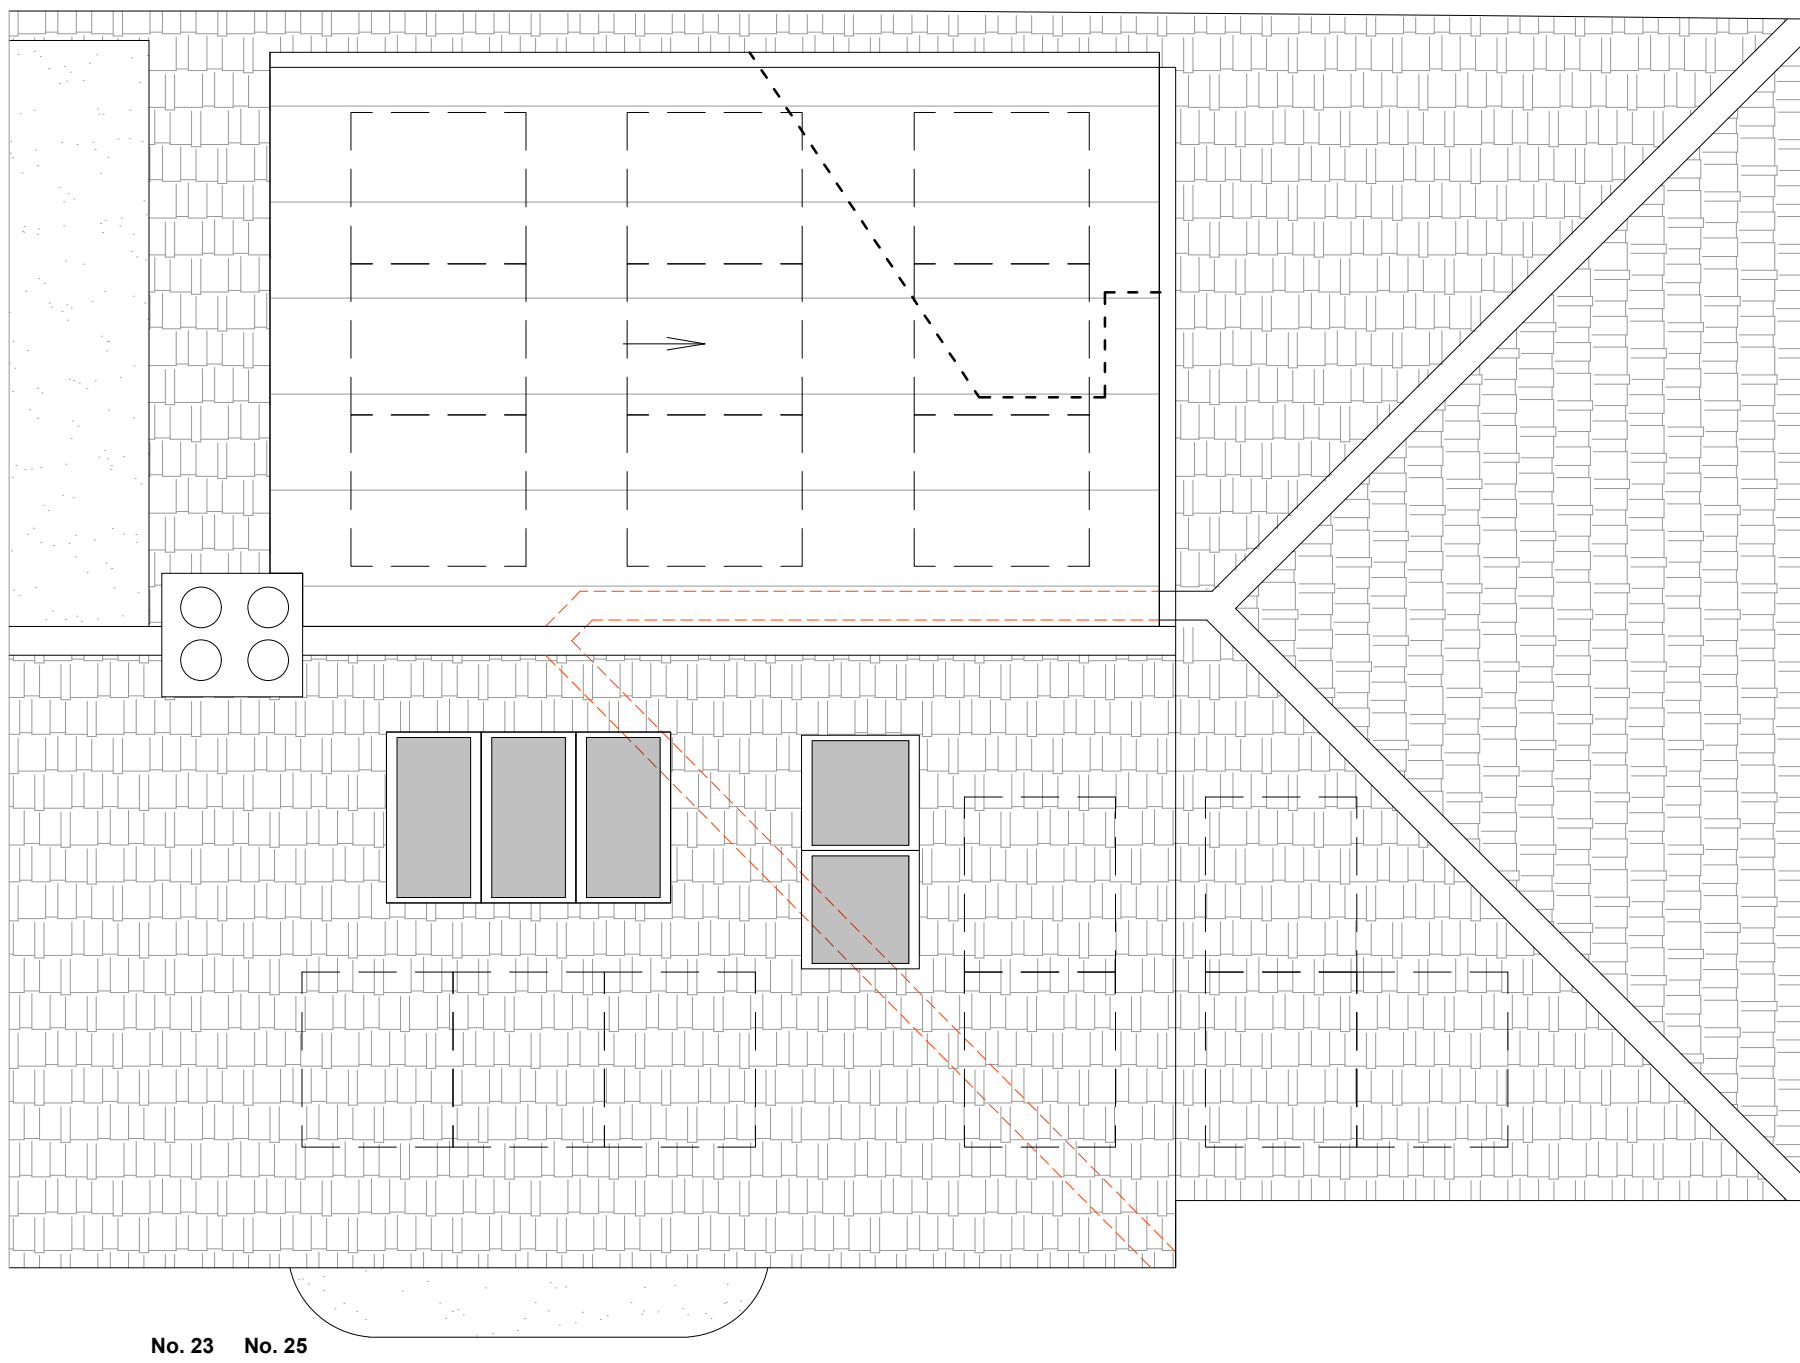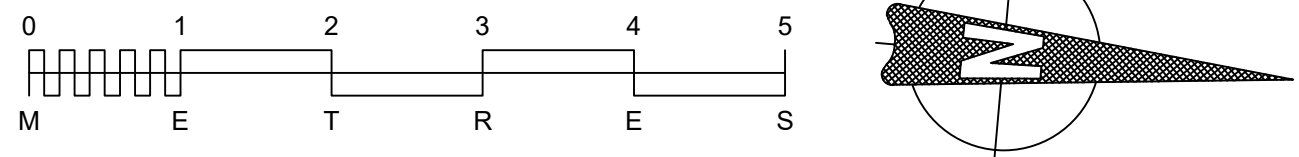

Roof Plan as Proposed
1:50 @ A1
(solar panels shown indicatively)

REV	DATE	DESCRIPTION
D	24.11.25	Solar panels updated
C	24.11.25	Block plan added
B	10.11.25	Solar panels shown indicatively on dormer roof
A	07.11.25	Roof plan revised, section added

This drawing should be read in conjunction with all other drawings. Do not scale.
All dimensions must be site checked.
Copyright © Catherine Whitby Architects

catherine whitby
ARCHITECTS

arb
Architects
Registration
Board
REG NO: 069619H

Drawing Status		
PLANNING		
Project		
Mr & Mrs Sparasci 25 Kings Drive Hassocks		
Title		
Proposed Ground, First and Second Floor Plans, Roof Plan and Block Plan		
Project No. 02413	Drawn By cw	Checked By cw
Drawing No. 002		
Scale Varies @ A1	Date Nov 25	Revision D