


NOTES
Do not scale from this drawing.
Any discrepancies should be reported immediately.
This drawing is copyright. It must not be reproduced or disclosed to third parties without our prior permission.
This drawing is to be read in conjunction with all relevant consultants, specialist manufacturers drawings and specifications.
Any surveyed information incorporated within this drawing cannot be guaranteed as accurate unless confirmed by fixed dimension.
All dimensions are in millimetres unless noted otherwise.

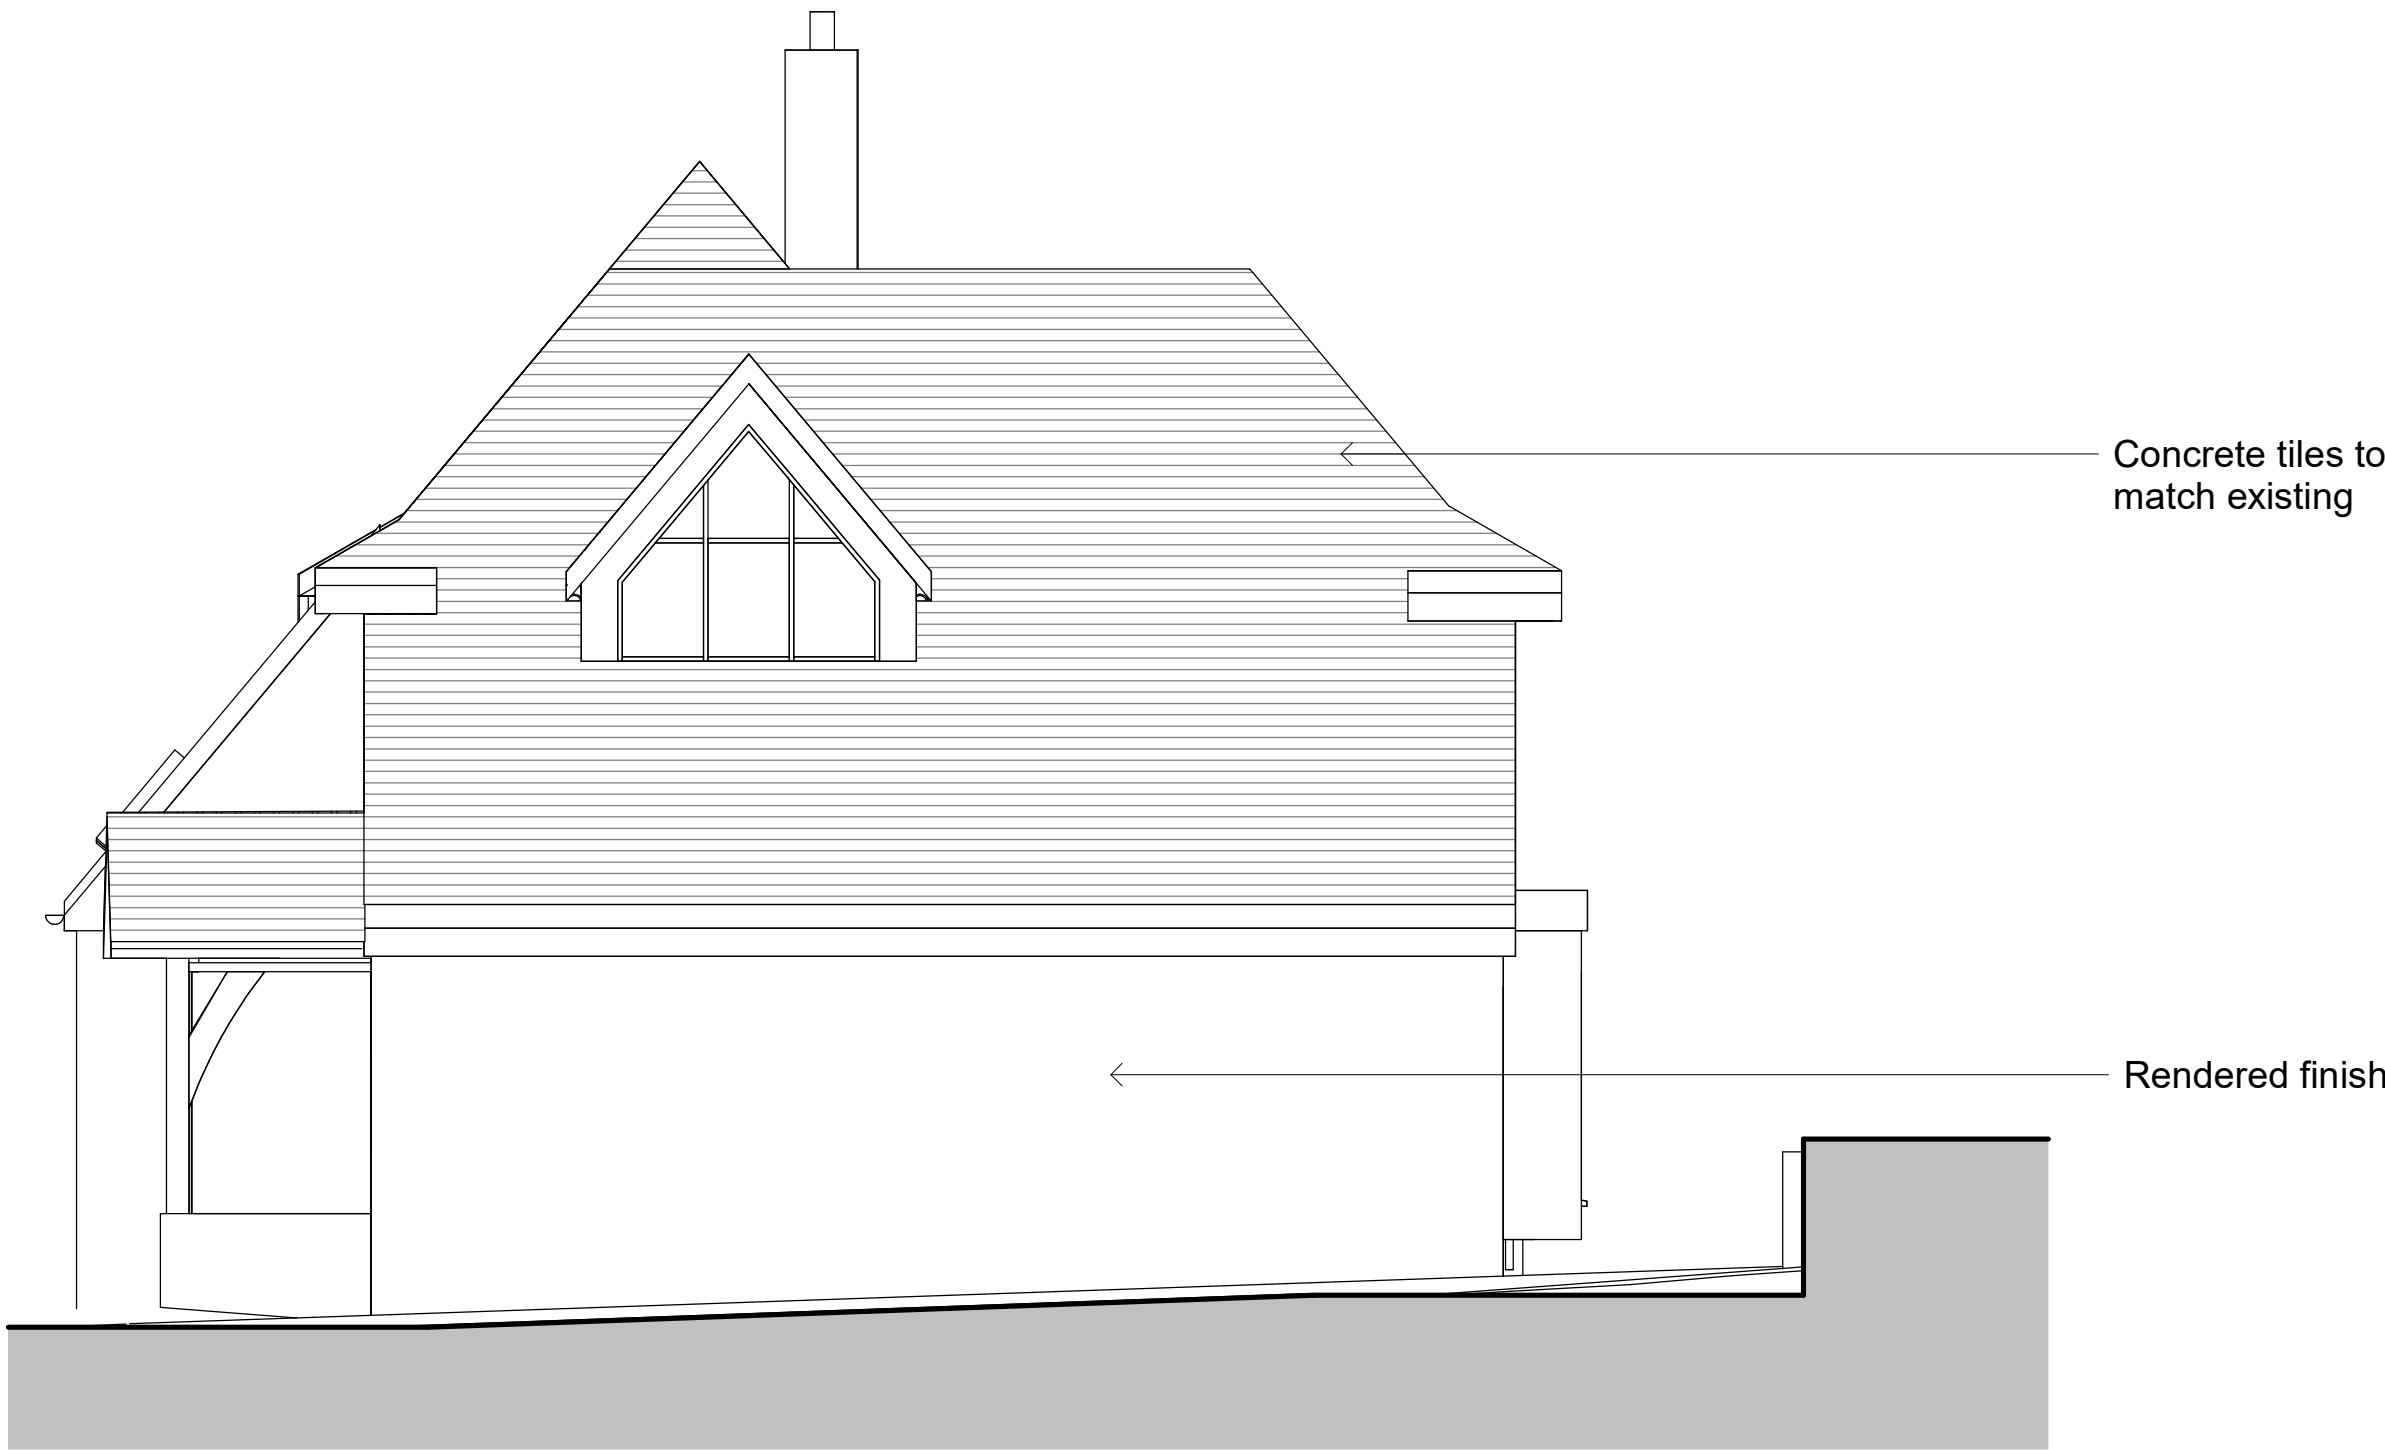


North Elevation as Proposed
1 : 50



West Elevation as Proposed
1 : 50




East Elevation as Proposed
1 : 50

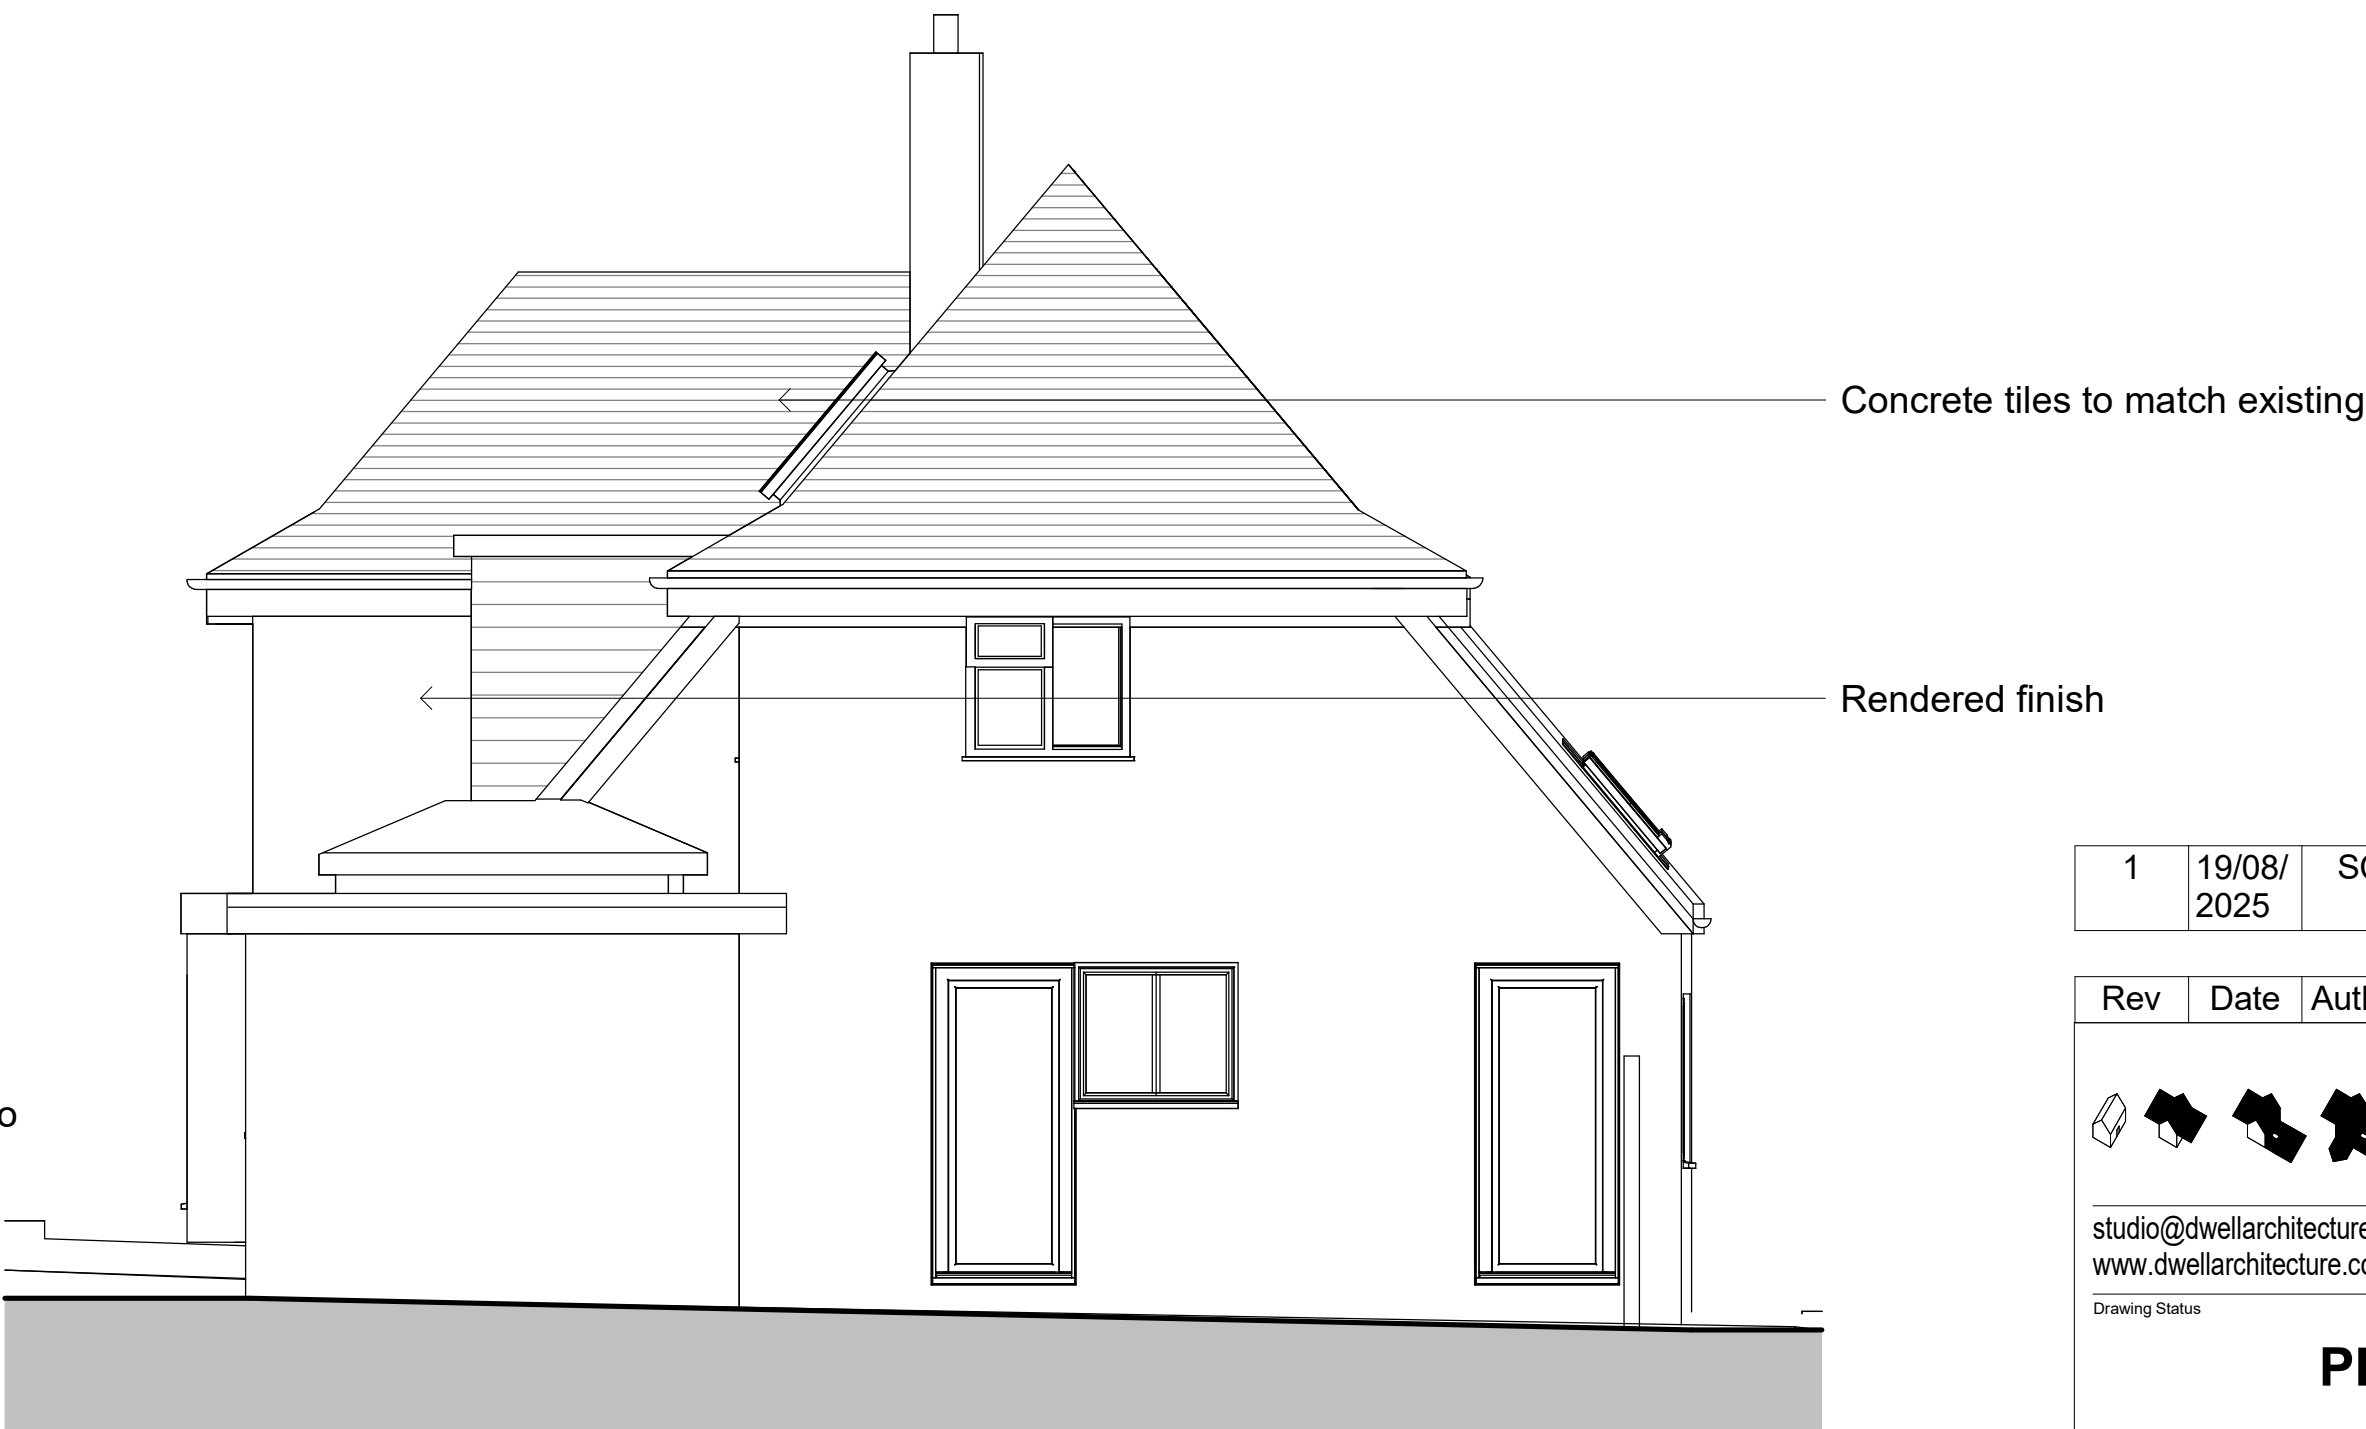

South Elevation as Proposed
1 : 50

1	19/08/2025	SC	Prepared for planning
---	------------	----	-----------------------

Rev	Date	Author	Revision Description
-----	------	--------	----------------------

 

studio@dwellarchitecture.com
www.dwellarchitecture.com
Tel: 01444 831 800

Drawing Status

PLANNING

Client
Mr & Mrs Payne

Project
Extension and Alterations
61 Turners Mill Road, Haywards Heath, RH16 1NH

Title
Elevations as Proposed

Dwg.	Rev.
1399 GA 14	1

Job No.	Date	Scale	Drawn	Checked
1399	15/08/2025	1 : 50		