


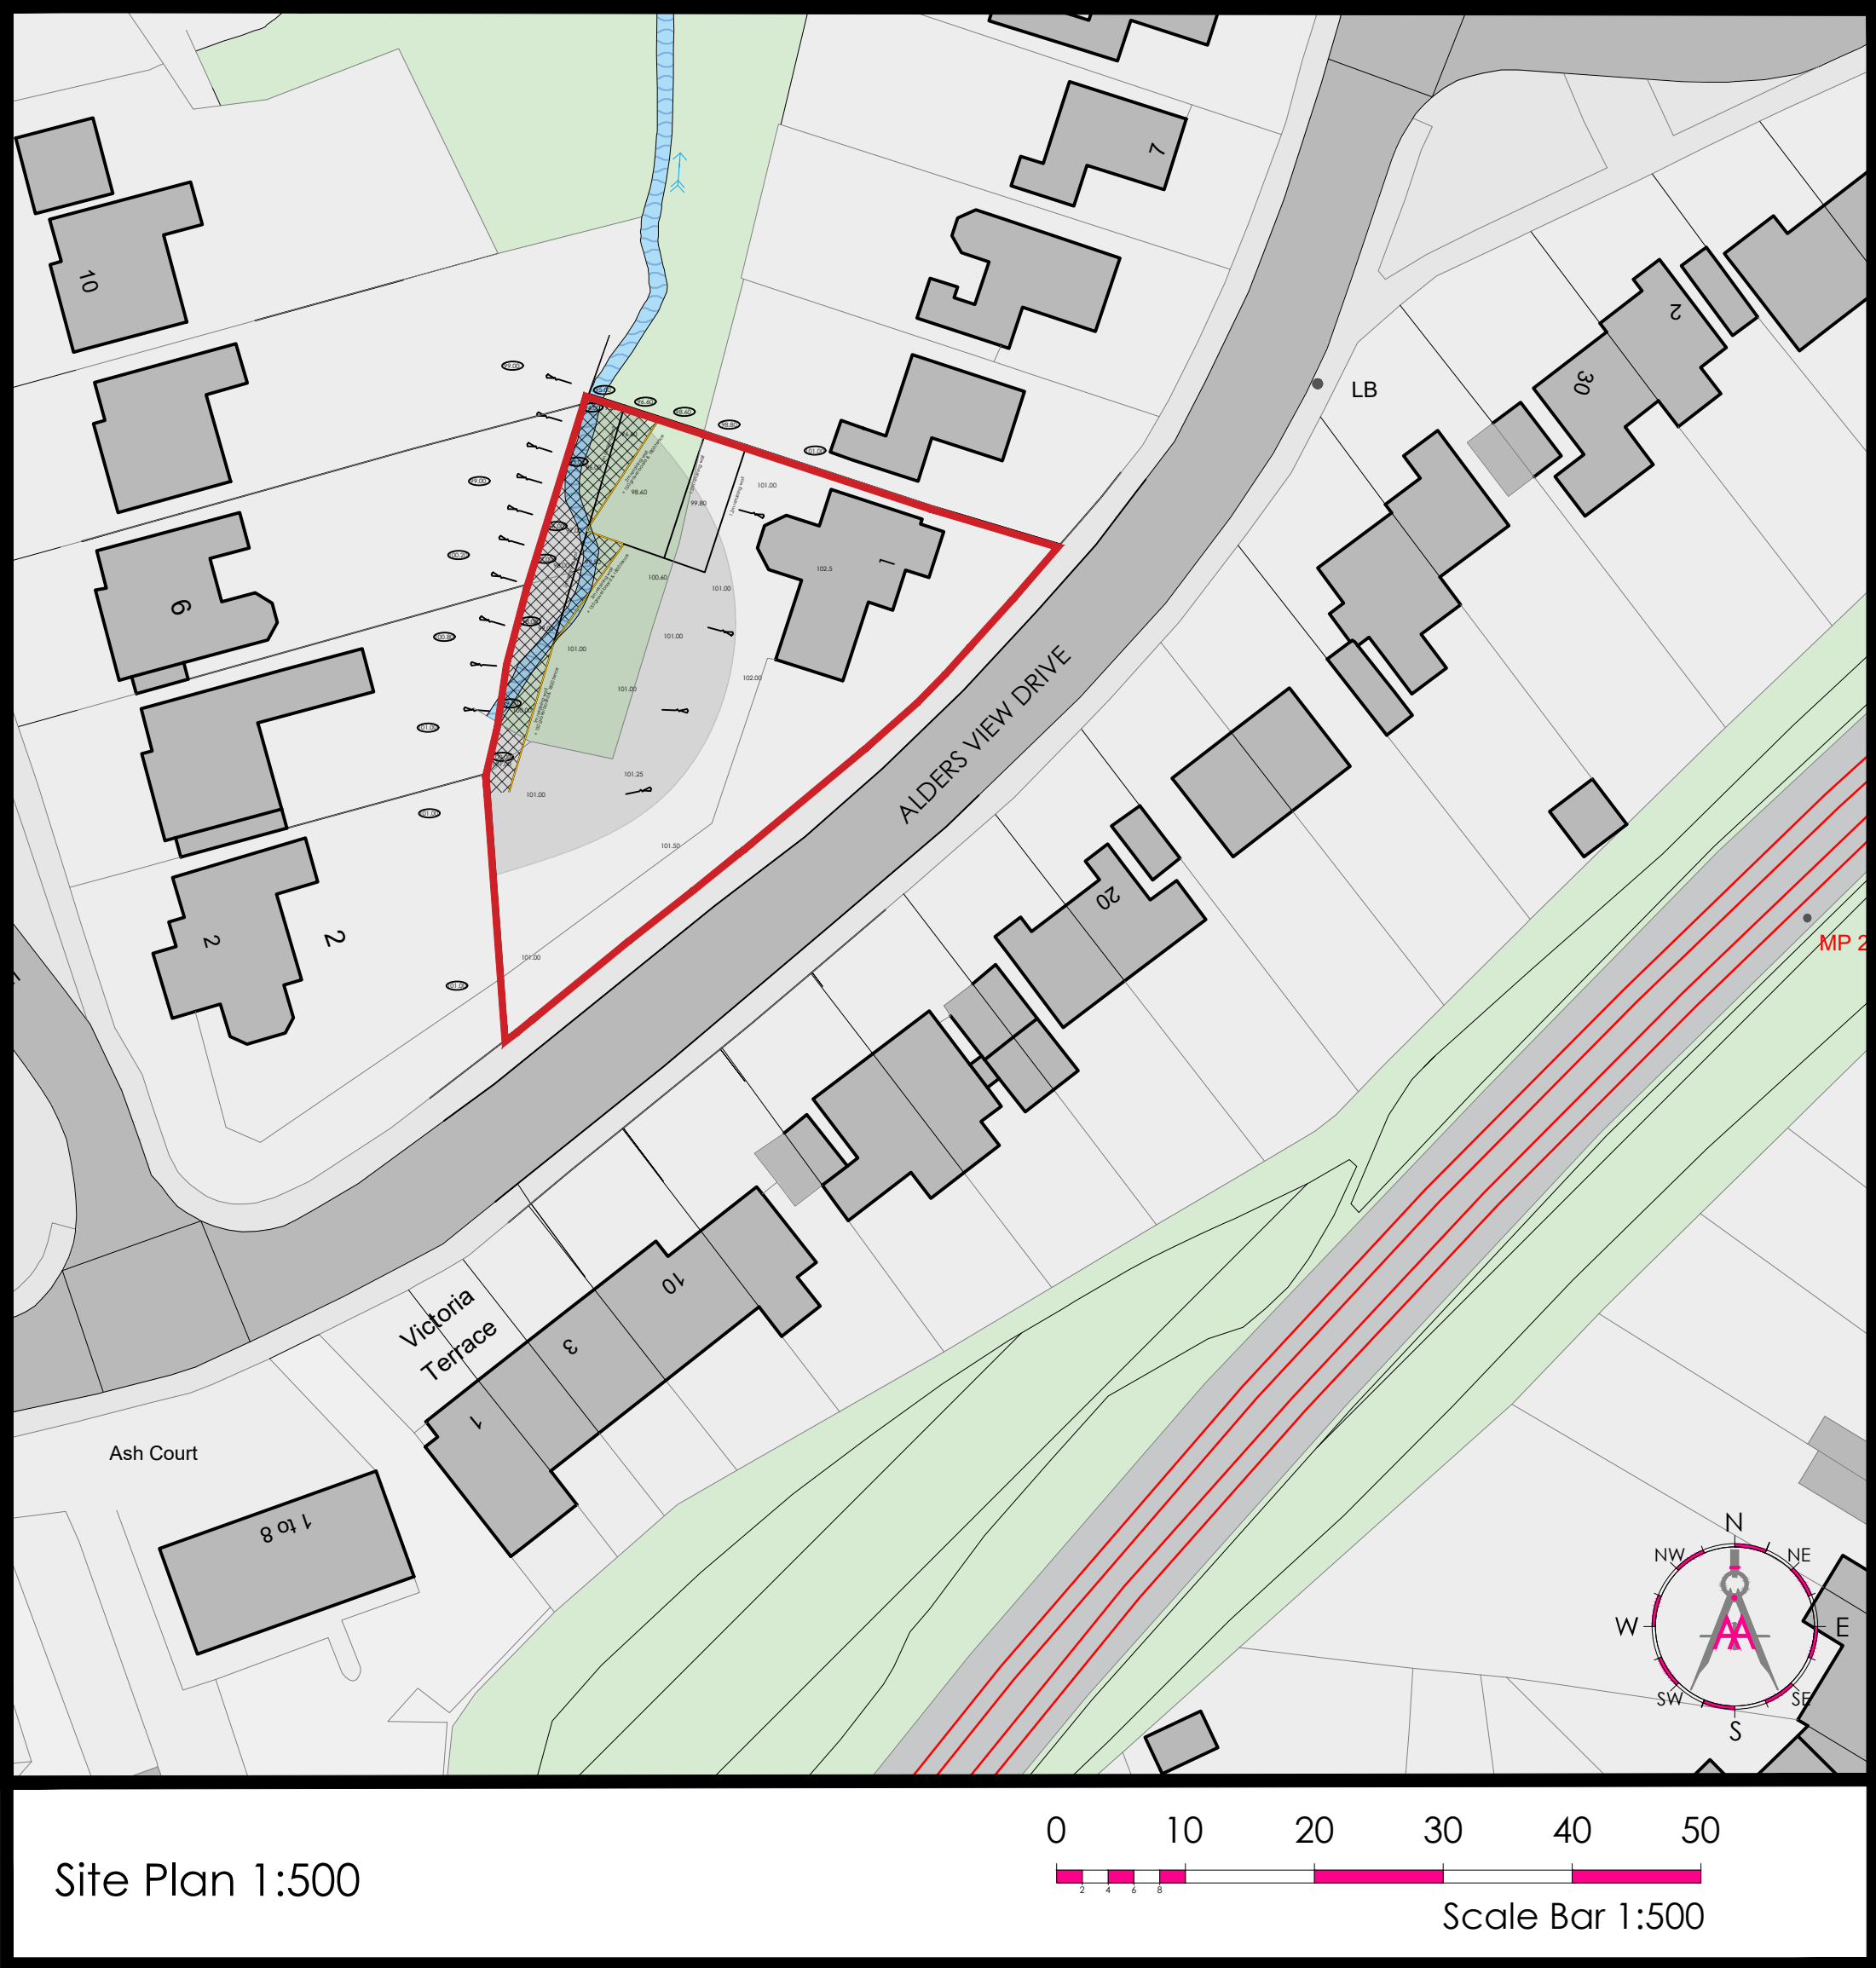


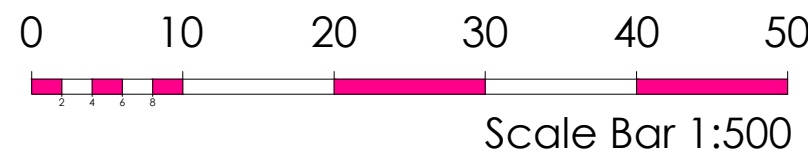

Site Plan 1:500

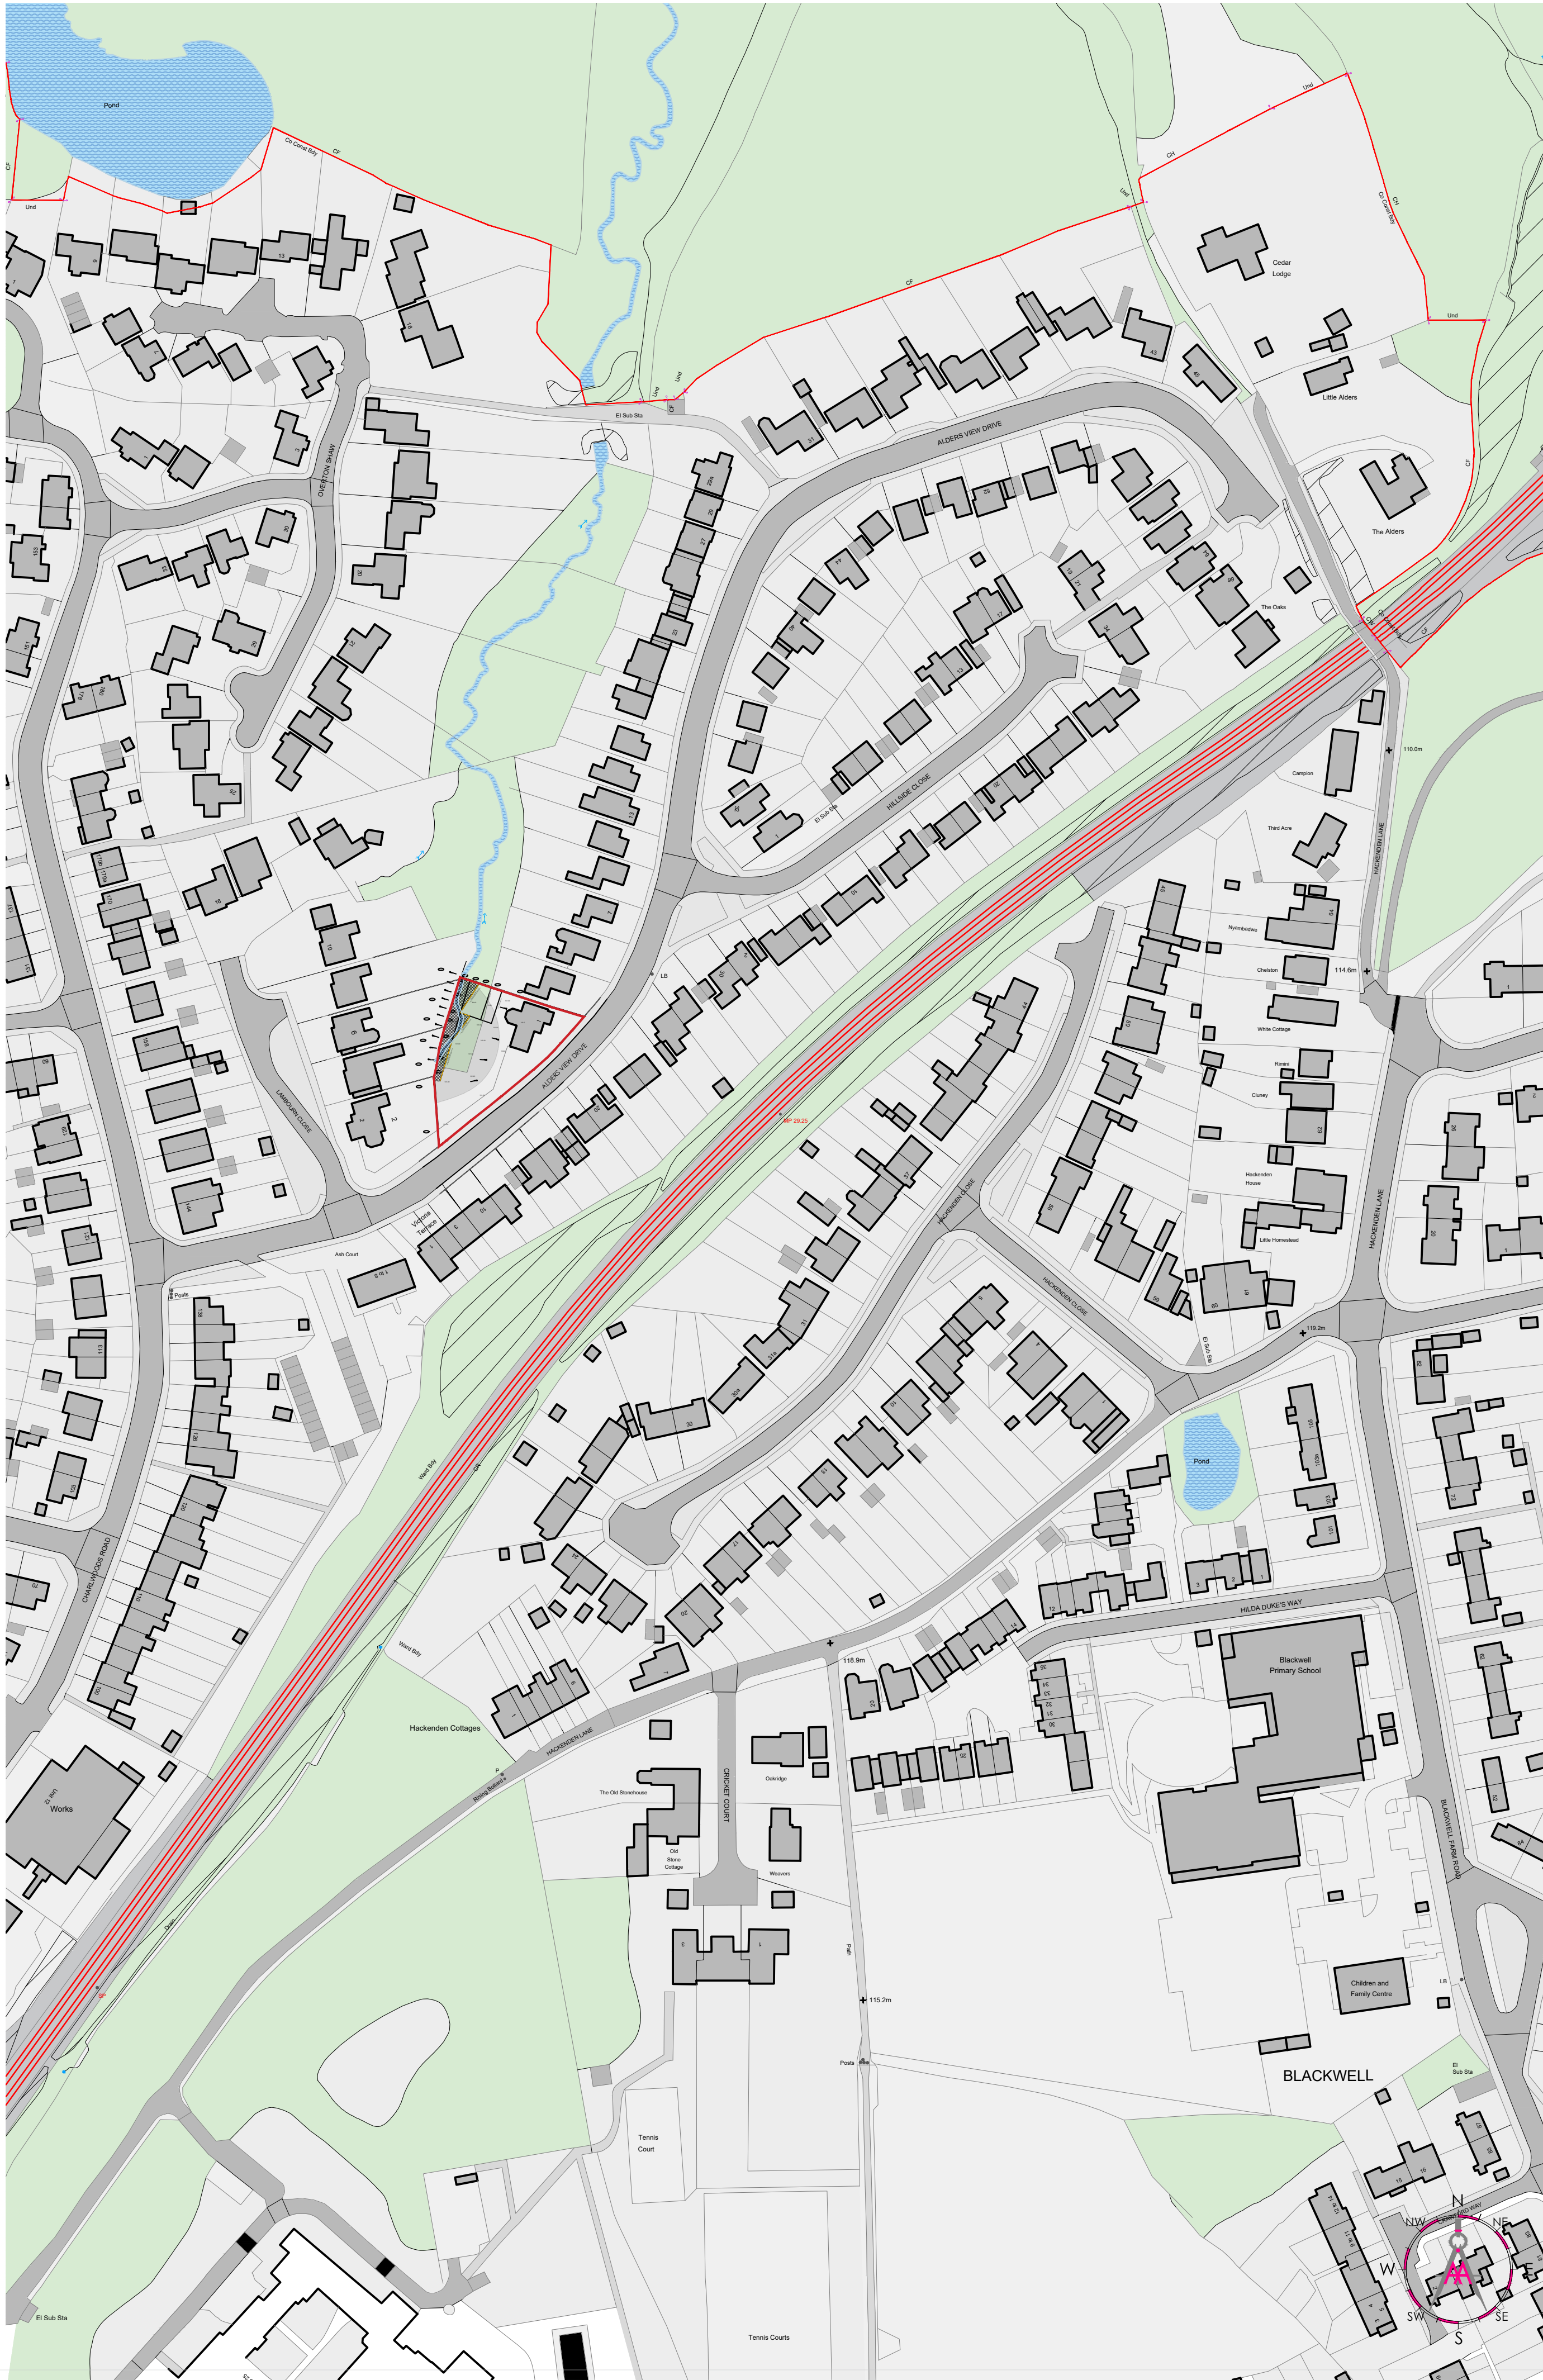

Location Plan 1:1250

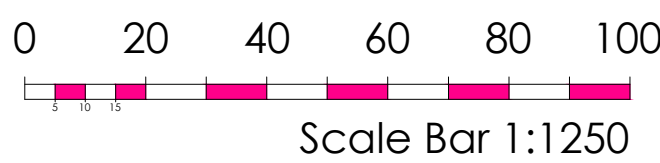

0001


NOTES

- do not scale off this drawing except for planning purposes
- check all dimensions on site before any work is commenced
- all goods materials and workmanship must conform with current building regulations, British standards and codes of practice
- copyright of this drawing is retained by the Architektón Architects LTD and it must not be reproduced without written
- Party Wall etc. Act 1996
- If you are building on or near a neighbouring building or structure, your works may be subject to the Party Wall Act. It is the Client's responsibility to ensure all requirements under the Act are adhered to. You must ensure that you serve the relevant notice(s) on your adjoining neighbour(s). If you have any queries about this, then you should contact a Party Wall Surveyor to assist you.

arb
Architects
Registration
Board
REG NO: 0993246

RIBA
Chartered Practice

REV	DATE	BY	AMENDMENT
-----	------	----	-----------

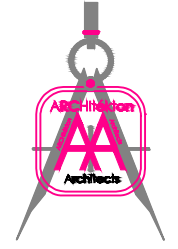

ARCHitektón Architects Limited
Castles, Hampers Lane Storrington West Sussex
RH20 3JZ
email: info@architektón-architects.co.uk
www.architektón-architects.co.uk
Registered in England No. 16205861
RIBA Registration no. 20014360
RIBA Chartered Practice no. 20064111



CLIENT
Mr Taylor

JOB TITLE / ADDRESS
Land to the East of 1 Alders View Drive
Alders View Drive
East Grinstead
West Sussex
RH19 2DN

DRAWING TITLE
Location & Site Plan

DRAWING STATUS
Planning

NOT FOR CONSTRUCTION USE UNLESS STATED AS 'CONSTRUCTION'

DATE
AUG 2026

SCALE
@A1

DRAWN BY
RF

CHECKED BY
AA

26004 AA V1 G DR A 0001 -