




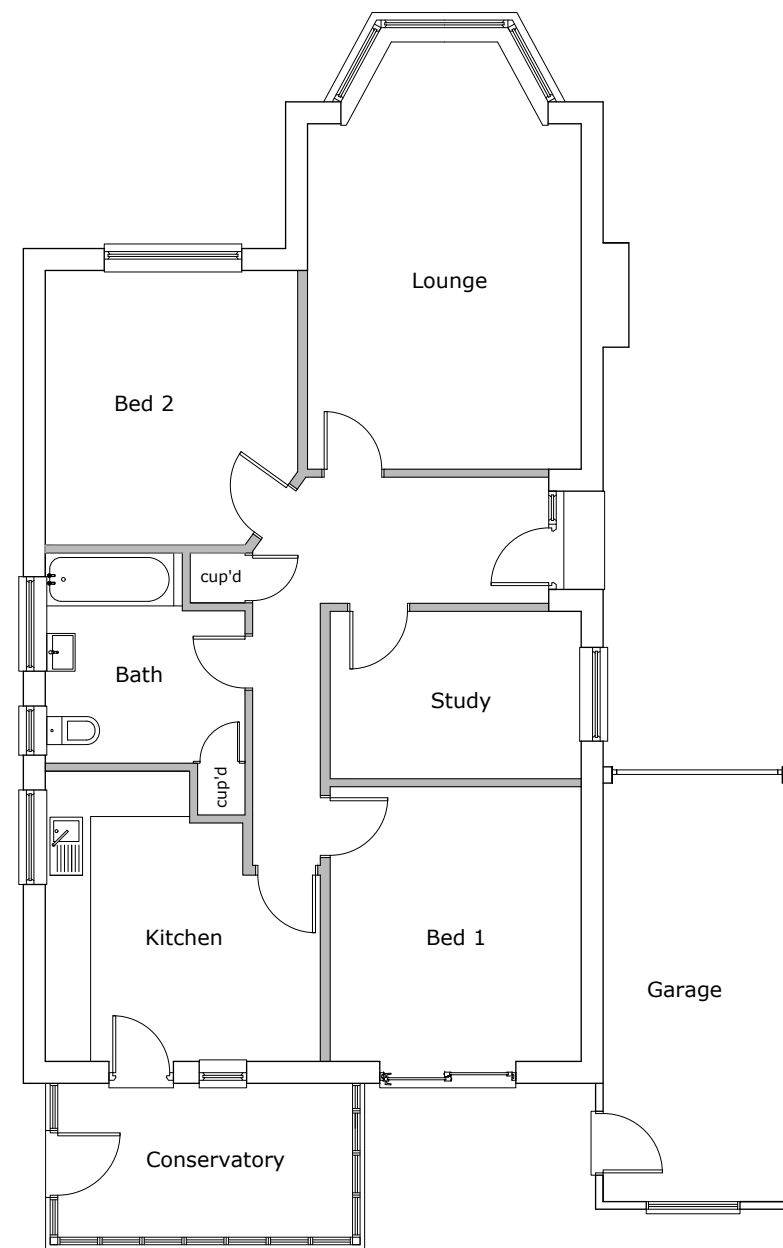

Existing ground floor plan

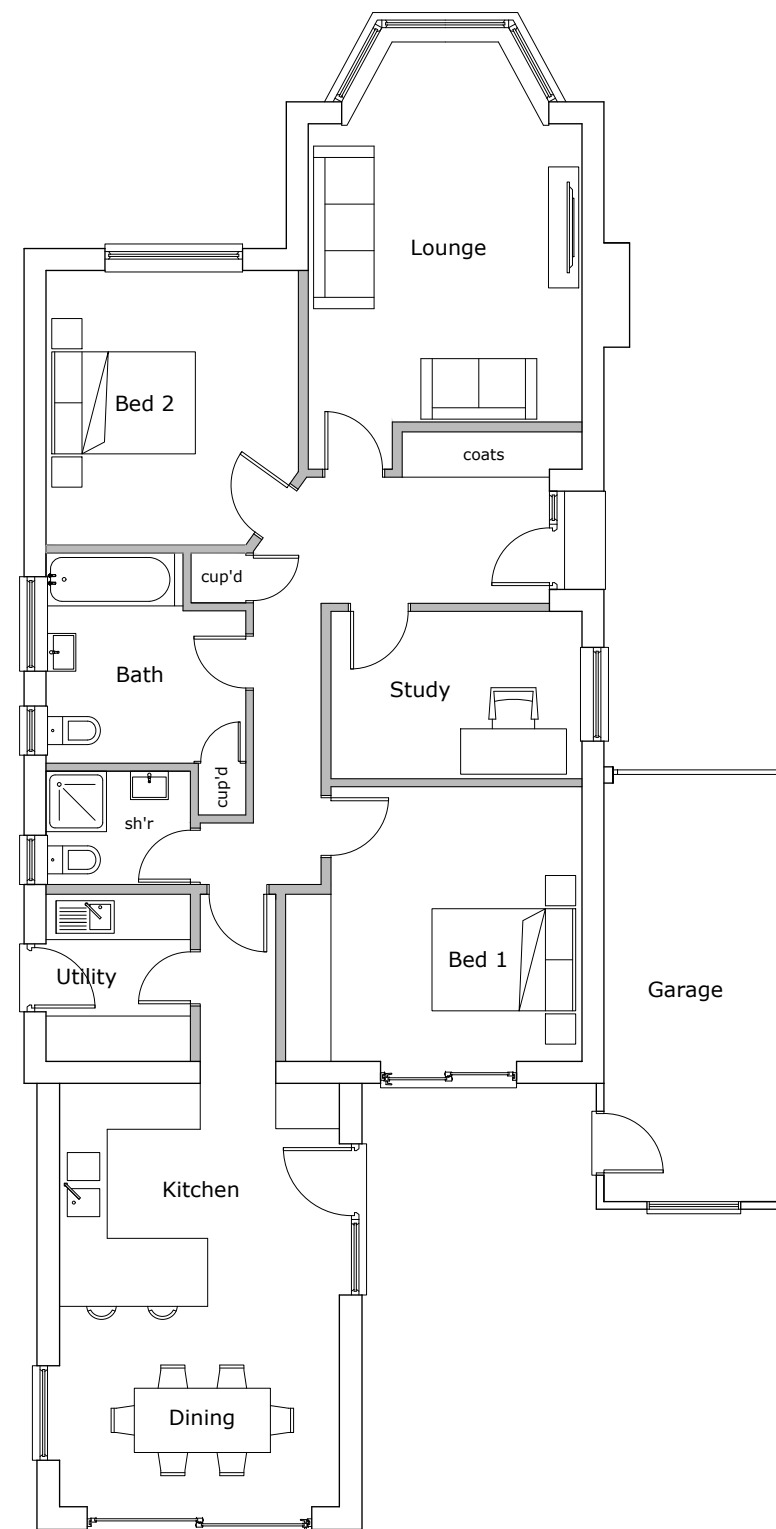

Proposed ground floor plan

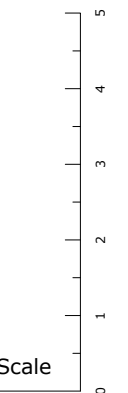

Do not scale from drawing except for planning purposes

All dimension are in millimetres

No work is to extend over adjoining properties without express permission

All designs are subject to a structural feasibility analysis

Demolition of conservatory and erection of a single storey rear extension with raised patio.

Floor plans

125 Grand Avenue
Hassocks
West Sussex
BN6 8DH

Plan No: PL/679/03
Scale: 1:100

Drawing size: A3