




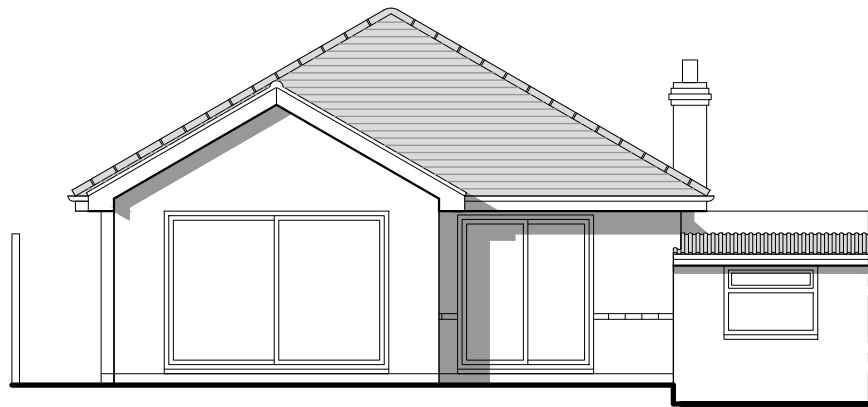


North elevation

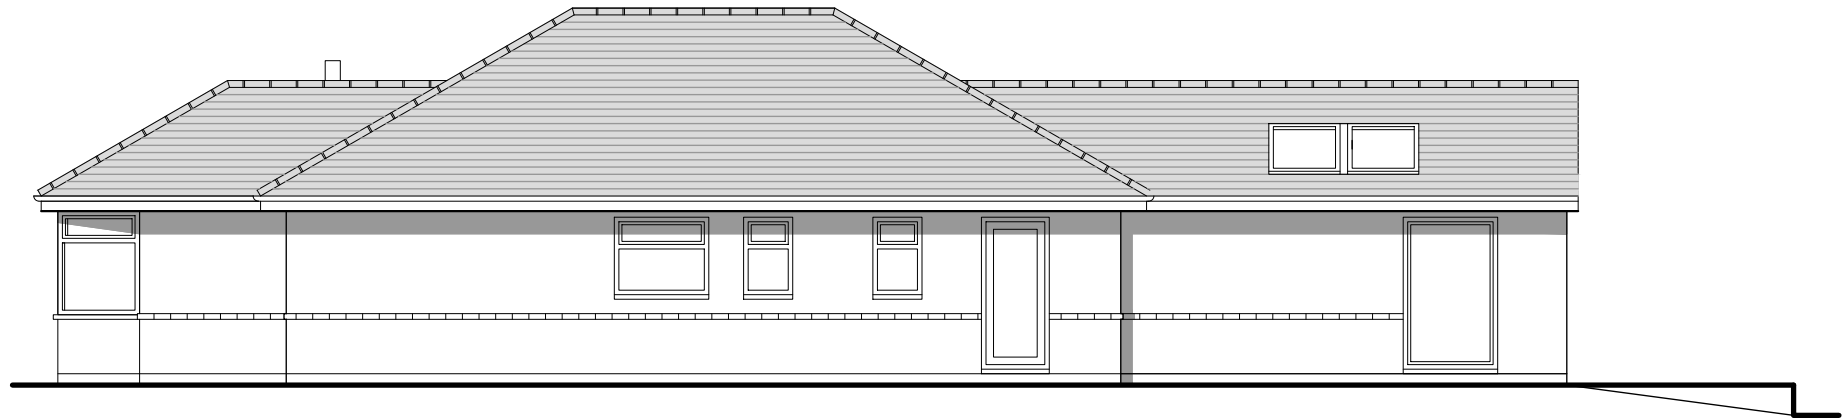

East elevation

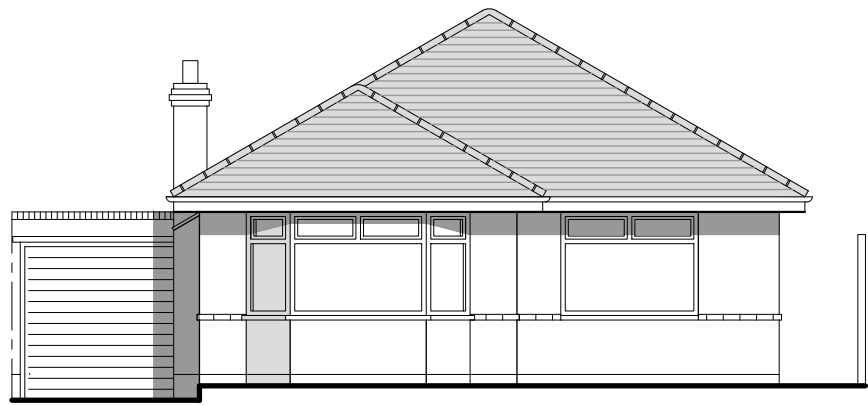

South elevation

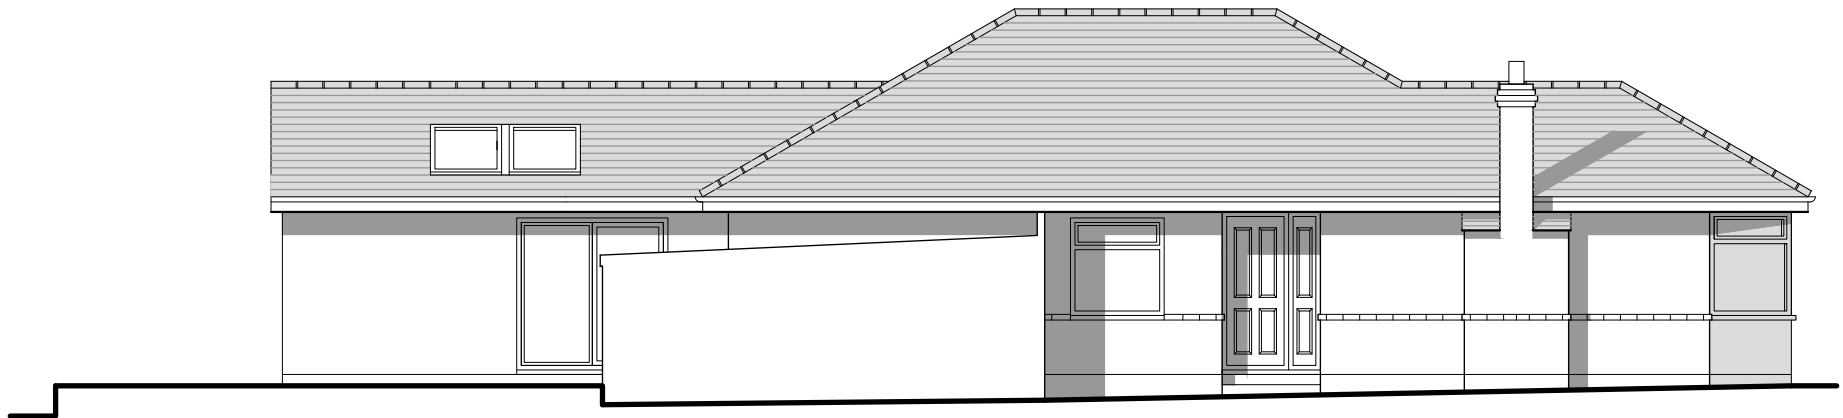

West elevation

Demolition of conservatory and erection of a single storey rear extension with raised patio.


Proposed elevations
125 Grand Avenue
Hassocks
West Sussex
BN6 8DH

Plan No: PL/679/02
Scale: 1:100

Materials.
Walls: White render.
Roof: Pitched roofing tiles to match existing.
Doors/Windows: UVPC/Aluminium.

Drawing size: A3

Scale

 

Do not scale from drawing except for planning purposes.
All dimension are in millimetres.
No work is to extend over adjoining properties without express permission.
All designs are subject to a structural feasibility analysis.



07769 952066
01403 241466
concept design
planning applications
building regulations