



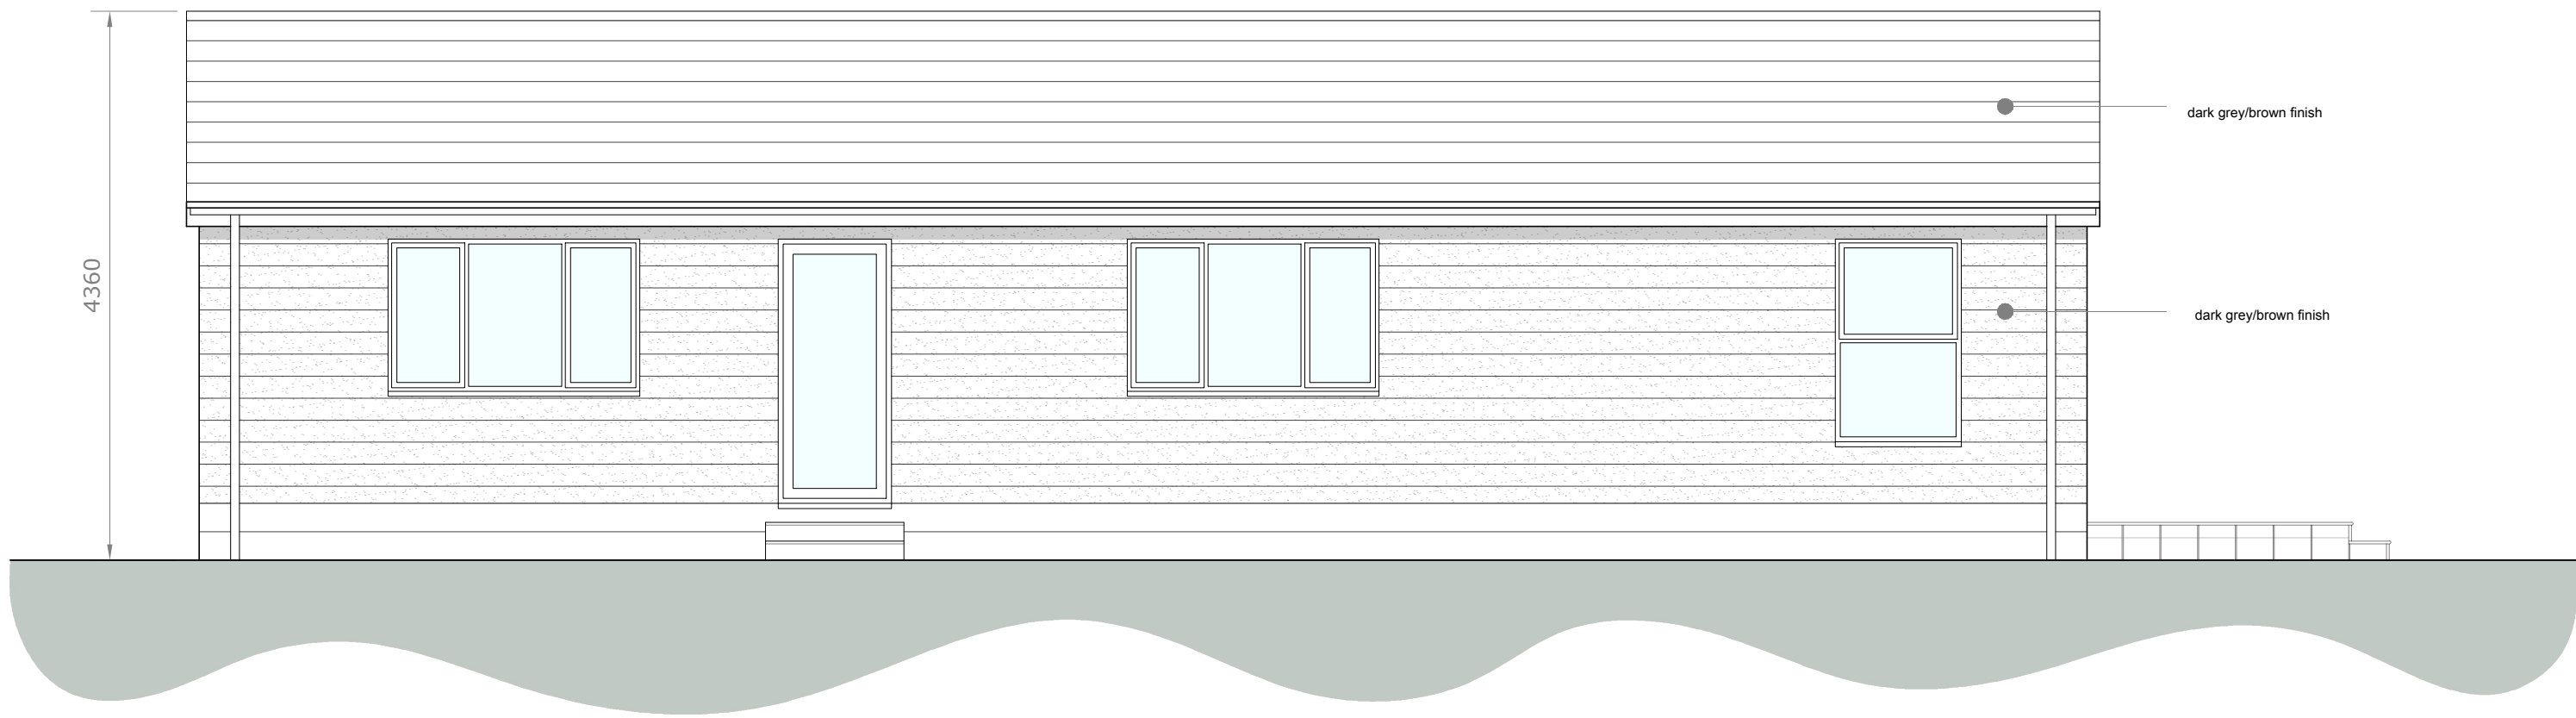


Mobile home
proposed front elevation 1:50




Mobile home
proposed side elevation 1:50

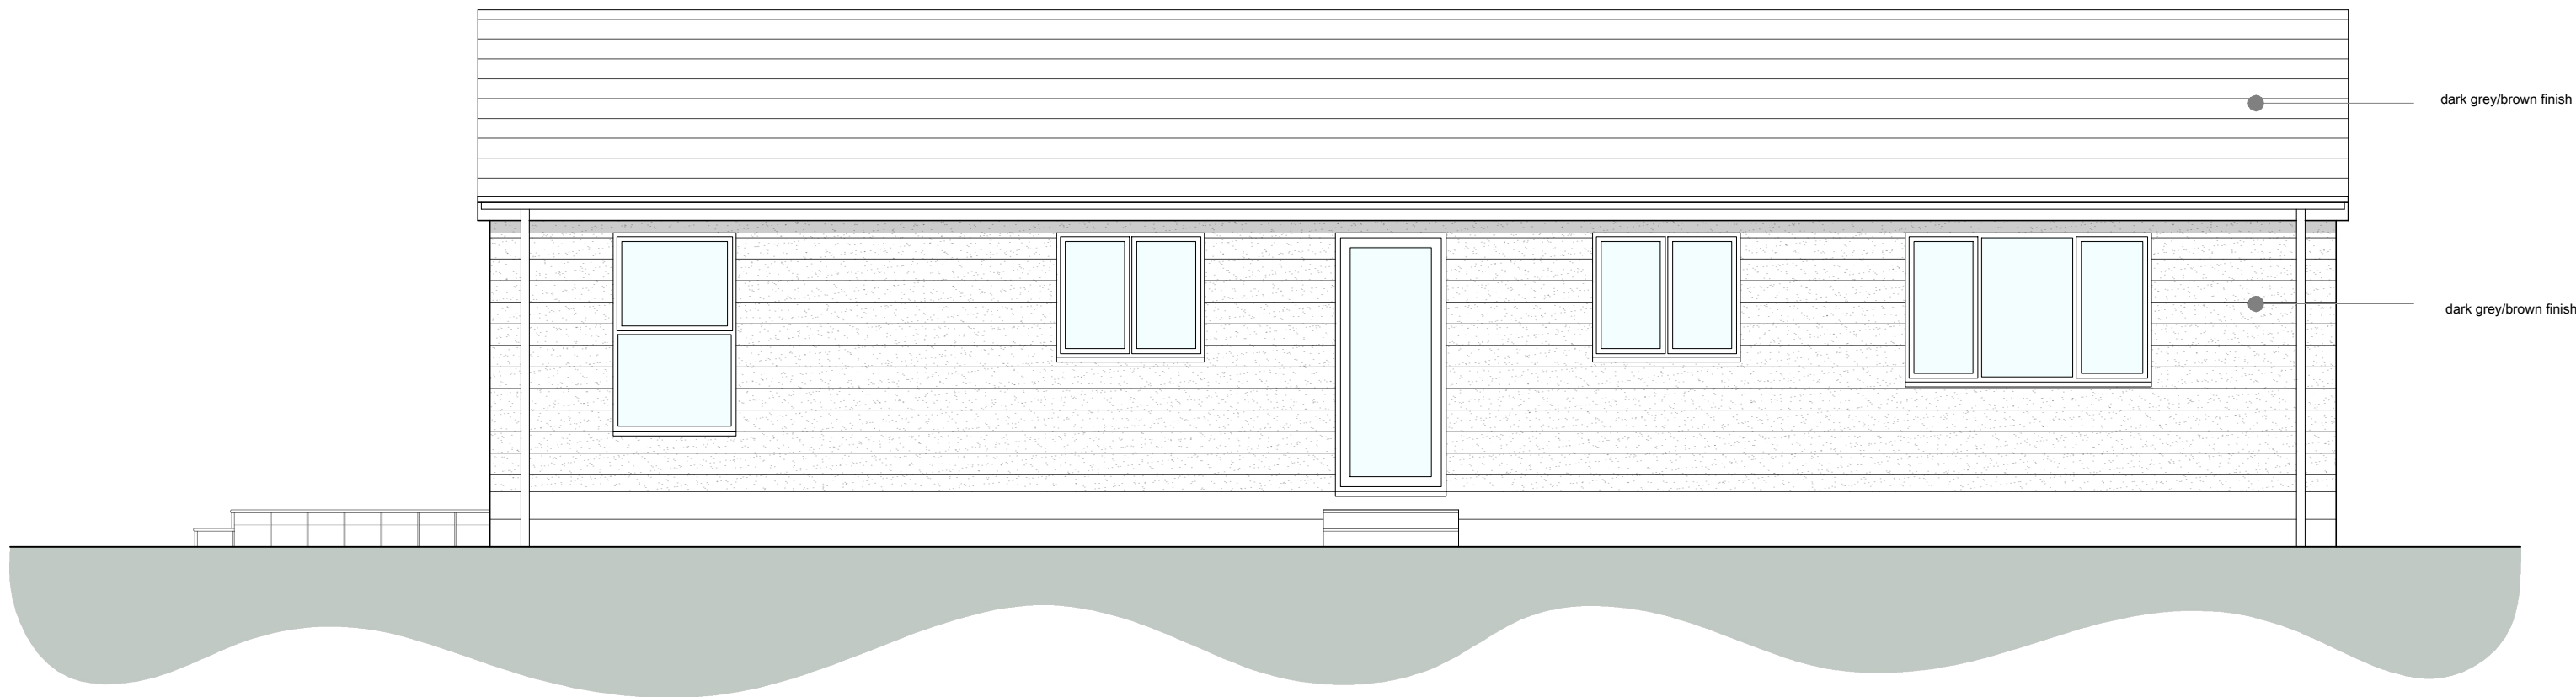

Mobile home
proposed rear elevation 1:50

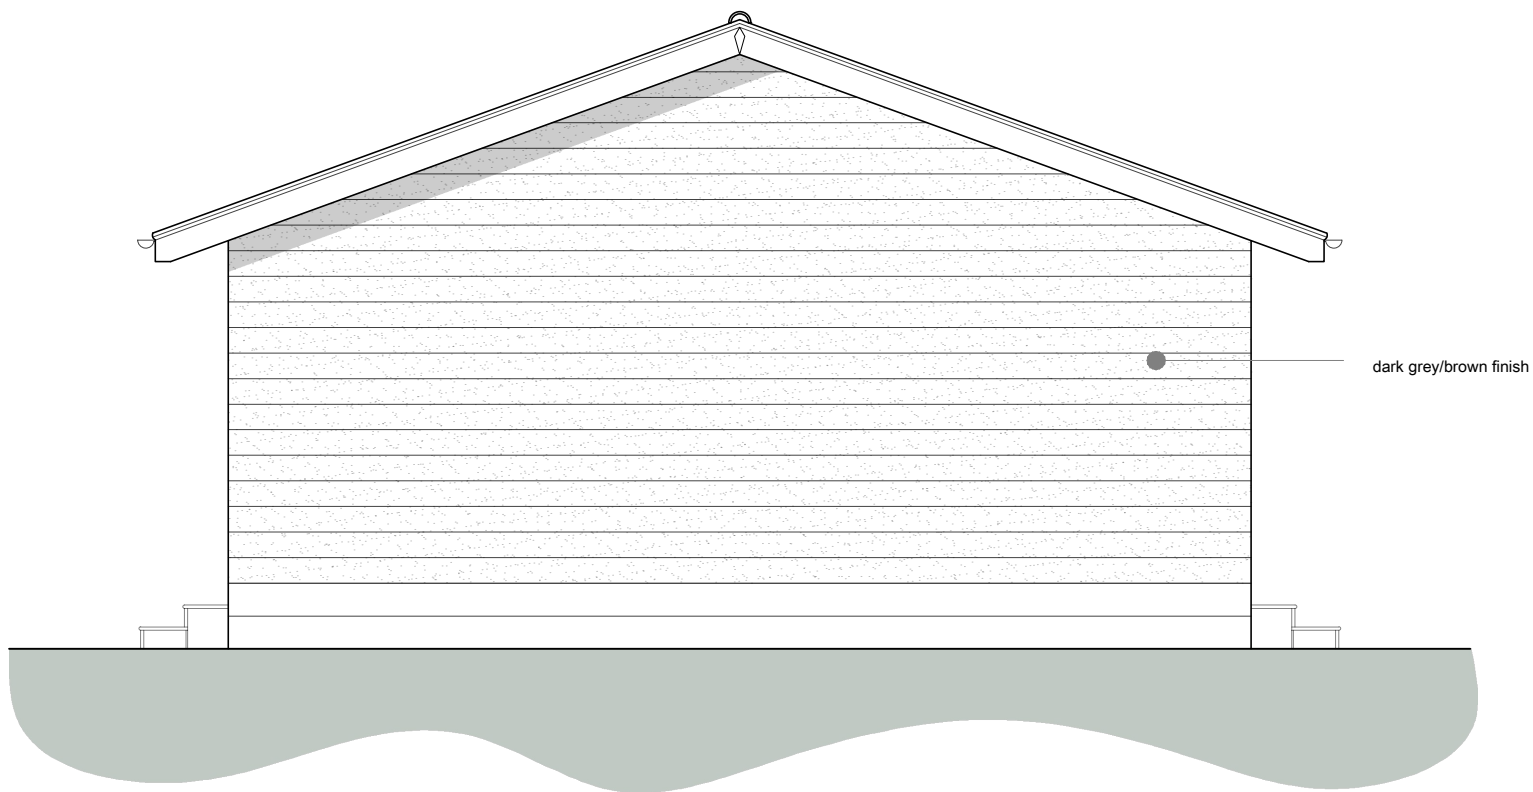

Mobile home
proposed side elevation 1:50

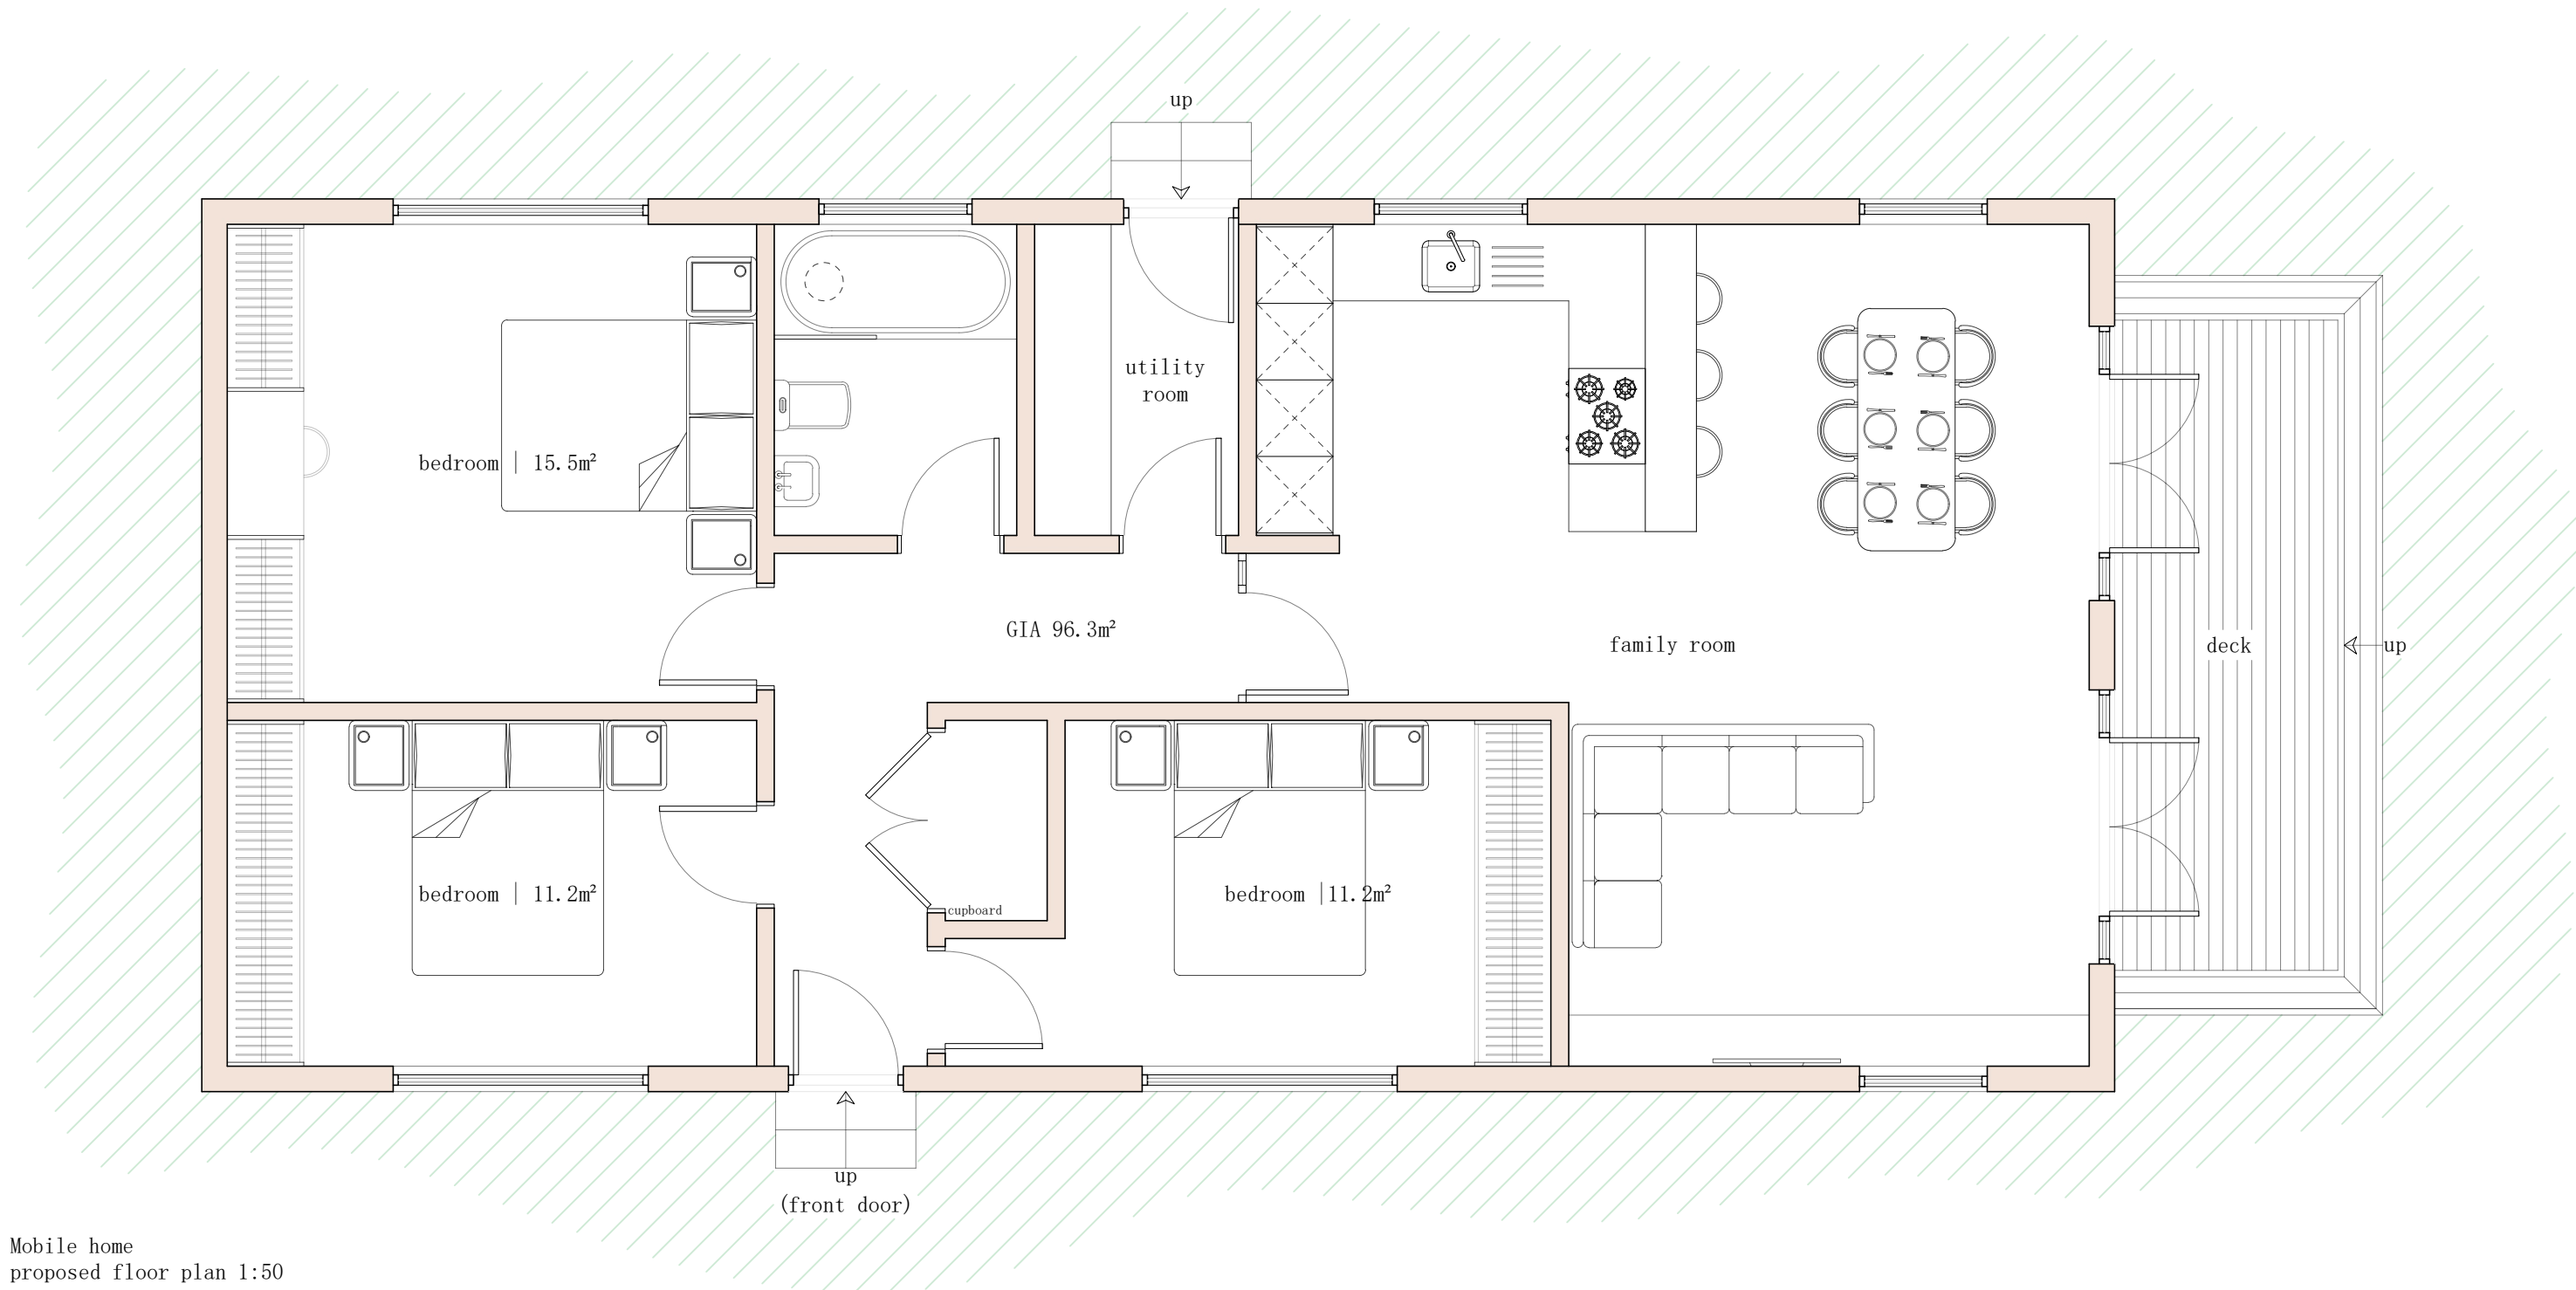

Mobile home
proposed floor plan 1:50

Stage

Proposed

Client

Sarah Pullen

Site address

Land to rear of Pooklands
Pookbourne Lane
Sayers Common
Hassocks, BN6 9HD

Drawing title

Proposed: Plan & Elevations

Scale: Paper size: Drawn: Checked:

In drawing A1 B Garrish Director

Project No: Drawing No: Revision: Date:

111 P.01 08/05/2026