



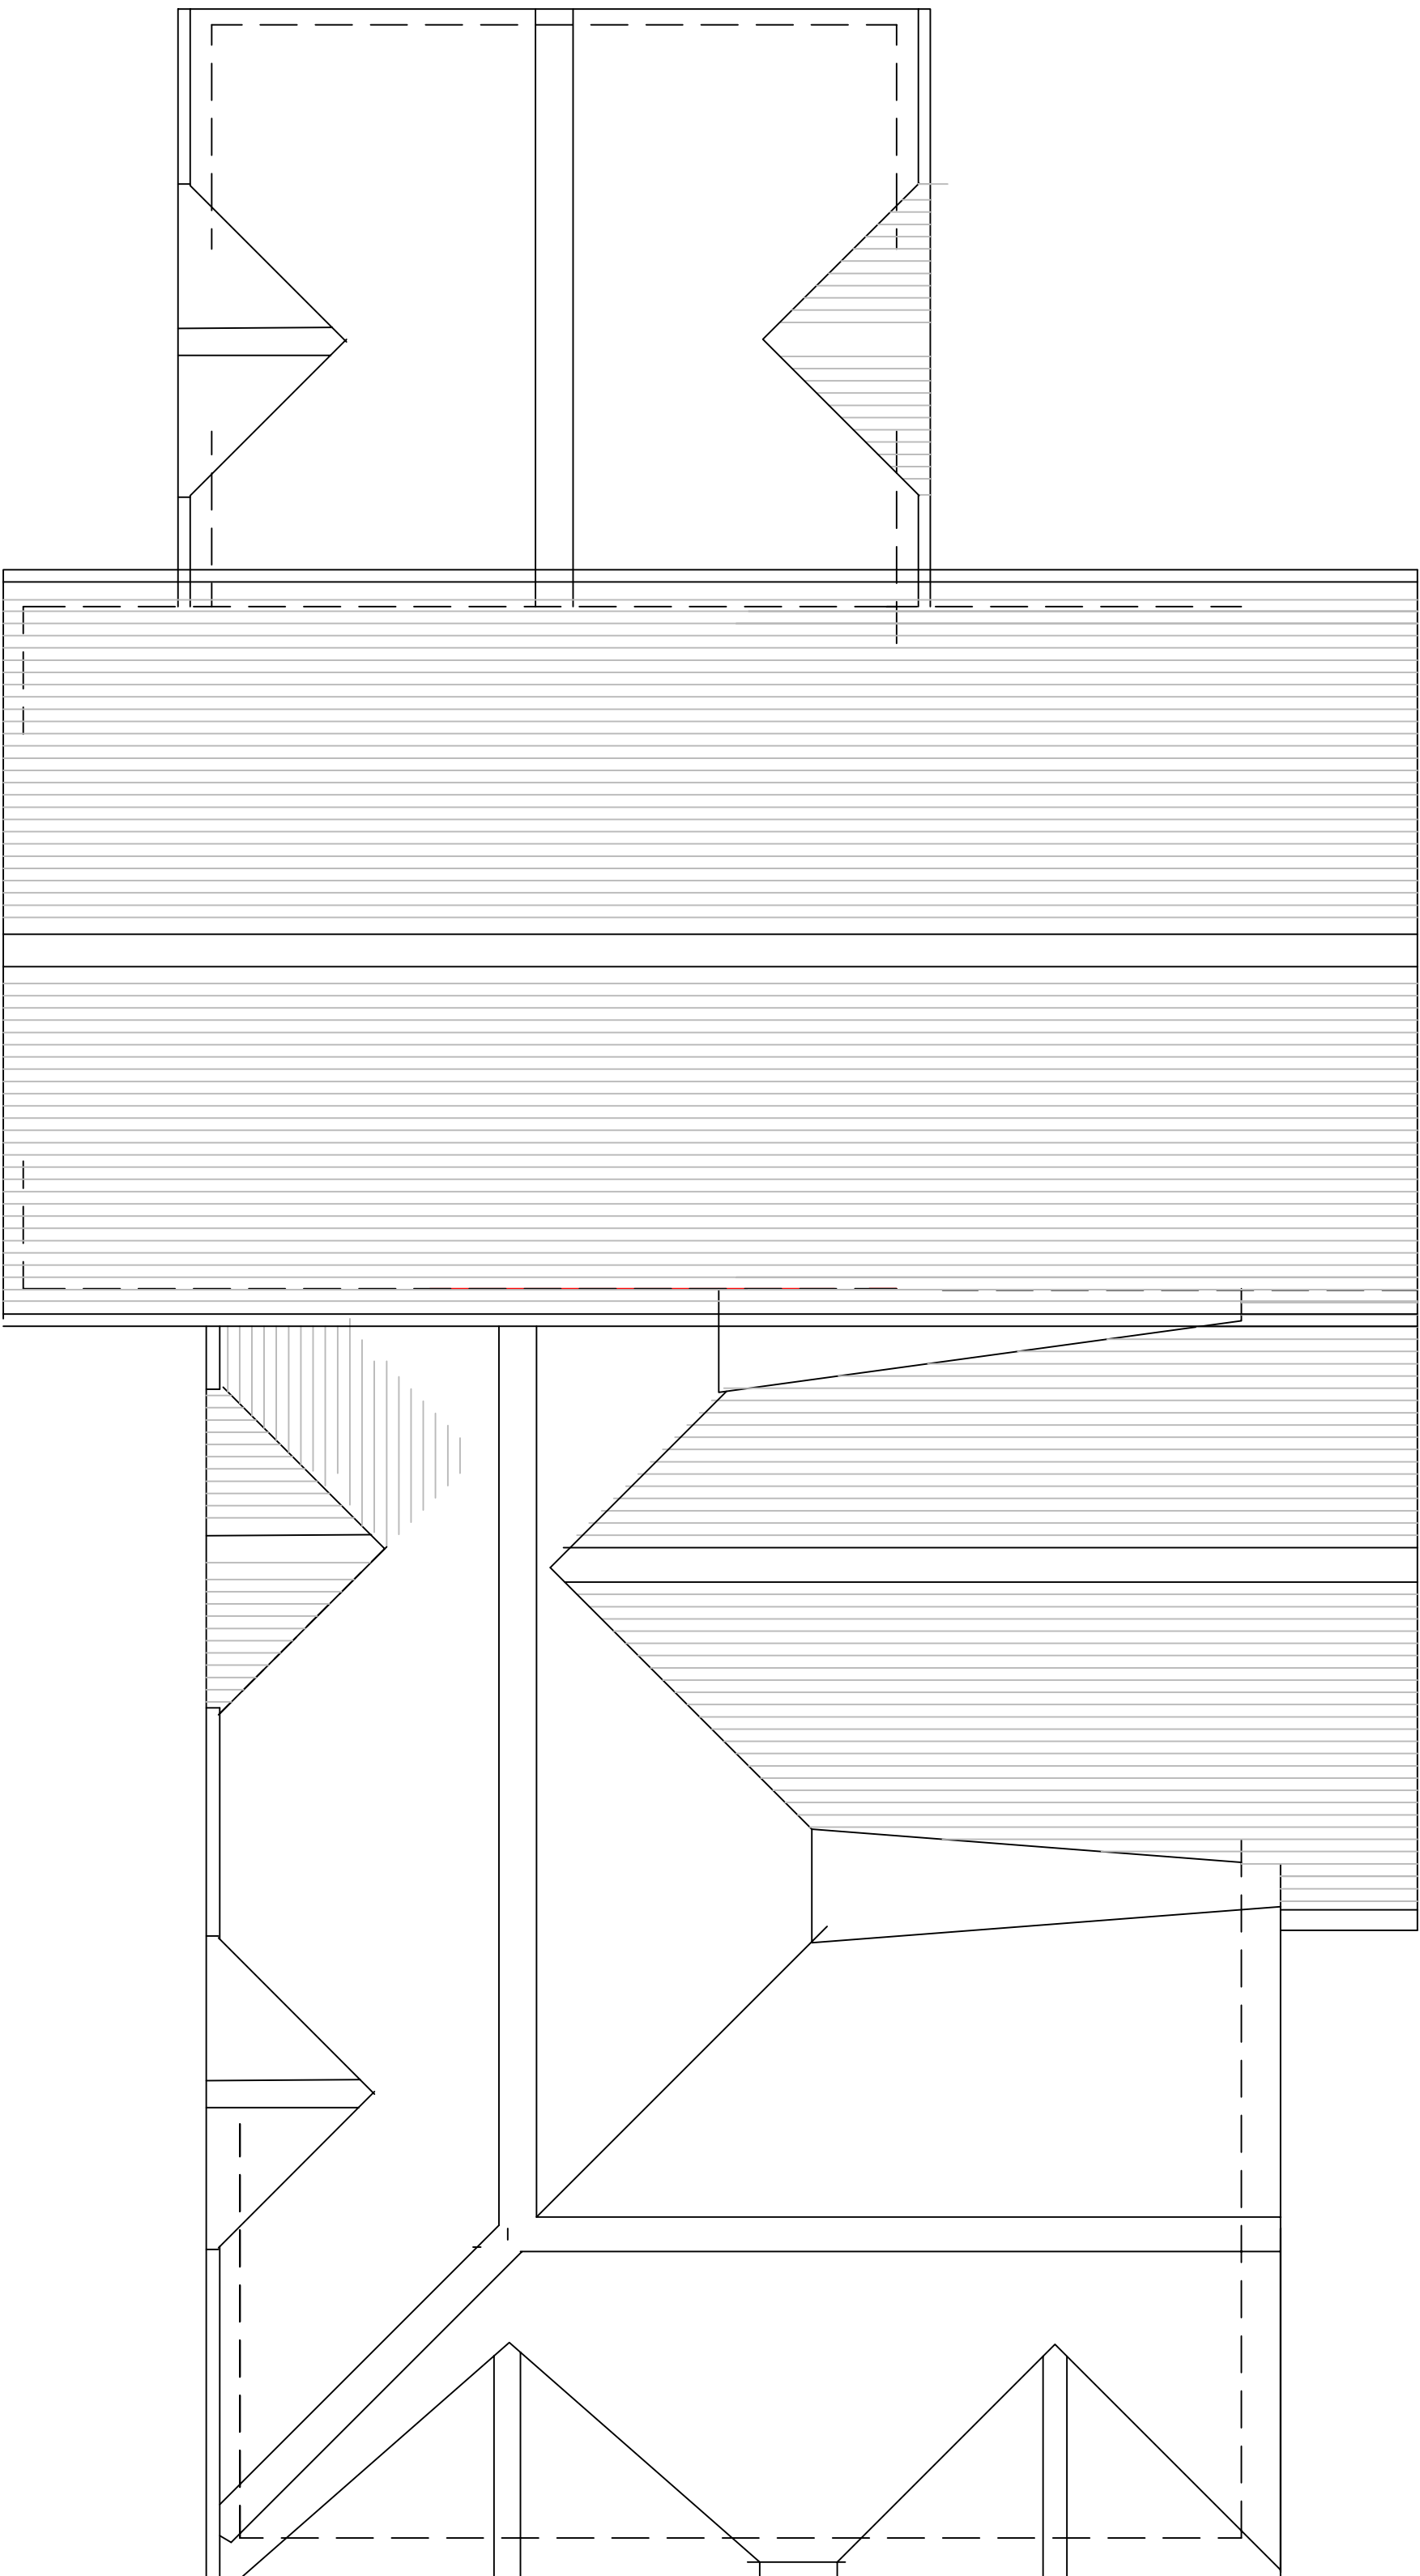

PROPOSED ROOF PLAN

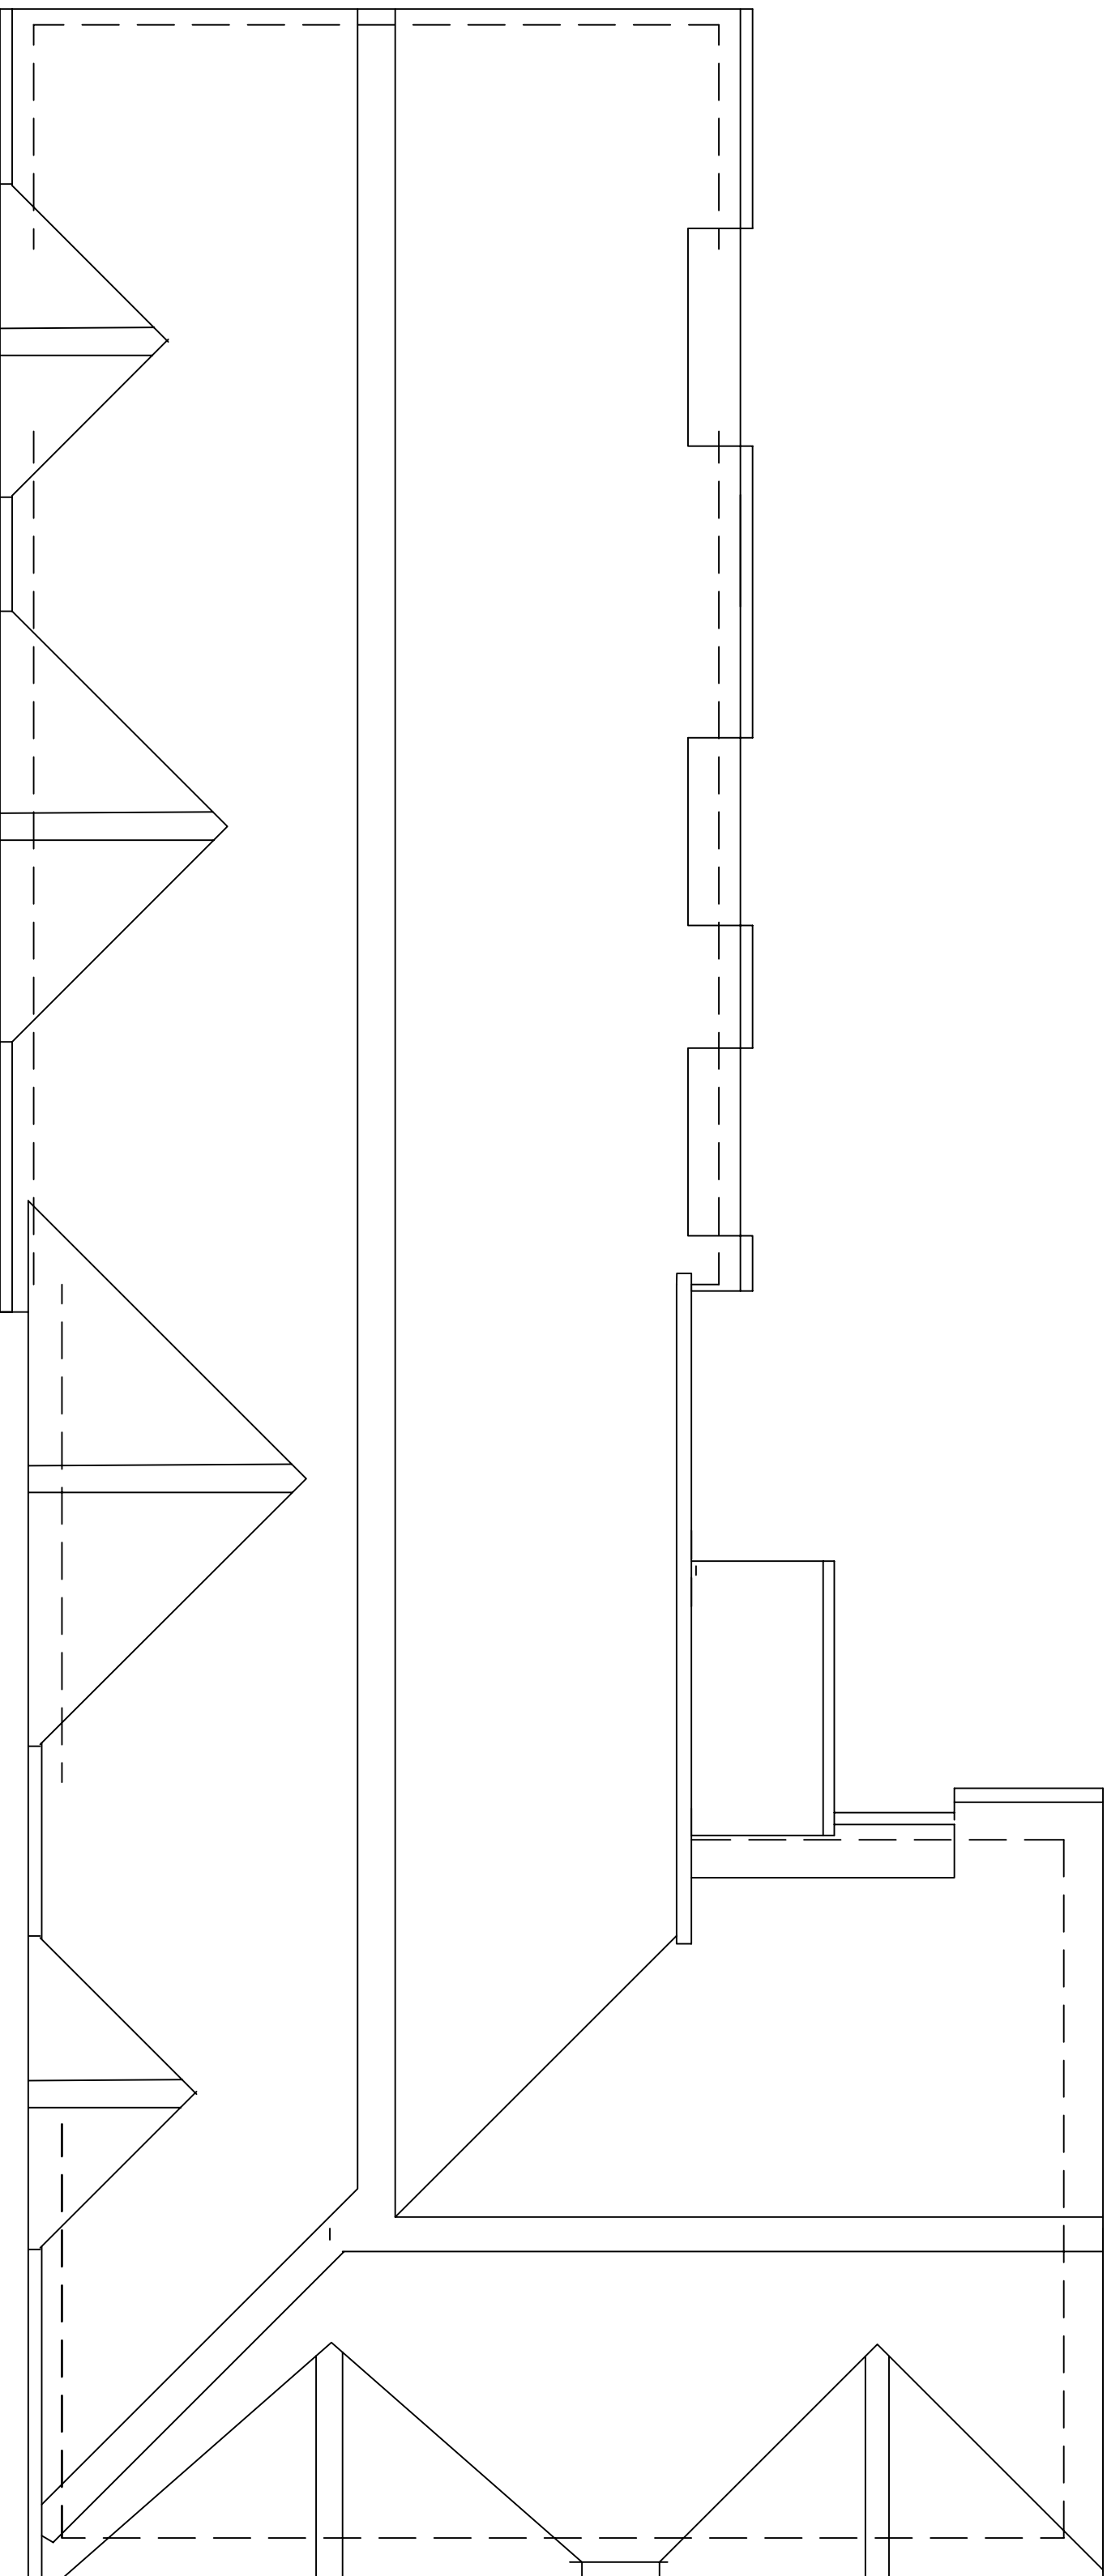

EXISTING ROOF PLAN PLAN

| R E V I S I O N S . |  | D A T E . |
|---------------------|--|-----------|
|                     |  |           |
|                     |  |           |

MIKE HILL

ARCHITECTURAL SERVICES

Green Cottage   London Road

Tel :   01855 640998

Email: [Mike.Hill@architecturalservices.com](mailto:Mike.Hill@architecturalservices.com)

Large: [Mike.Hill@architecturalservices.com](mailto:Mike.Hill@architecturalservices.com)

Project : Alterations & Additions

HOLLY HEDGE COTTAGE,  
Slugwash Lane, Scaynes Hill.

Client : MR P. SMYTH

Drawing

Scale

Date

Roof Plans

: 1:50 @ A1

: April 2026

Drawn By : MGH

Drawing No : 1026/6

Revision :

