



EXISTING REAR ELEVATION 1:100




PROPOSED SIDE ELEVATION 1:100



PROPOSED REAR ELEVATION 1:100



LOCATION PLAN 1:1250

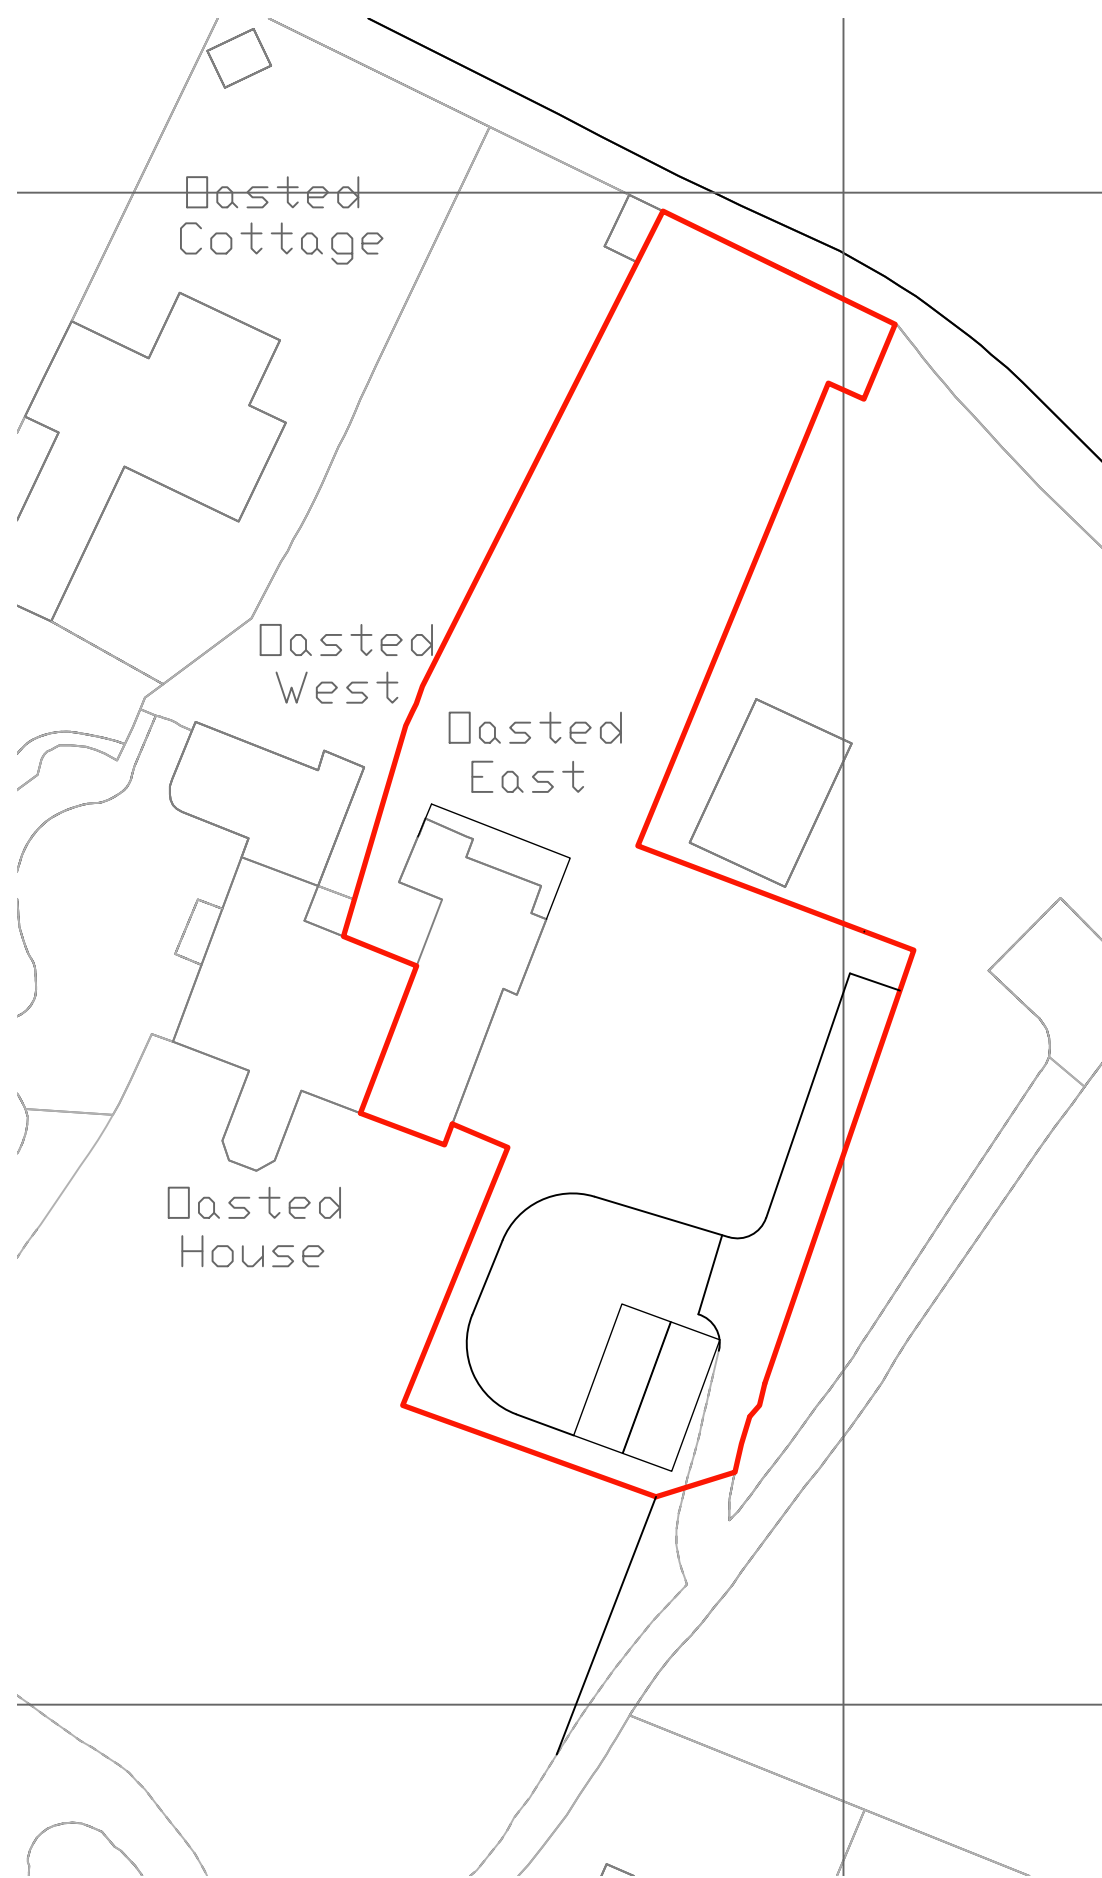

SITE PLAN 1:500

Rev	Date	Amendment
John Marshall Associates Consulting Structural Engineers Unit 4 Riverview Business Park Station Road Forest Row East Sussex RH18 5FS email: info@johnmarshallassociates.co.uk		
ARCHITECT OLIVER TITE		
Title PROPOSALS DEMOLISH BOOT ROOM AND EXTEND KITCHEN		
Job OASTED EAST LEWES ROAD EAST GRINSTEAD RH19 3UD		
Status PLANNING		
Scale 1:1250 1:500 1:100		Date DECEMBER 2024
Drawn By JMA		Checked
Job Ref 10208	Qty No 01	Rev