




1 Proposed Front Elevation (North)
Scale: 1:100

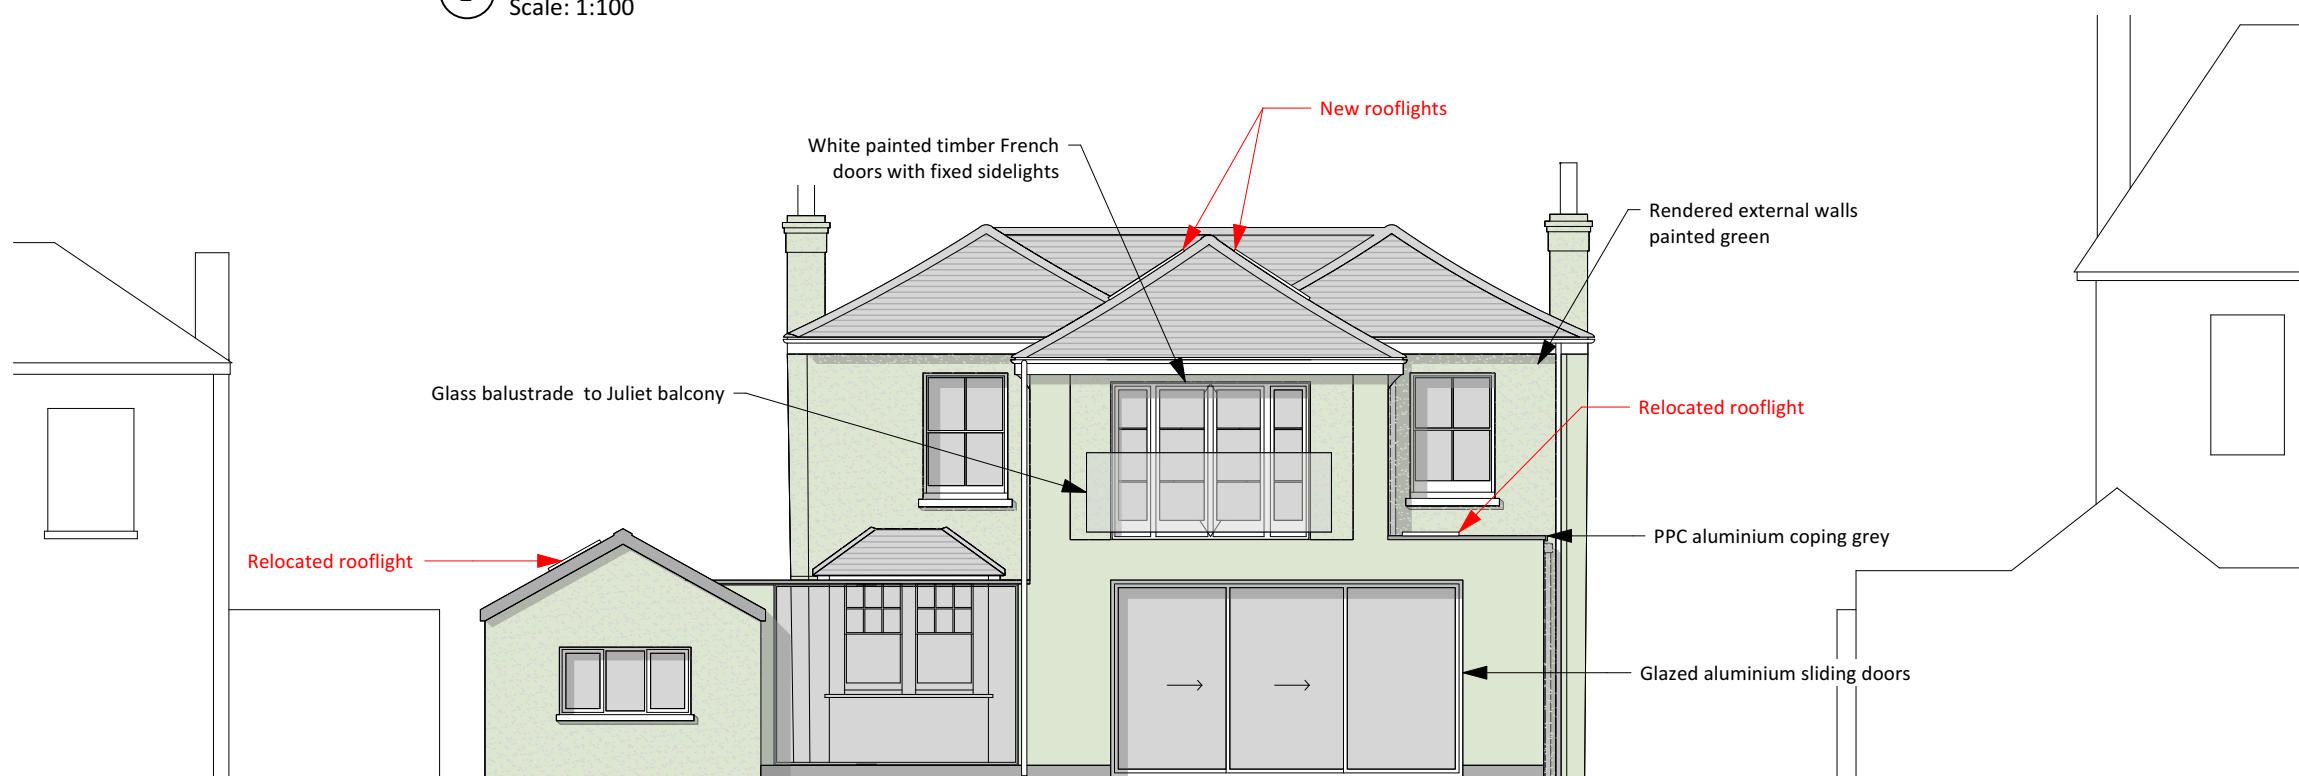

2 Proposed Rear Elevation (South)
Scale: 1:100

Disclaimer:

This drawing is the copyright of archangels ARCHITECTS Ltd and may not be reproduced or used except by written permission.

Figured dimensions to have precedence over scaling. Check all site dimensions prior to fabrication. Refer any discrepancies found to archangels ARCHITECTS Ltd.

Revisions:

			Checked
G	31/05/2024	Changes to internal layout and glazing having an effect on the external appearance.	RZ
H	28/06/2024	Added annotations in black and red	RZ



Dwg No. 2310(31)000 H

Drawing Title Proposed North & South Elevations
Address 17 Park Road, Burgess Hill, West Sussex
Client Lisa Goatcher-Gebski and Stefan Gebski
Scale 1:100 @A3
Stage Planning
Drawn by NP
Checked by RZ

archangels
ARCHITECTS

create your dream home

archangels ARCHITECTS Ltd
3 dorset place, brighton BN2 1ST
e: info@aaarchitects.co.uk, t: 01273 267184
www.aaarchitects.co.uk