




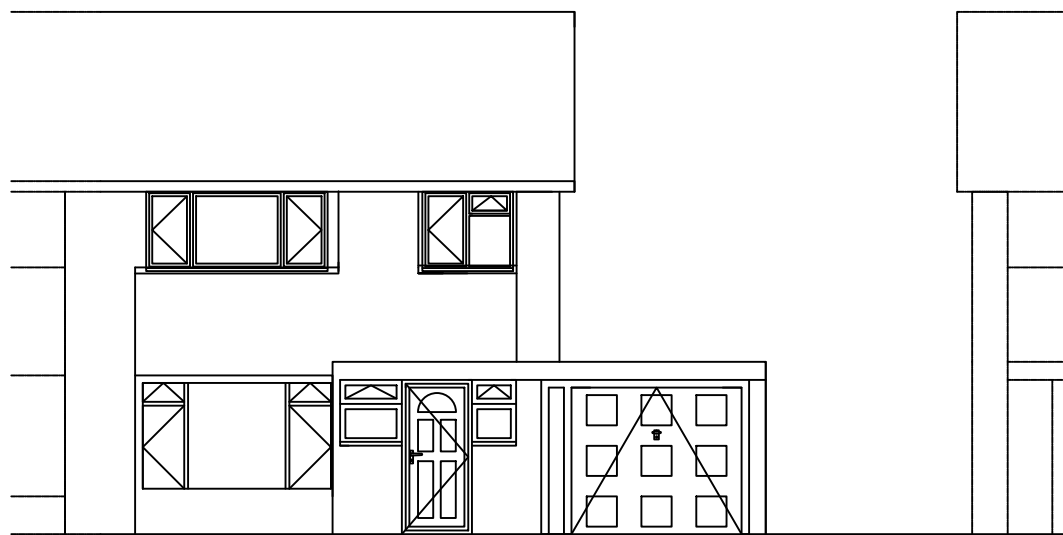


CURRENT FRONT ELEVATION

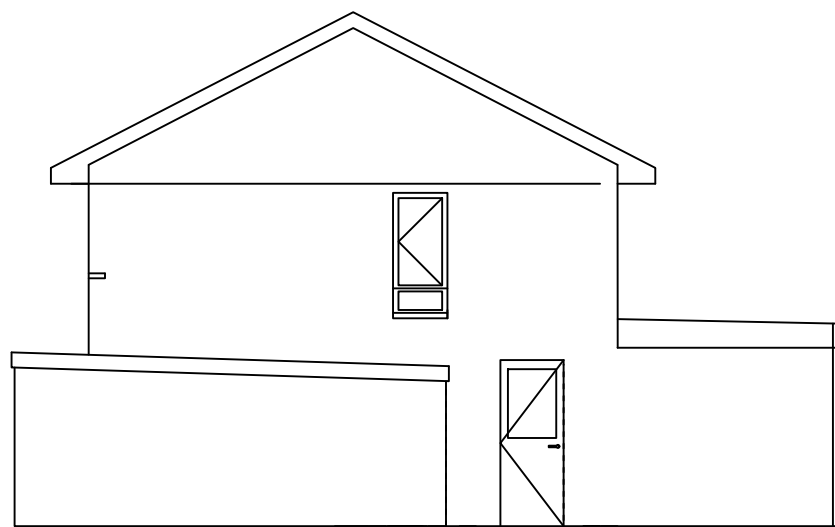


CURRENT SIDE ELEVATION

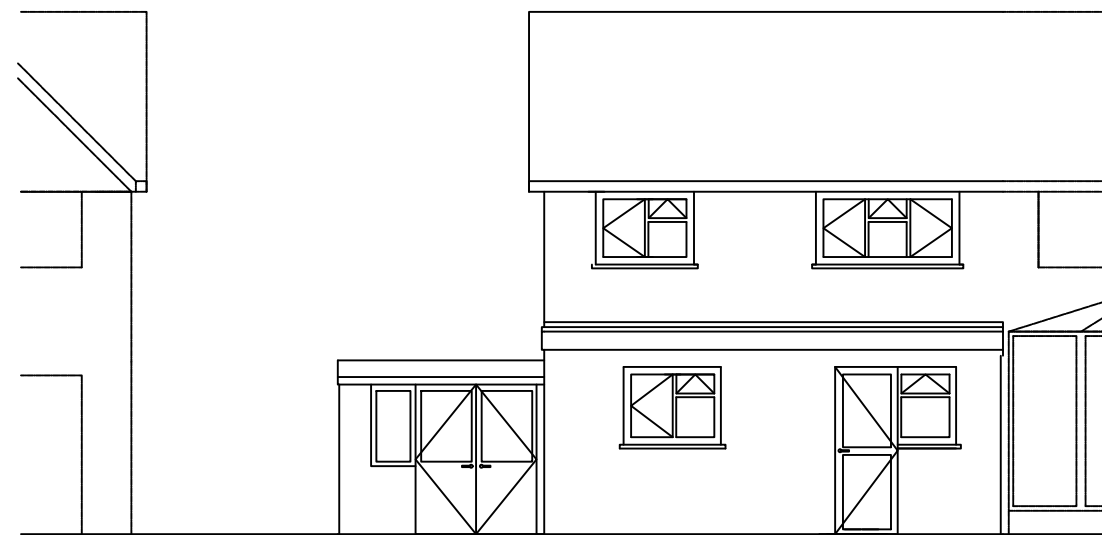


CURRENT REAR ELEVATION

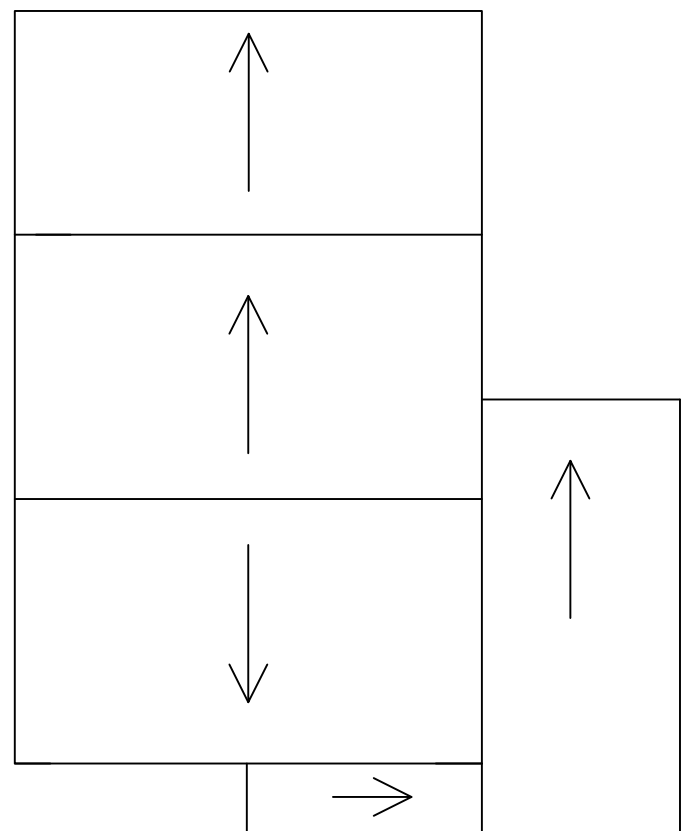


EXISTING ROOF PLAN

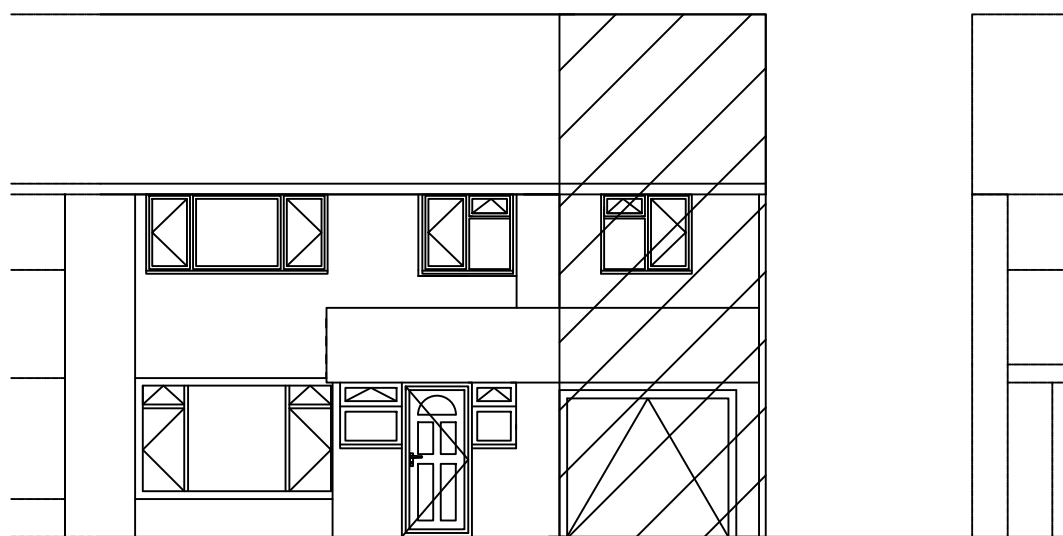


PROPOSED FRONT ELEVATION

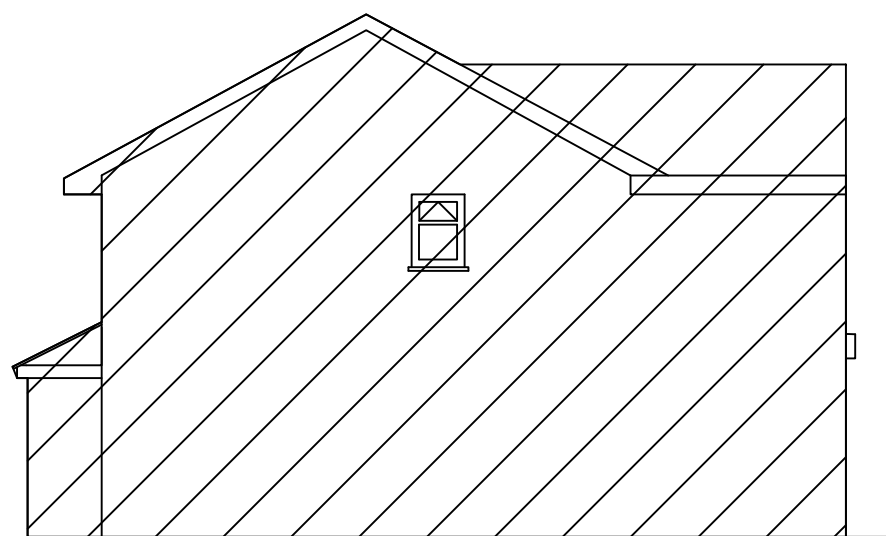


PROPOSED SIDE ELEVATION

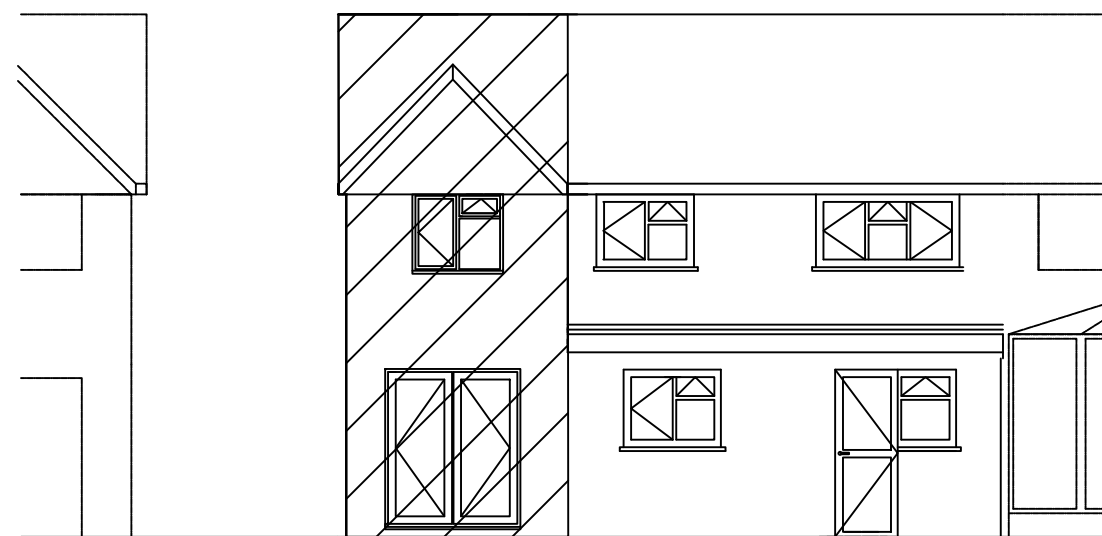


PROPOSED REAR ELEVATION

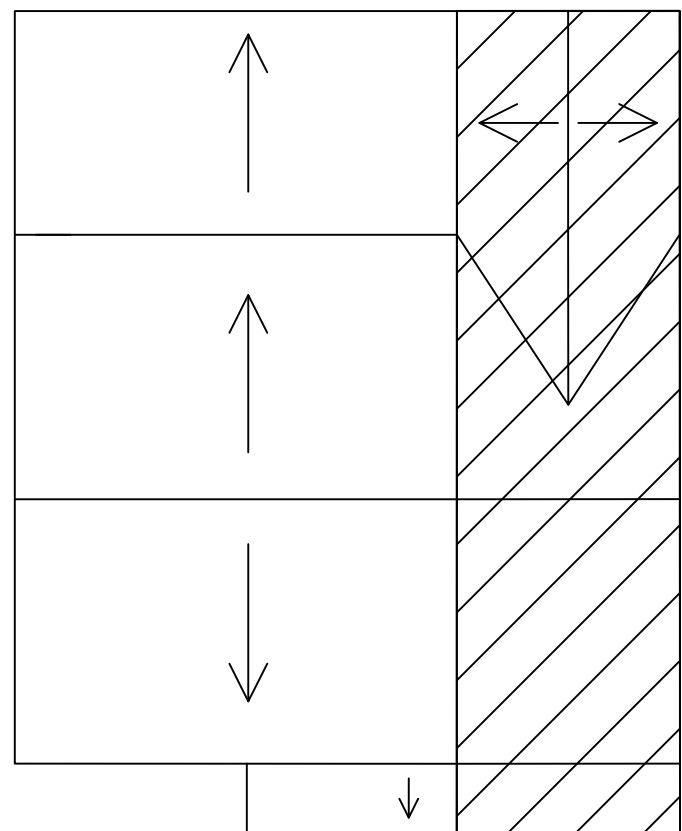


PROPOSED ROOF PLAN

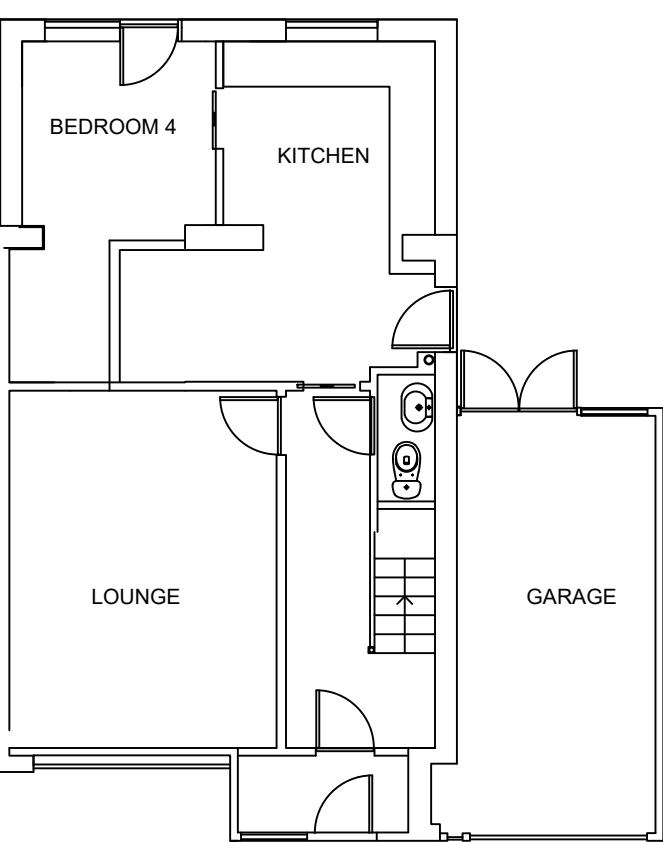


EXISTING GF PLAN

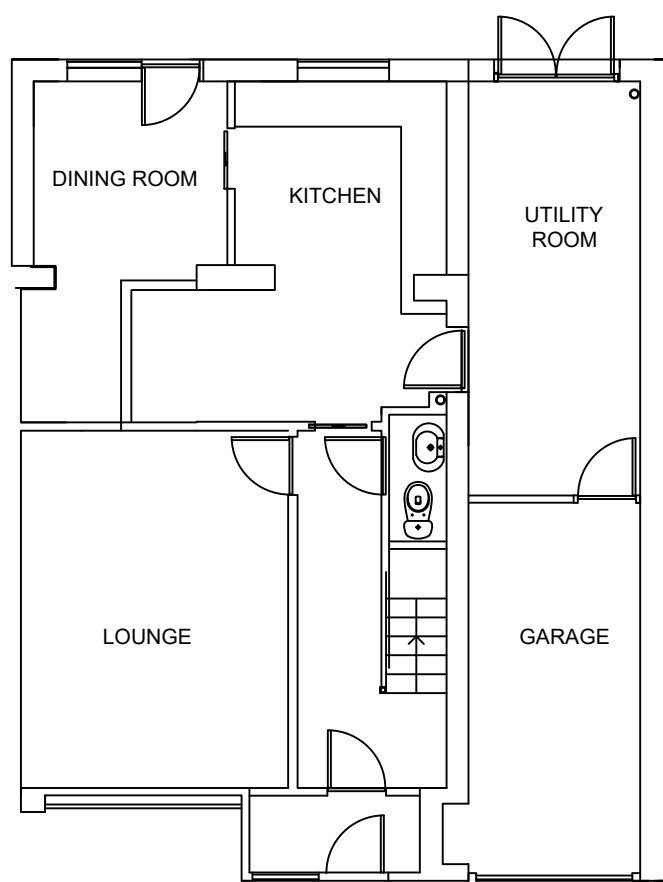


PROPOSED GF PLAN

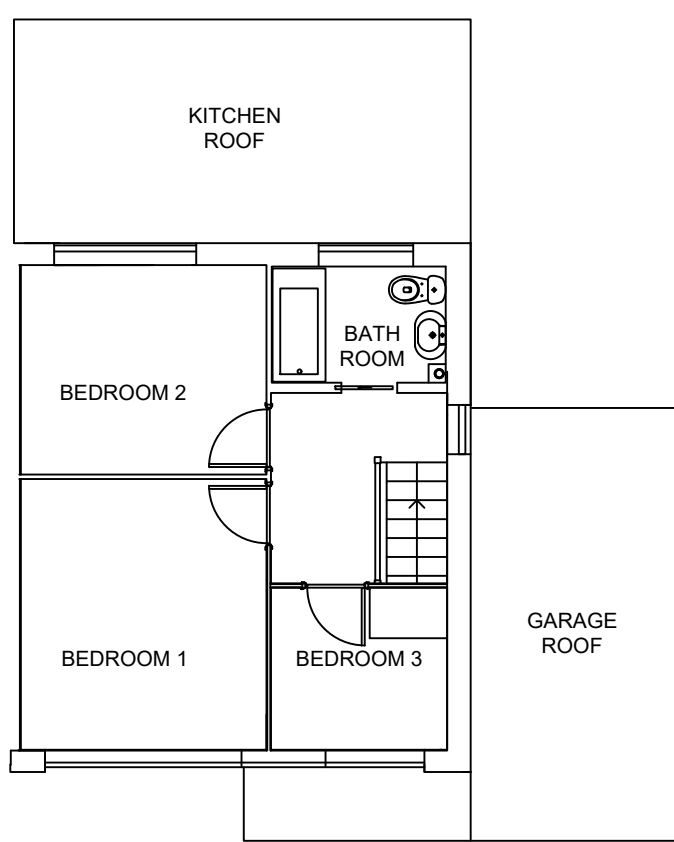

EXISTING FF PLAN

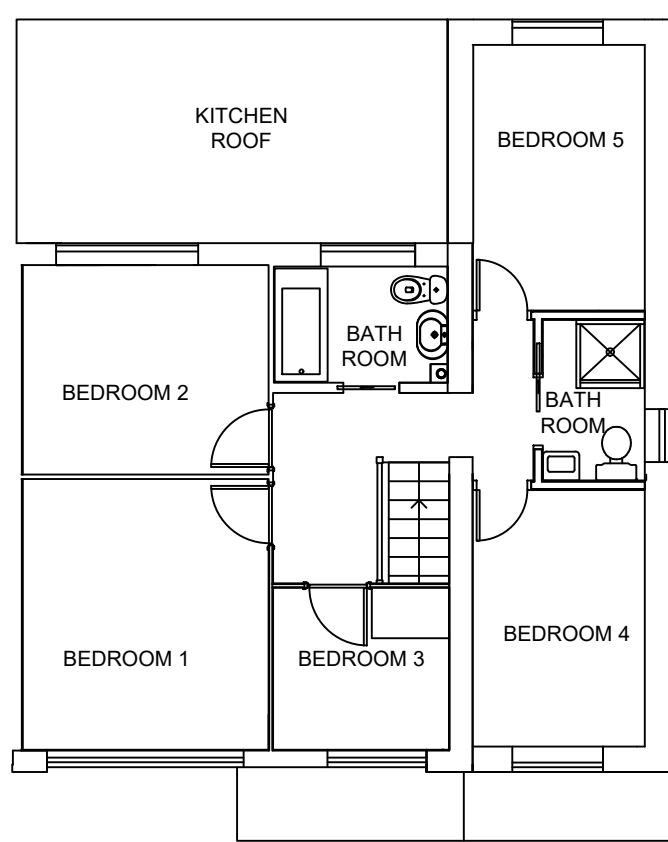

PROPOSED FF PLAN

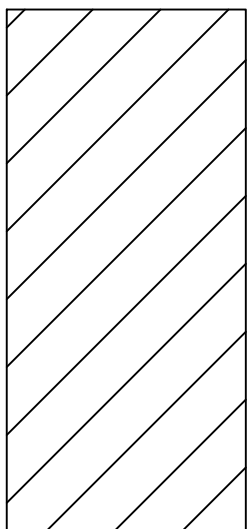

PROPOSED CONSTRUCTION

MATERIALS:
FACING BRICKWORK TO MATCH EXISTING
CONCRETE INTERLOCKING TILES TO MATCH EXISTING

37 MEADOW LANE BURGESS HILL WEAST SUSSEX RH15 9HZ	SCALE : 1:100 @ A1	
	DATE : 25/10/2025	
	DRAWN : P.STACEY	
	SHEET No	1/1
EXISTING AND PROPOSED PLANS	DAWING NUMBER	37_EP
	REVISION	B