
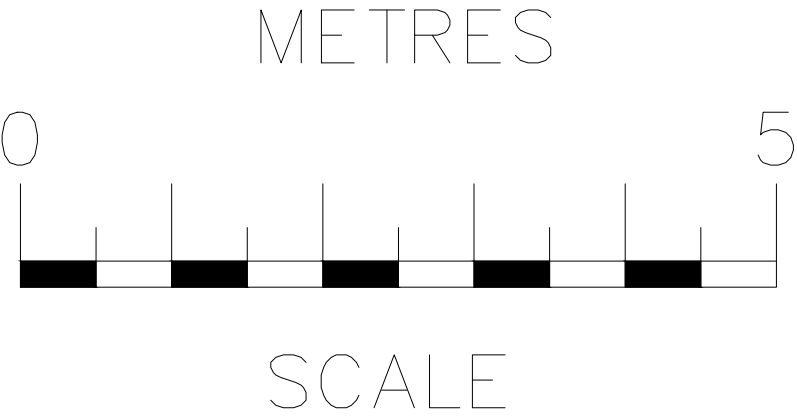


Roof Plan

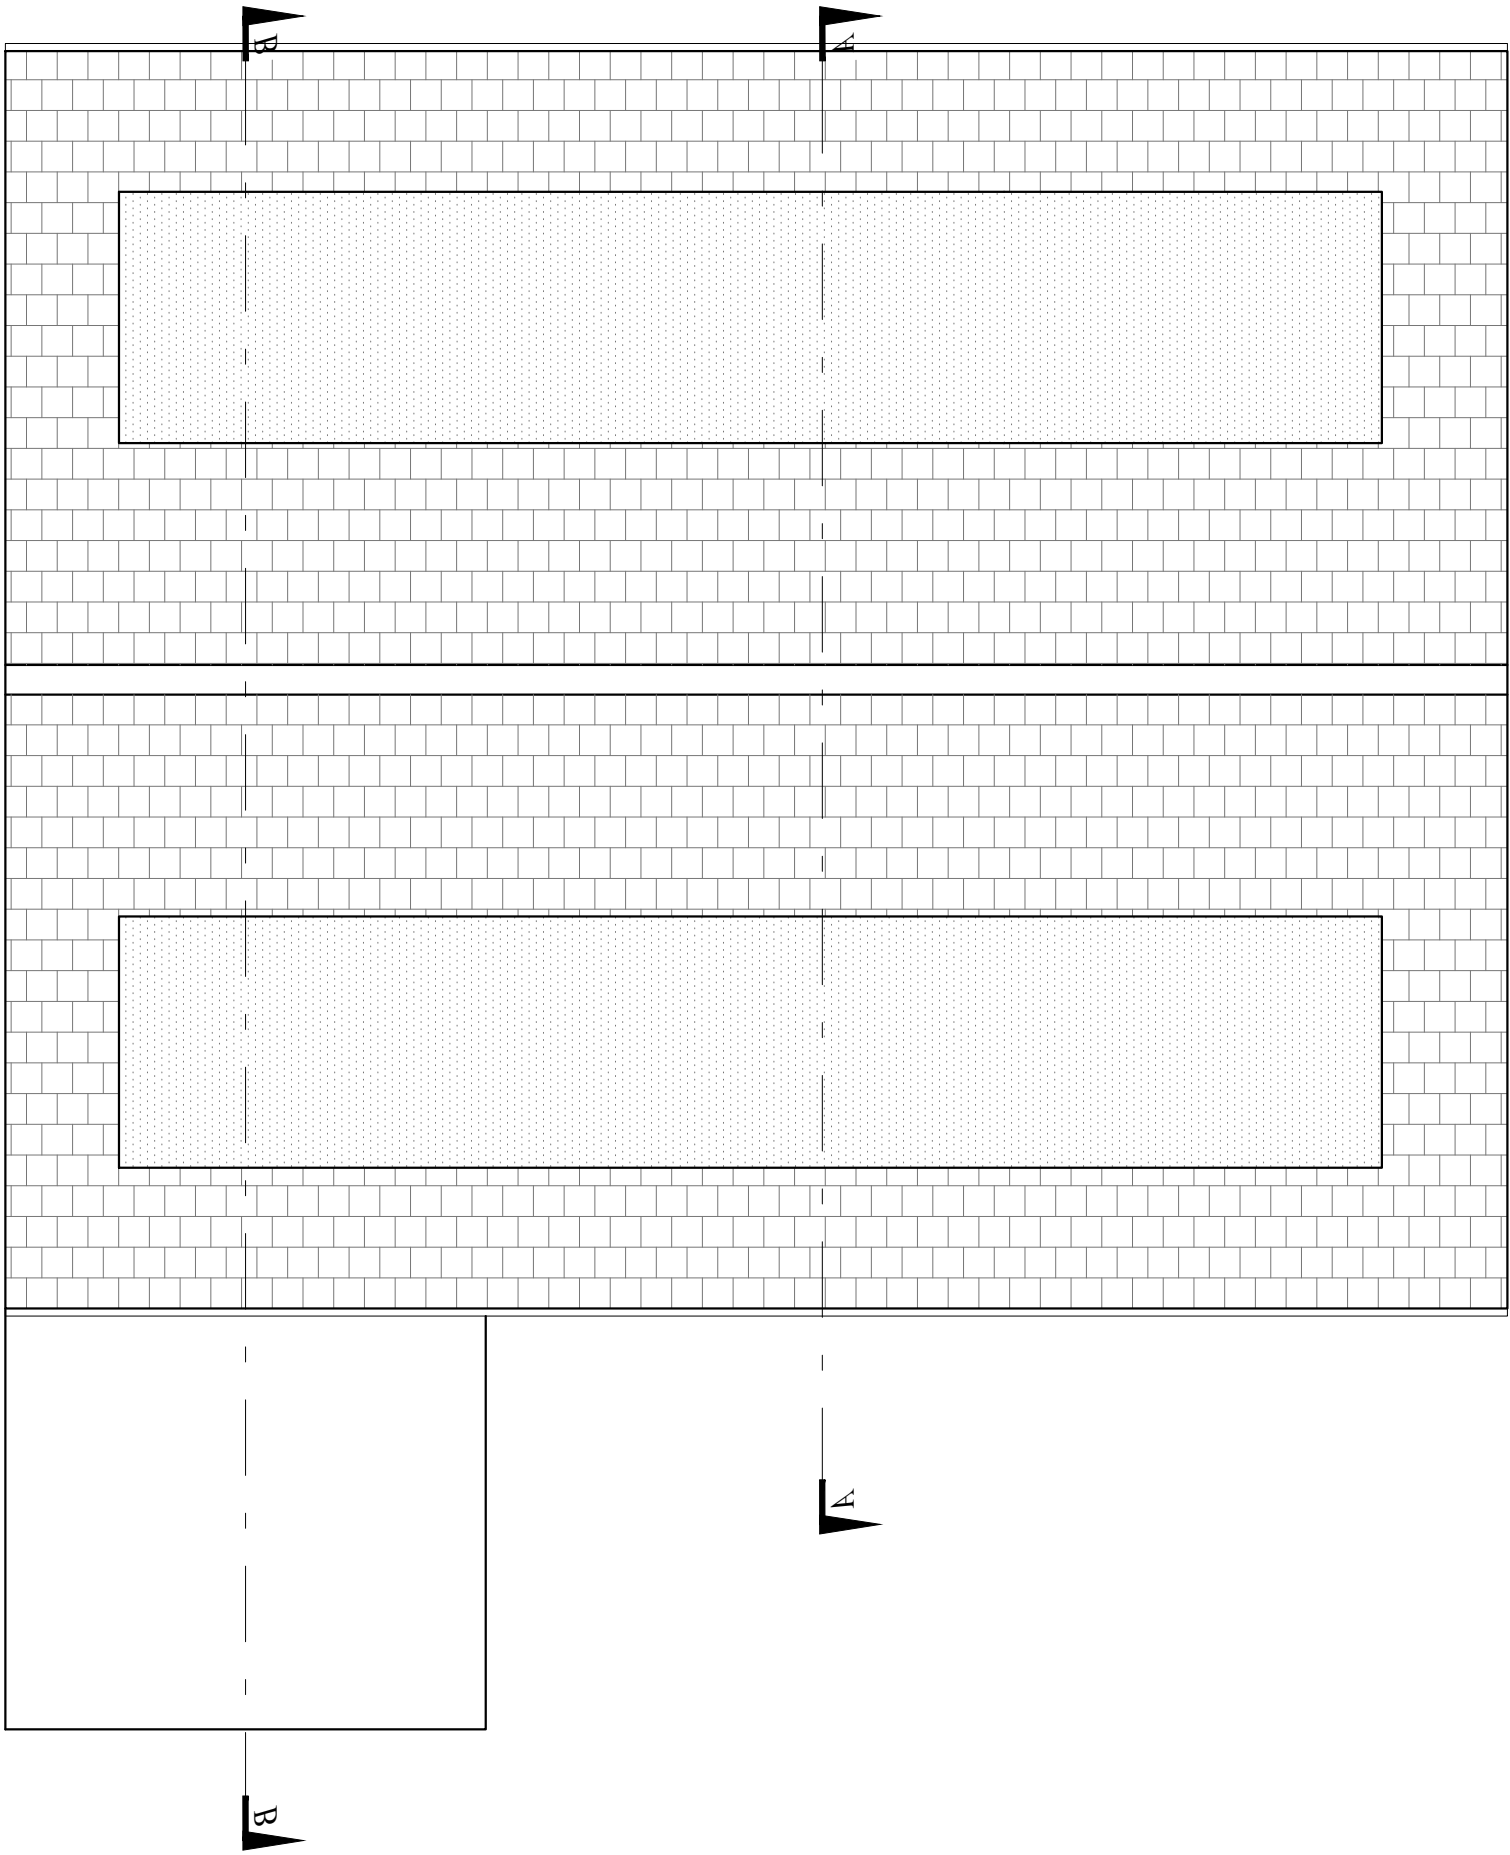

A 11.11.2025

rev		date	description	
RB Design Corner Cottage, The Limes, Felbridge, East Grinstead, RH19 2QY Tel: 01342 523 766 Mob 07988 998 928 e.mail: info@rosshorditchdesign.co.uk				
project	drawing	date	job no	
44 Tiltwood Drive, Crawley Down CRAWLEY RH10 4DN	WORKS	25.06.25		
client		scale @	drawing no	
Mr & Mrs Turrell	PLANS PROPOSED	1:50	PLN 06	