



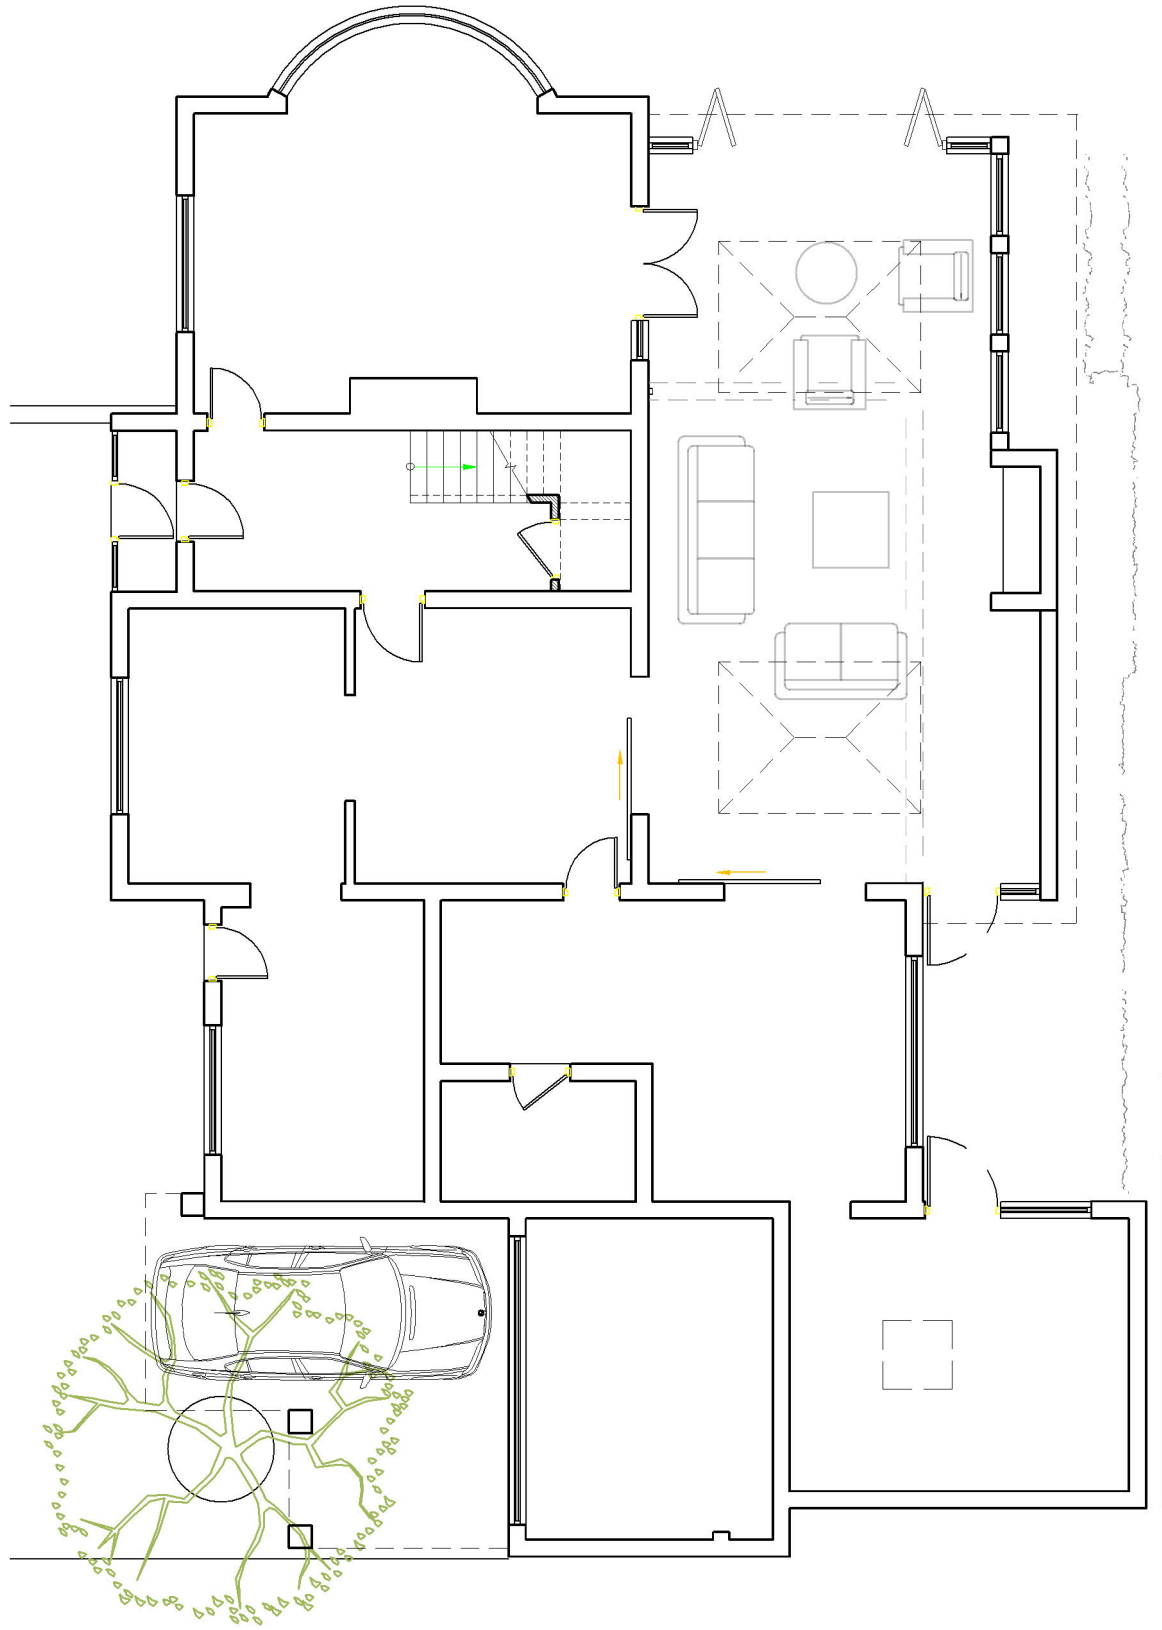

Ground Floor Plan 1:100

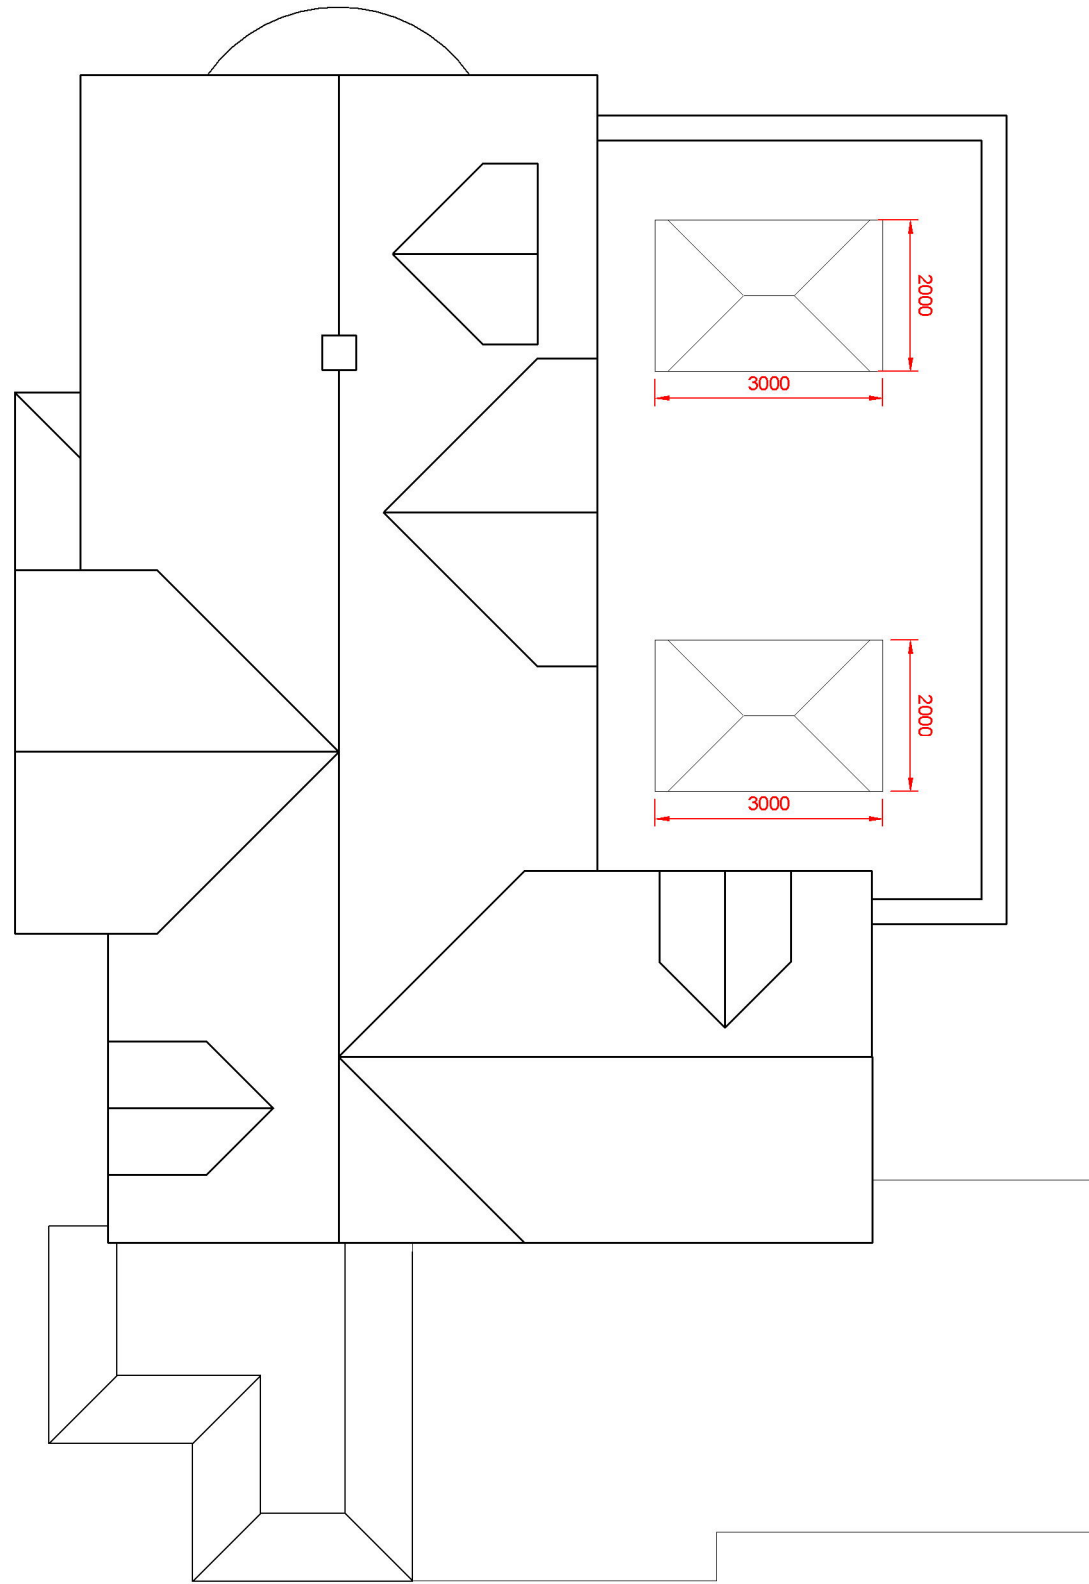

Roof Plan 1:100

SKETCH
DRAWING

rev.	date	comment
------	------	---------

amendments

Client

Site address

The Slatch, 50 Hickmans
Lane, Lindfield

Job Title

Extension and internal
refurbishment

Proposed Plans

buchan rum

9 SAVILL ROAD
LINDFIELD
WEST SUSSEX RH162NY

E : info@buchanrumarchitects.co.uk
T : 01444 239019

Scale

1:100

Size

A3

02/2025

Dm By
BRA

Drawing number.

24_223_PL_113

Rev.

05