



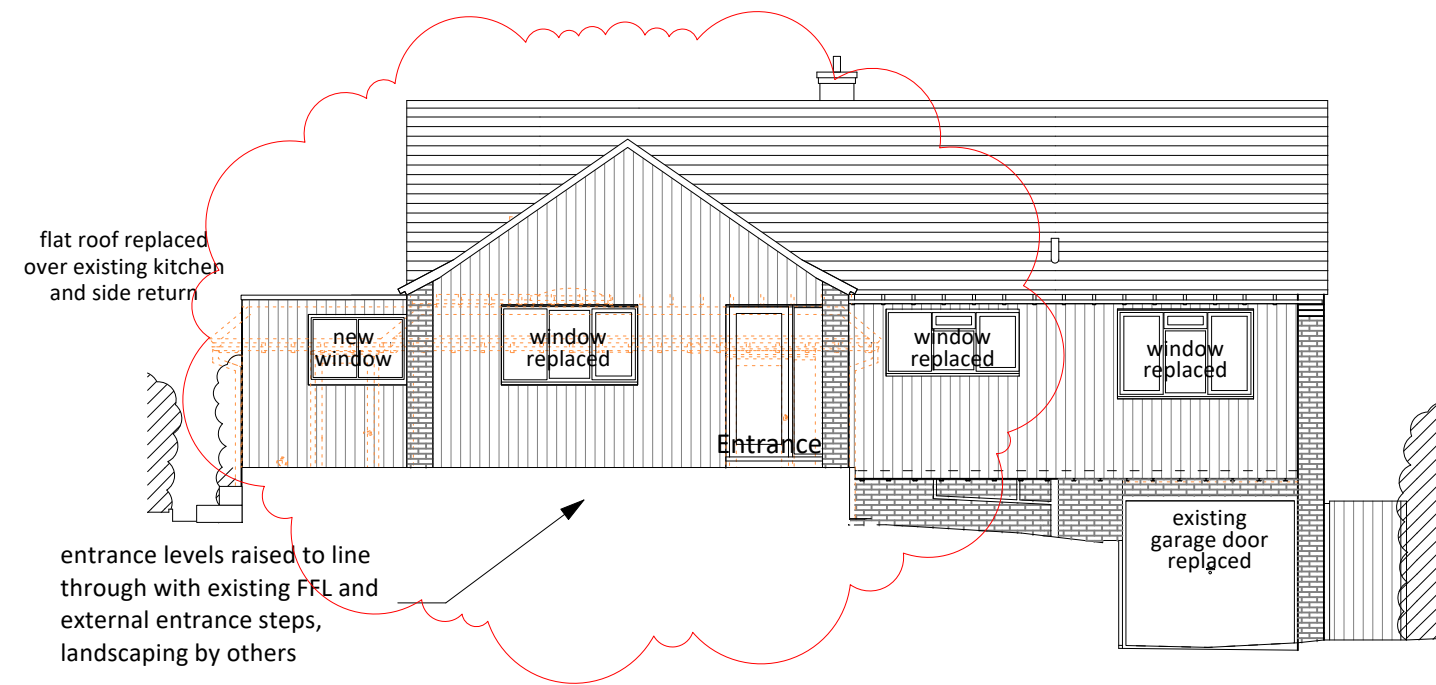


1 Proposed Front Elevation (NE)
Scale: 1:100



2 Proposed Side Elevation (NW)
Scale: 1:100

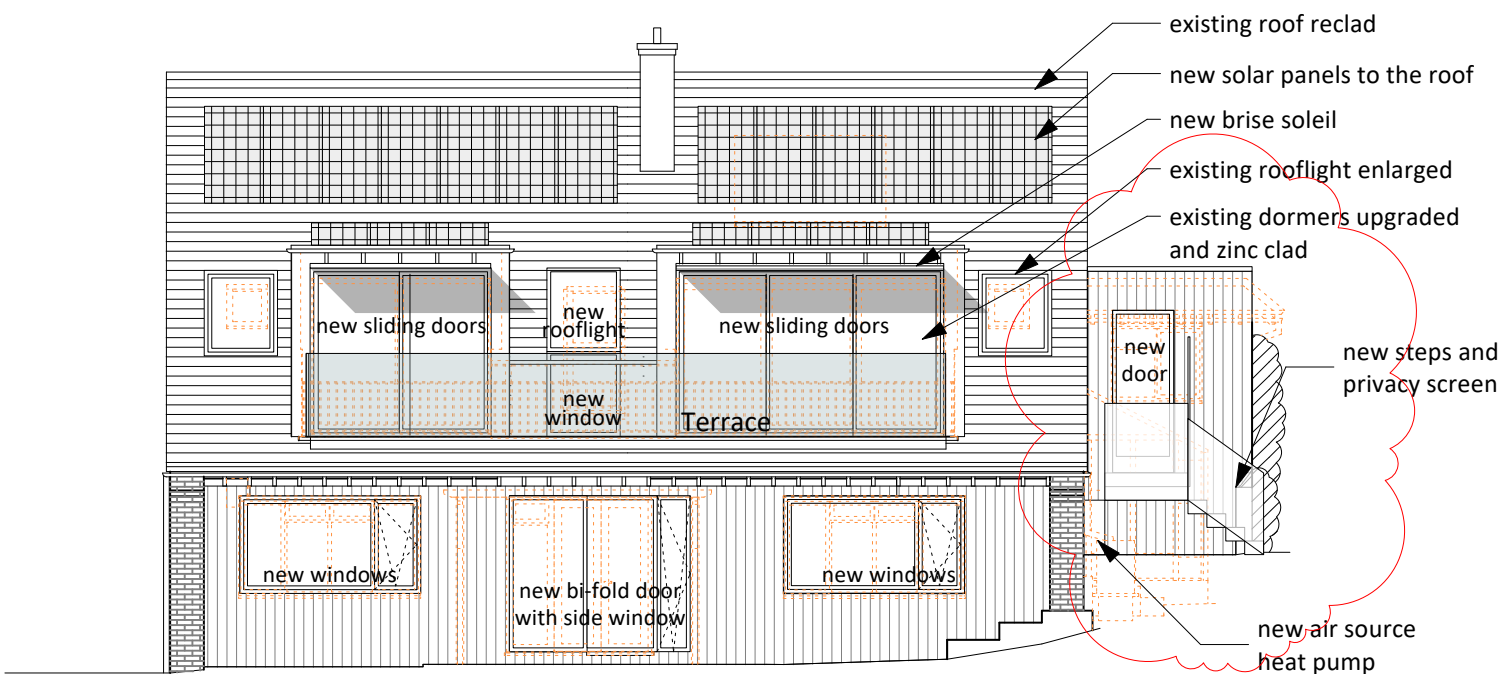

3 Proposed Rear Elevation (SW)
Scale: 1:100

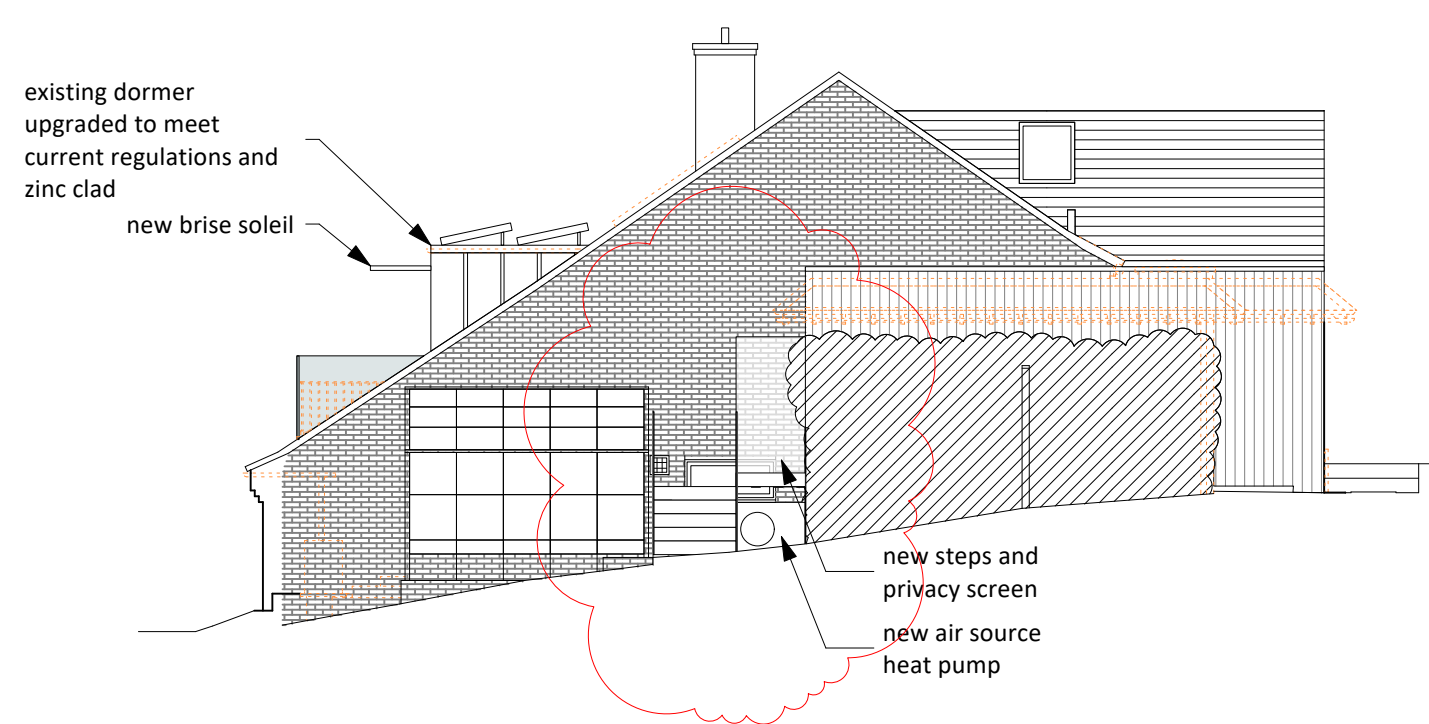

4 Proposed Side Elevation
Scale: 1:100

Disclaimer:

This drawing is the copyright of archangels ARCHITECTS Ltd and may not be reproduced or used except by written permission.

Figured dimensions to have precedence over scaling. Check all site dimensions prior to fabrication. Refer any discrepancies found to archangels ARCHITECTS Ltd.


Revisions:

A	29/08/2024	Revised following discussions with the Planning Authority.
B	22/11/2024	Adjustment to side elevation to correct size of terrace to match existing
C	28/05/2025	Section 73 Application, revised kitchen/stair drawings.

Checked

RZ
RZ
RZ

**PENDING APPROVAL FROM
LA PLANNING DEPARTMENT**

 

Dwg No. **23005-P-011C**

Drawing Title Proposed Elevations
Address Littleway, West Furlong Lane, Hurstpierpoint, BN6 9RH
Client Tony and Catherine Meredith
Scale 1:100 @ A3
Stage Planning
Drawn by HF
Checked by RZ

archangels
ARCHITECTS

create your dream home
archangels ARCHITECTS Ltd
Suite 7 & 8, 5th Floor, Vantage Point, New
England Road, Brighton, BN1 4GW
e: info@aaarchitects.co.uk, t: 01273 267184
www.aaarchitects.co.uk