


GENERAL NOTES:
This drawing has been produced for our client and is submitted as part of a planning application / building regulations submission and is not intended for use by any other person or for any other purpose. Use of this drawing is subject to copyright.
The contractor is to check all site dims and levels before work starts and notify Architect of any discrepancies. This drawing must be read and checked against all structural and other specialist drawings and specifications etc. The contractor is to comply with all current British Standards and Building Regulations whether or not specifically stated on these drawings. Do not scale from this drawing.

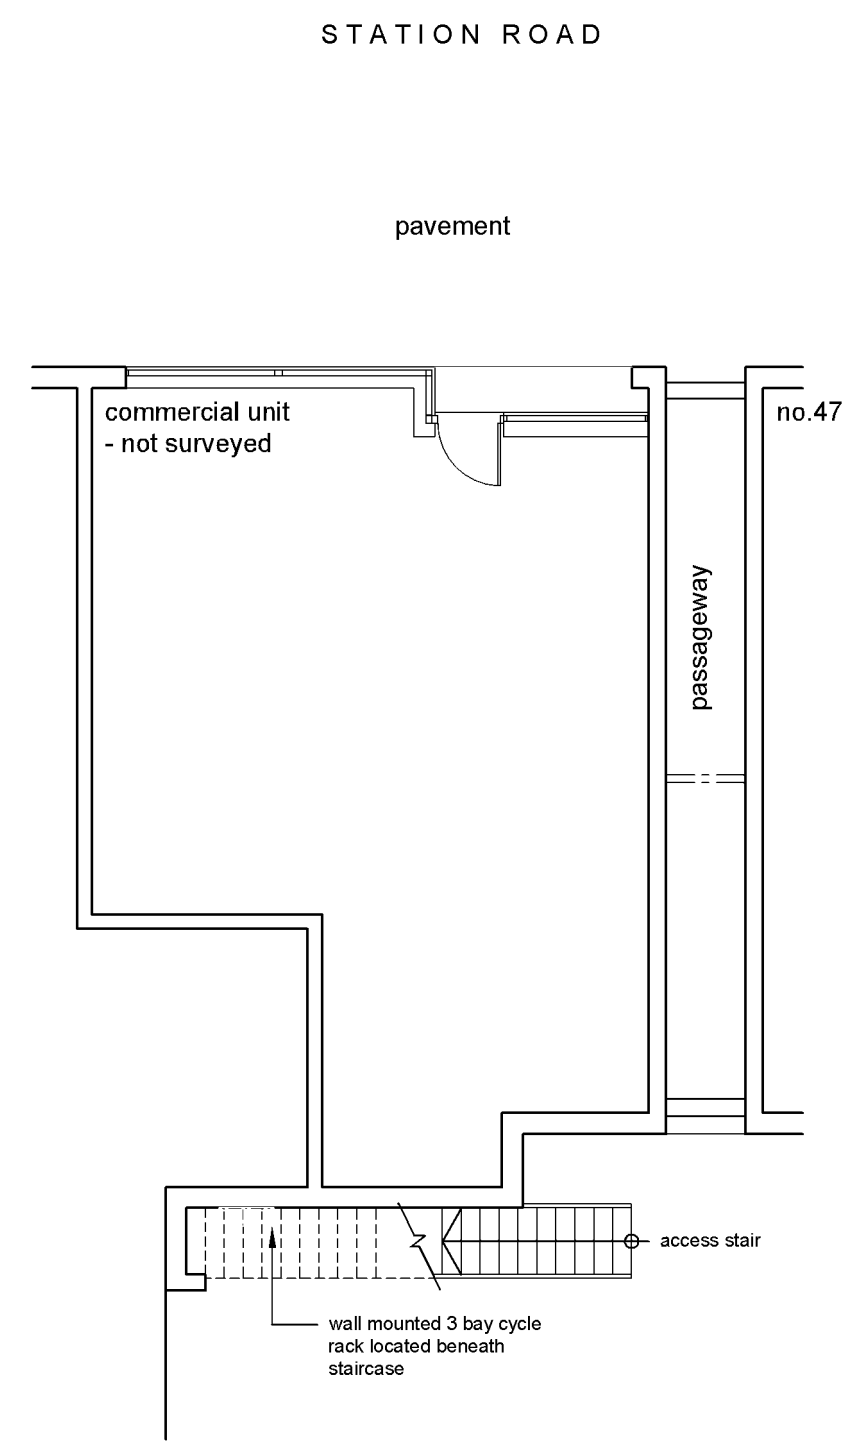

ground floor plan
1:100 scale




LIGHTBOX



ARCHITECTURE
LIMITED

121 Greenbank Avenue
Saltdean
East Sussex
BN2 8QP



07754 093827
email: info@lightboxarchitecture.com
web: www.lightboxarchitecture.com

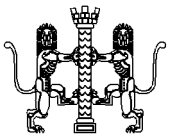


© Lightbox Architecture Limited (UK) - 2019

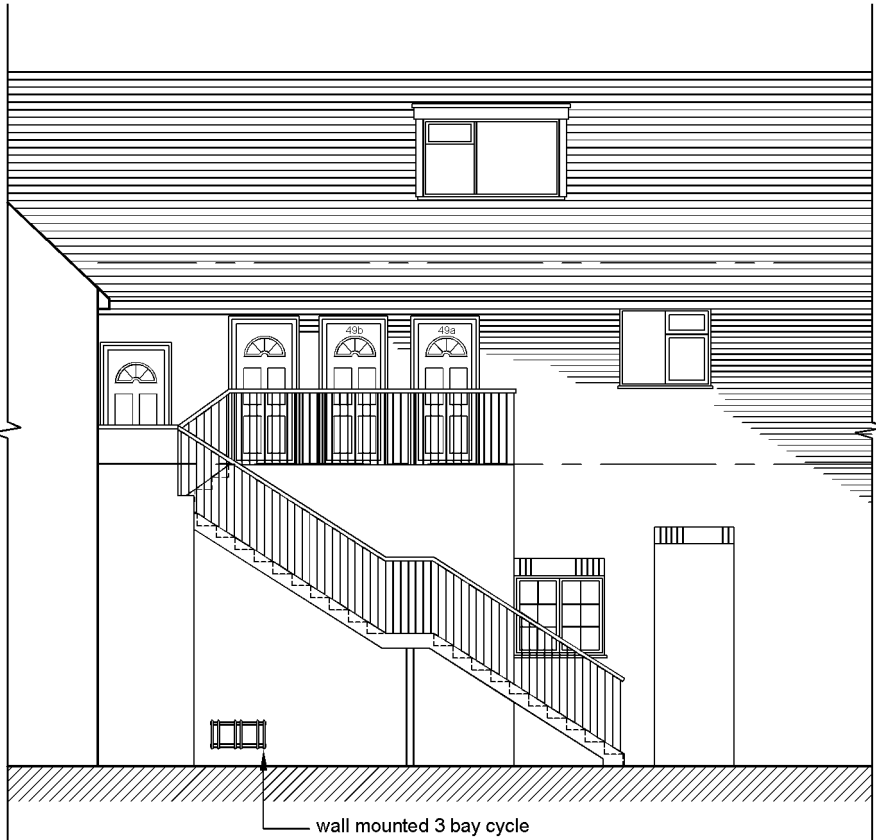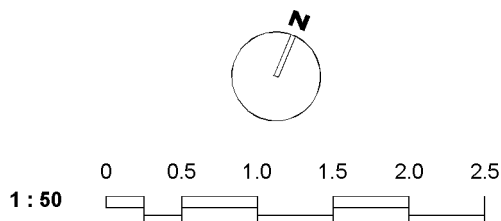

rear elevation
1:100 scale

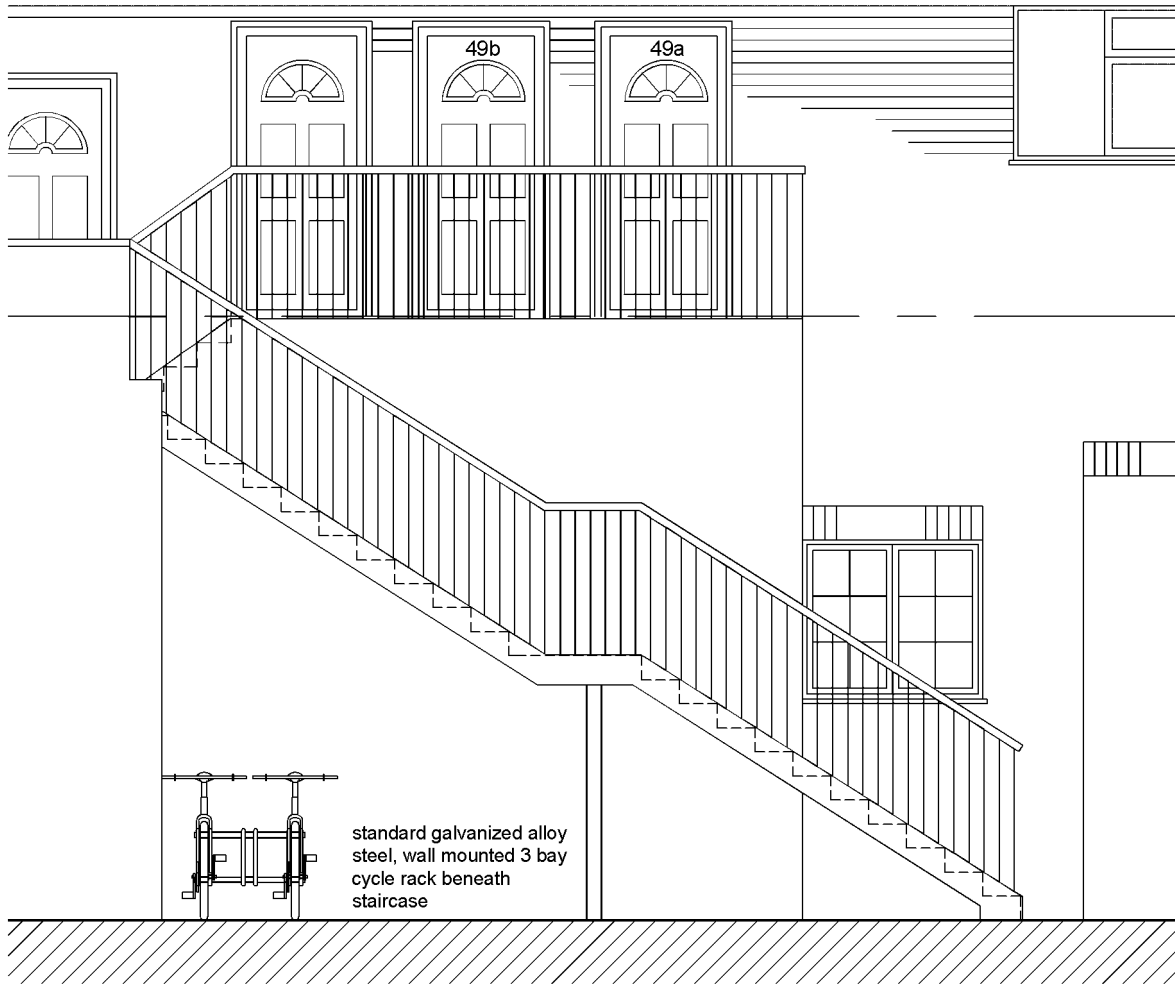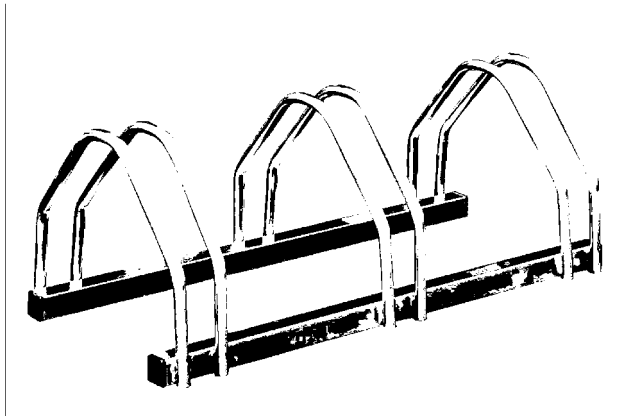

ground floor plan
1:50 scale

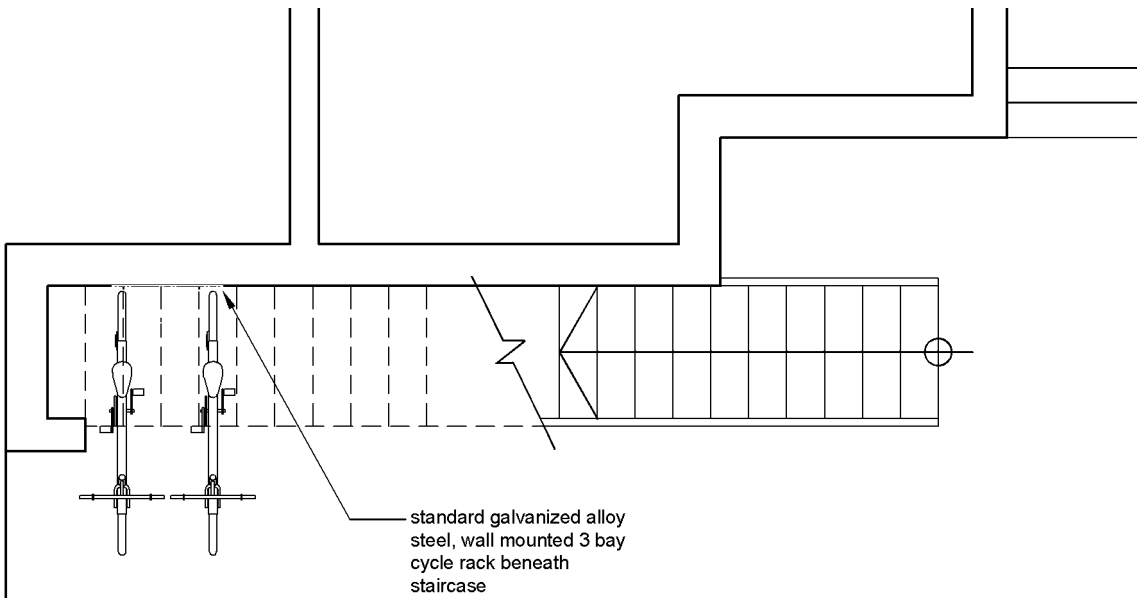

Drawing PROPOSED CYCLE STORAGE				Drawing Number 19/122/SK08		Revision *	
PRELIMINARY / PLANNING / BUILDING REGS							
Rev.	Date	Description	By	Scale as indicated @ A3		Date 28.04.2025	By AB
B	22.04.25	Drawing updated	AB				