






Front (East) Elevation as Existing
1:50 @ A1




Front (East) Elevation as Proposed
1:50 @ A1

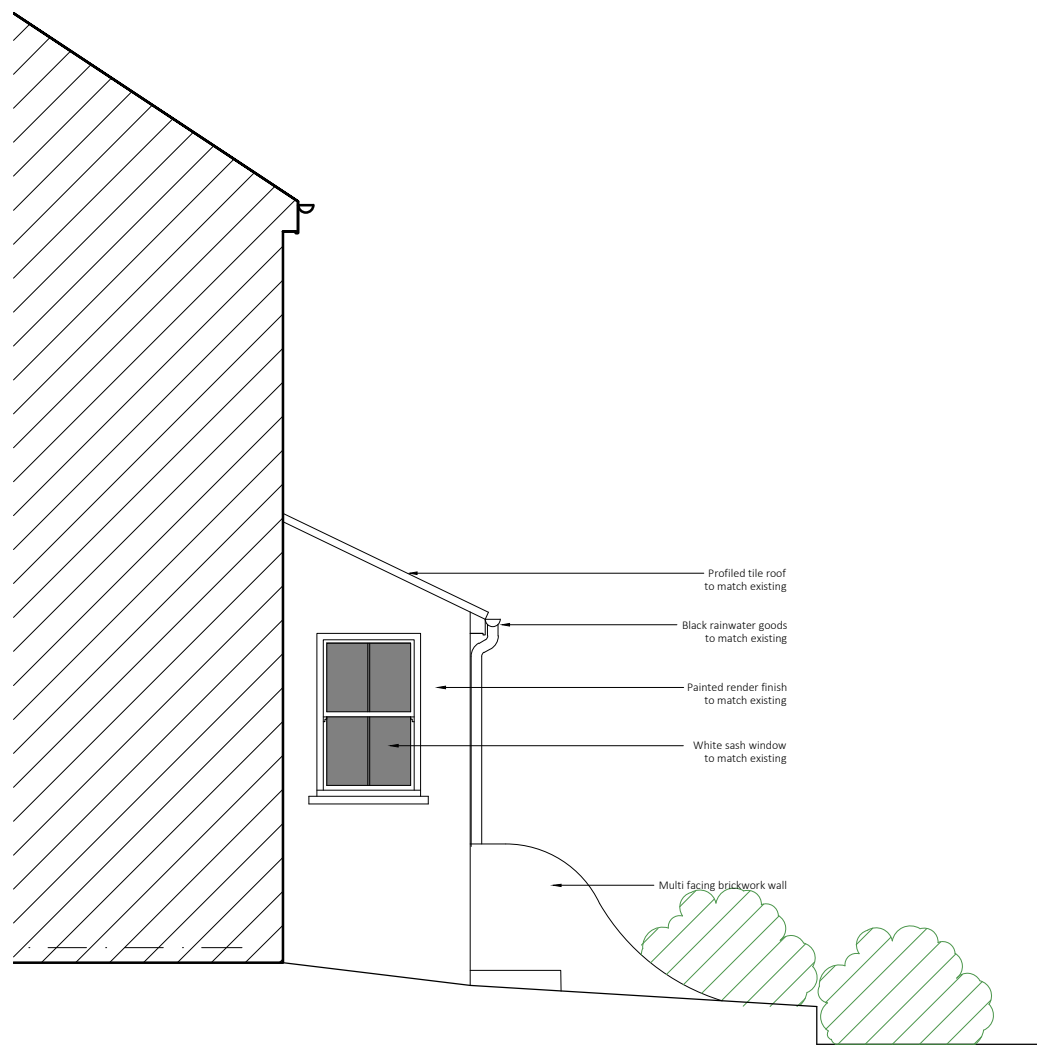


South Elevation as Proposed
1:50 @ A1

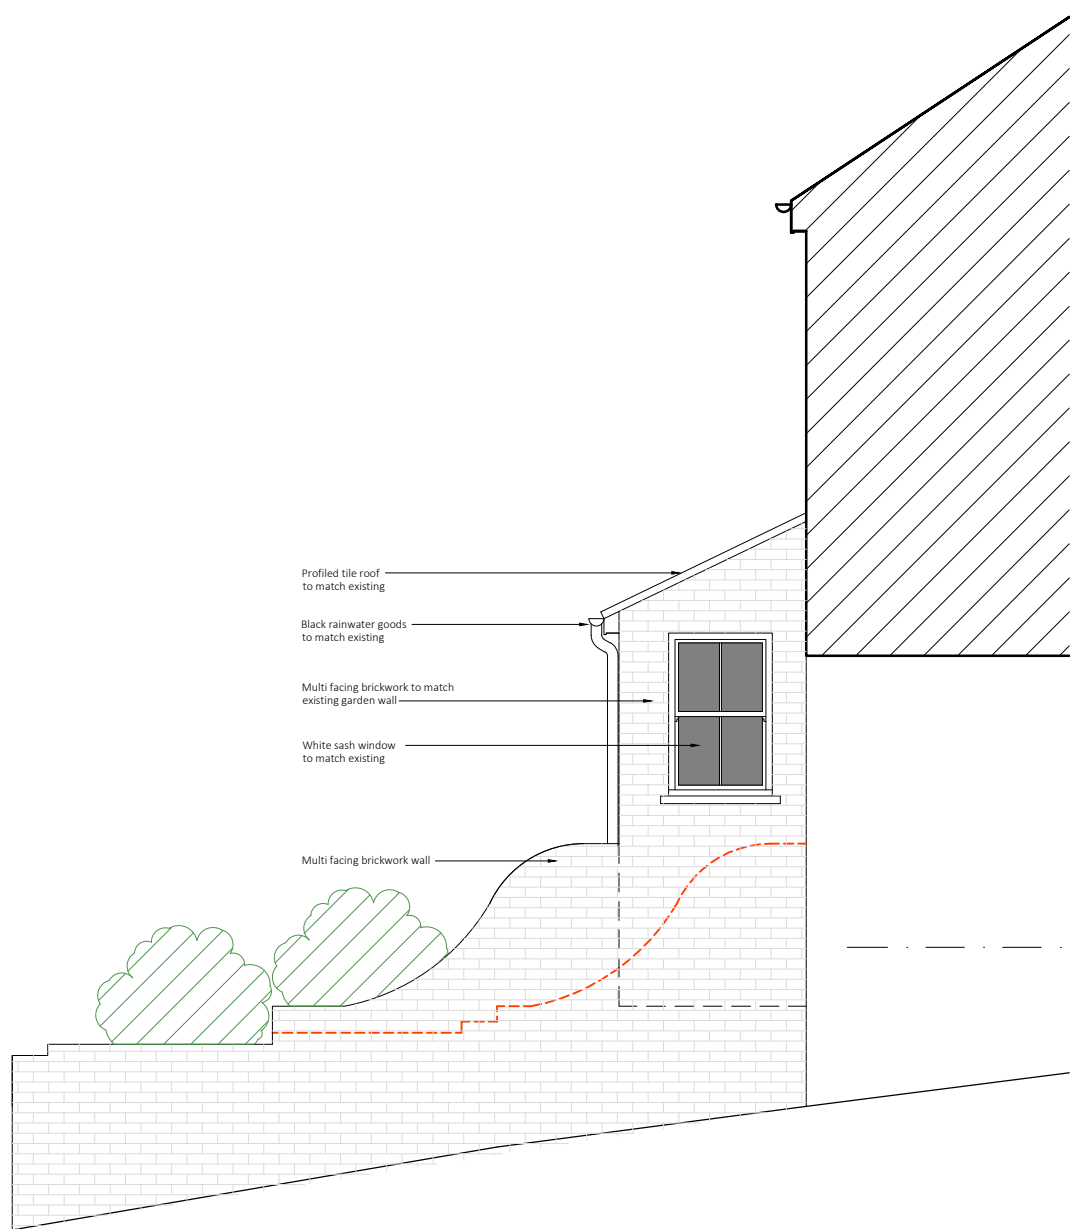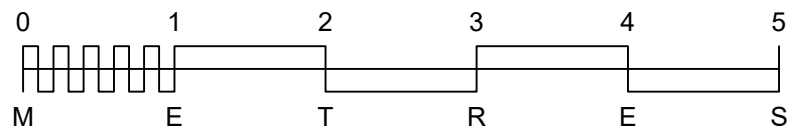

North Elevation as Proposed
1:50 @ A1

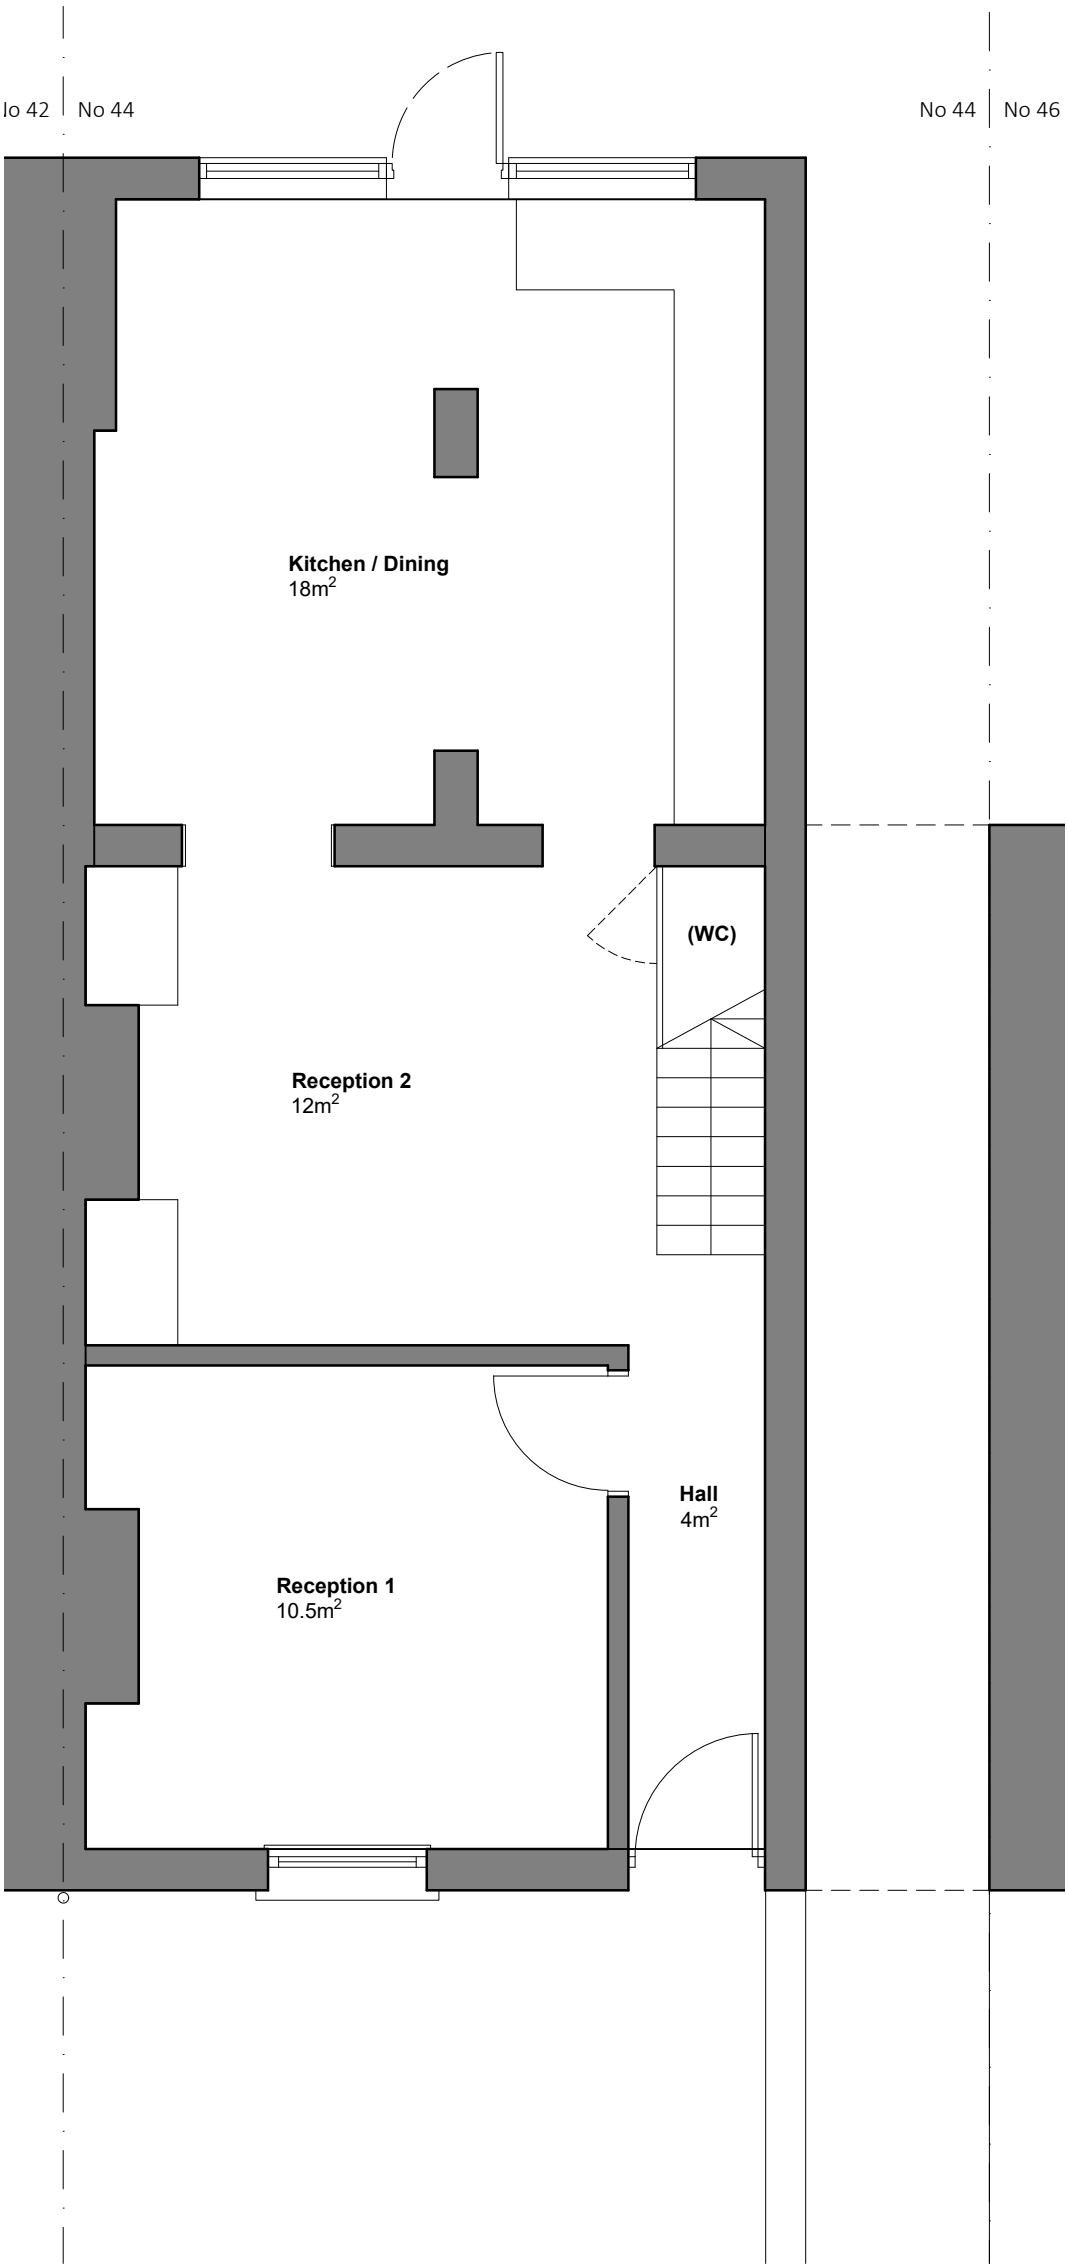

Ground Floor Plan as Existing
1:50 @ A1

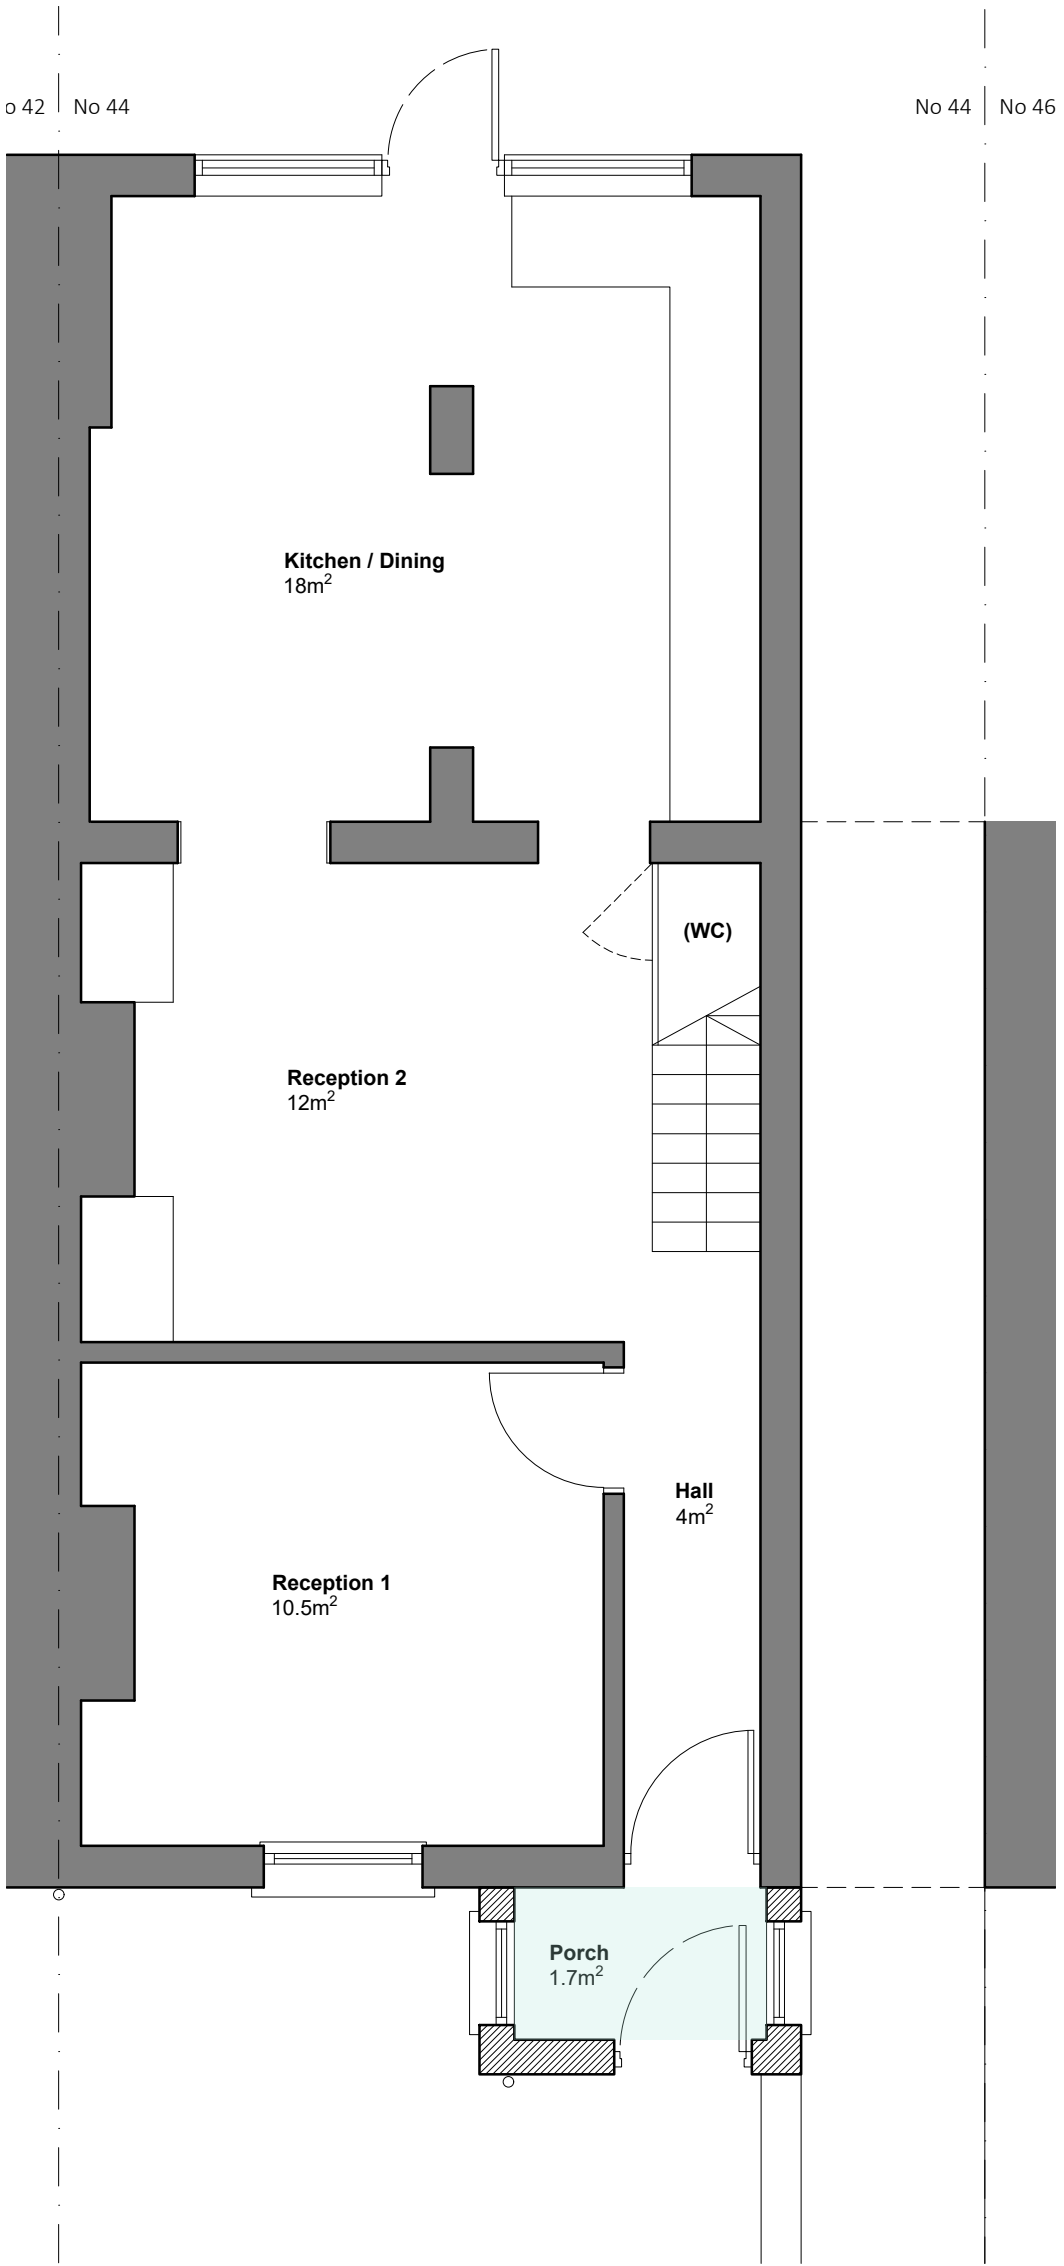

Ground Floor Plan as Proposed
1:50 @ A1



Block Plan as Proposed
1:500 @ A1



Location Plan as Existing
1:1250 @ A1

REV	DATE	DESCRIPTION
C	02.05.25	Drawing title corrected
B	13.03.25	Boundary line updated
A	13.03.25	Notes added for planning

This drawing should be read in conjunction with all other drawings. Do not scale.
All dimensions must be site checked.
Copyright © Catherine Whitby Architects

catherine whitby
ARCHITECTS

arb
Architects
Registration
Board
REG NO: 069618H

Drawing Status
PLANNING

Project
Ms Hawkes
44 College Lane
Hurstpierpoint

Title
Existing and Proposed
Ground Floor Plan, Location Plan
Block Plan and Elevations

Project No.
02504

Drawn By
cw

Checked By
cw

Drawing No.
001

Scale
Varies @ A1

Date
Mar 25

Revision
C