


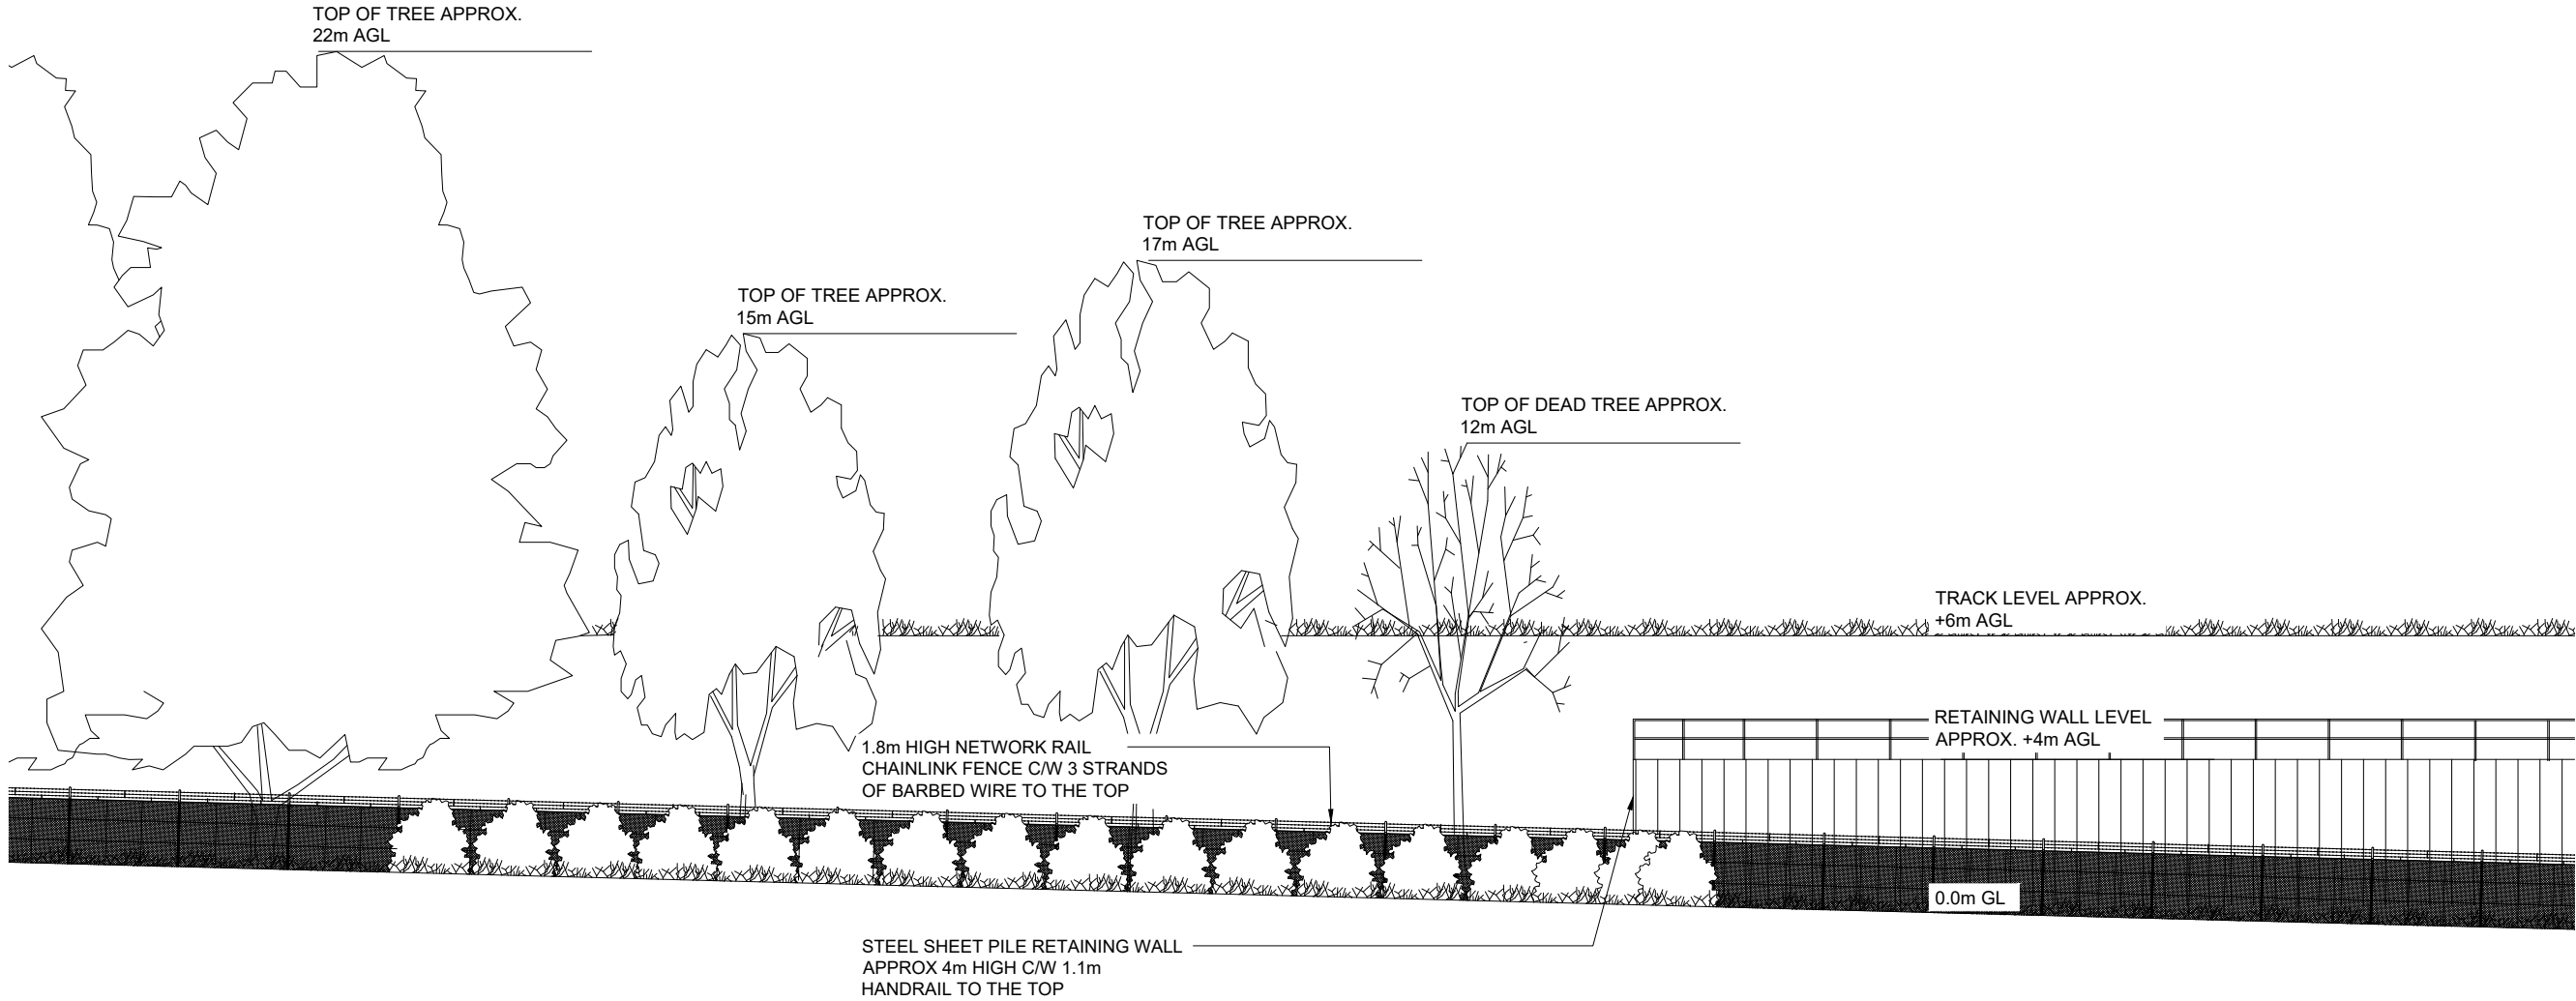

THIS DRAWING HAS BEEN PRODUCED FROM INFORMATION OBTAINED FROM SITE SURVEY ON 03/06/24. PHOTOS ARE AVAILABLE.

©2020 Cellnex
All rights reserved. No part of this publication may be reproduced, stored in a retrieval system or transmitted in any form or by any means (Electronic, Mechanical, Photocopying, Recording or otherwise), without the prior written consent of the Company.

NOTES

3.A	REDUCED HEADFRAME 2 MNO		CIR	
3	ACCESS ROUTE CHANGE	14/01/25	ST	CIR
2	FENCE CHANGED	13/12/24	ST	CIR
1	PLANNING AMENDS	25/11/24	ST	CIR
ISS	REVISION	DATE	DRN	APP

cellnex

driving telecom connectivity

CELLNEX UK

R+, 4TH FLOOR, 2 BLAGRAVE STREET, READING, RG1 1AZ

Tel. 020 4526 8553

SITE No

S5-13A

LAND TO THE NORTH OF LEYLAND

GRANGE CLOSE

WORLD'S END

BURGESS HILL

WEST SUSSEX

RH15 0RZ

NGR

TQ 32106 20277

OS GRID

532106,120277

TITLE

WEST ELEVATION

EXISTING

SCALE

1:200

DRAWN	KG	20/06/24
APPROVED	CIR	14/01/25

DRG No.	Sheet 1 of 1	Rev
S5-13A-00-002-MD003		3.A