


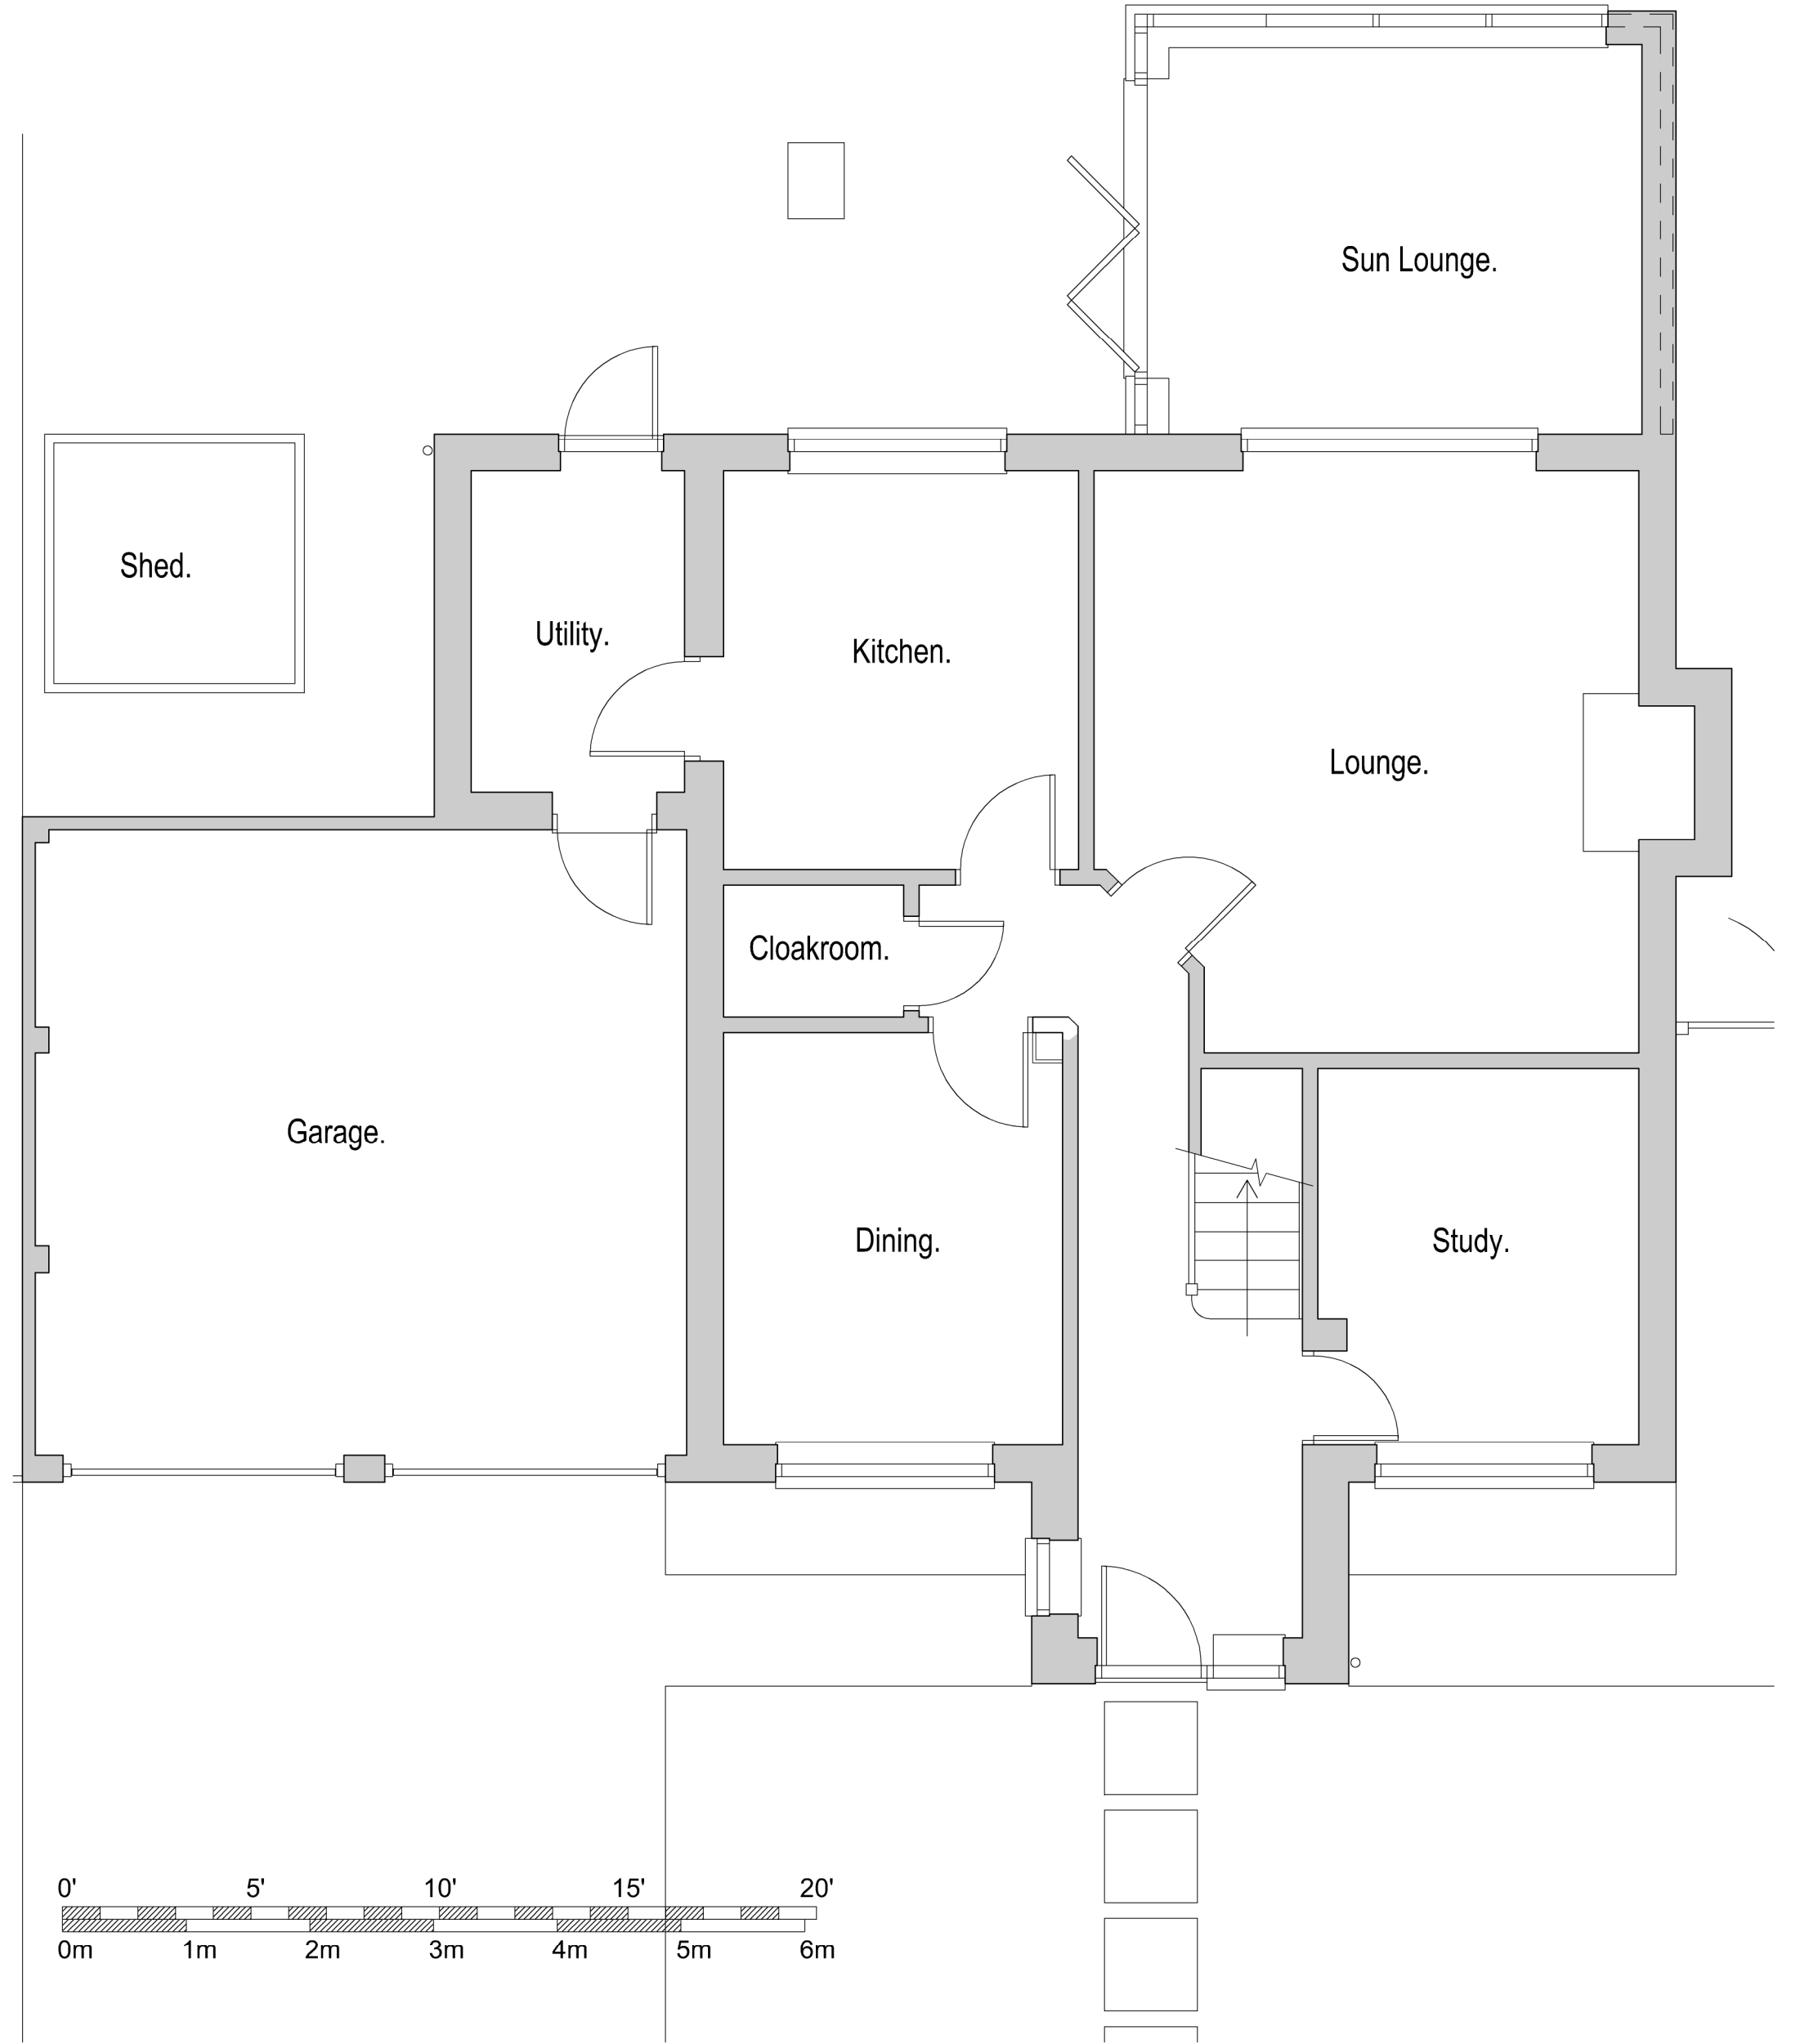

A Rev.		29:07:25 Date	CJN Initials	Drawing updated. Notes	
Chris Neale. Architectural & Planning Consultant. 12, Stockwell Road, East Grinstead, W. Sussex, RH19 4AU. 01342 326281				Project Rear Extension to :- 11 Dexter Drive, East Grinstead, West Sussex, RH19 4SU.	
Client Peta Kinsville-Heyne				Title Ground Floor Plan as Existing	
Do not scale from this drawing. All figured dimensions to be checked on site before construction and any discrepancies to be notified immediately. ©The design is copyright.				Drawn Scale	CJN 1:50 @ A3
				Date	Nov. 2024
				Drawing No.	P 24-04-01 LD A
PRELIMINARY, liable to change without notice, not for construction					