




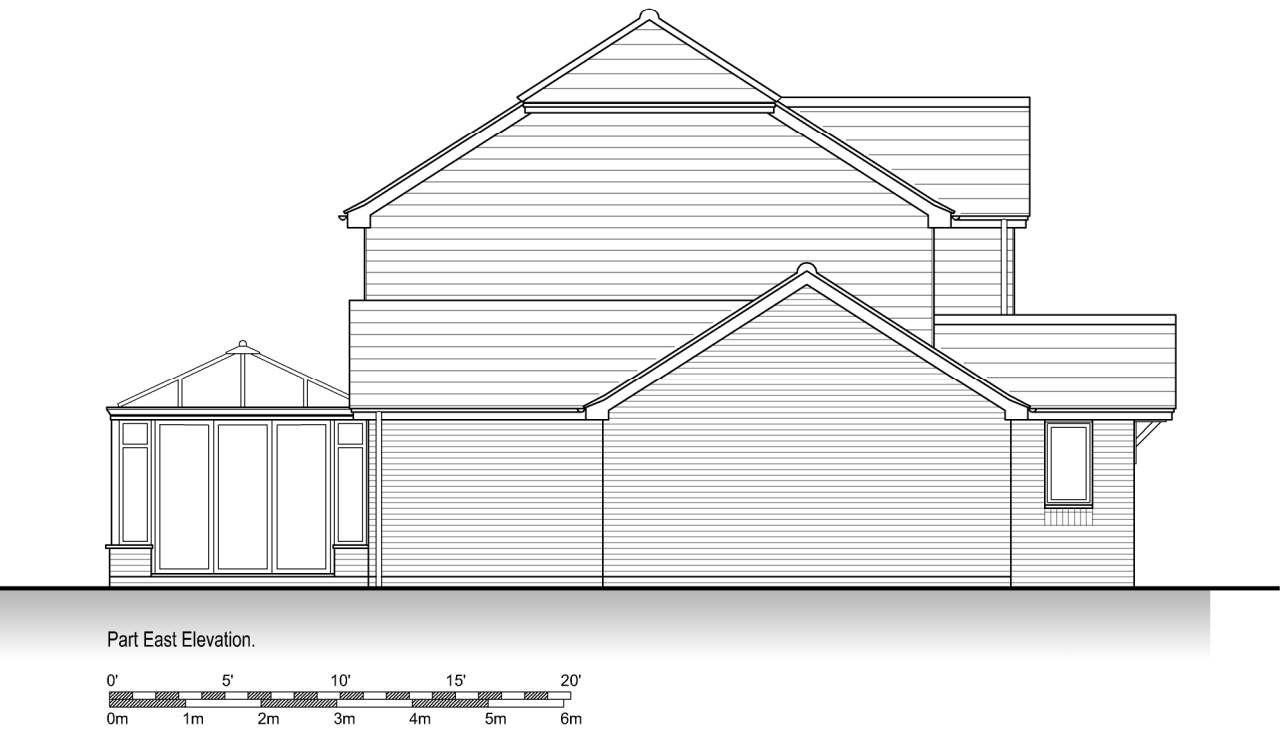

Part East Elevation.

 

South Elevation.

 

A 29:07:25 CJN Drawing updated.
Rev. Date Initials Notes

Chris Neale. Architectural & Planning Consultant. 12, Stockwell Road, East Grinstead, W. Sussex, RH19 4AU. 01342 326281		Project Rear Extension to :- 11 Dexter Drive, East Grinstead, West Sussex, RH19 4SU.	
Client Peta Kinsville-Heyne		Title South & East Elevations as Existing	
Do not scale from this drawing. All figured dimensions to be checked on site before construction and any discrepancies to be notified immediately. ©The design is copyright.		Drawn CJN	Drawing No.
		Scale 1:100 @ A3	Rev.
		Date Nov. 2024	P 24-04-02 LD A
PRELIMINARY, liable to change without notice, not for construction			