


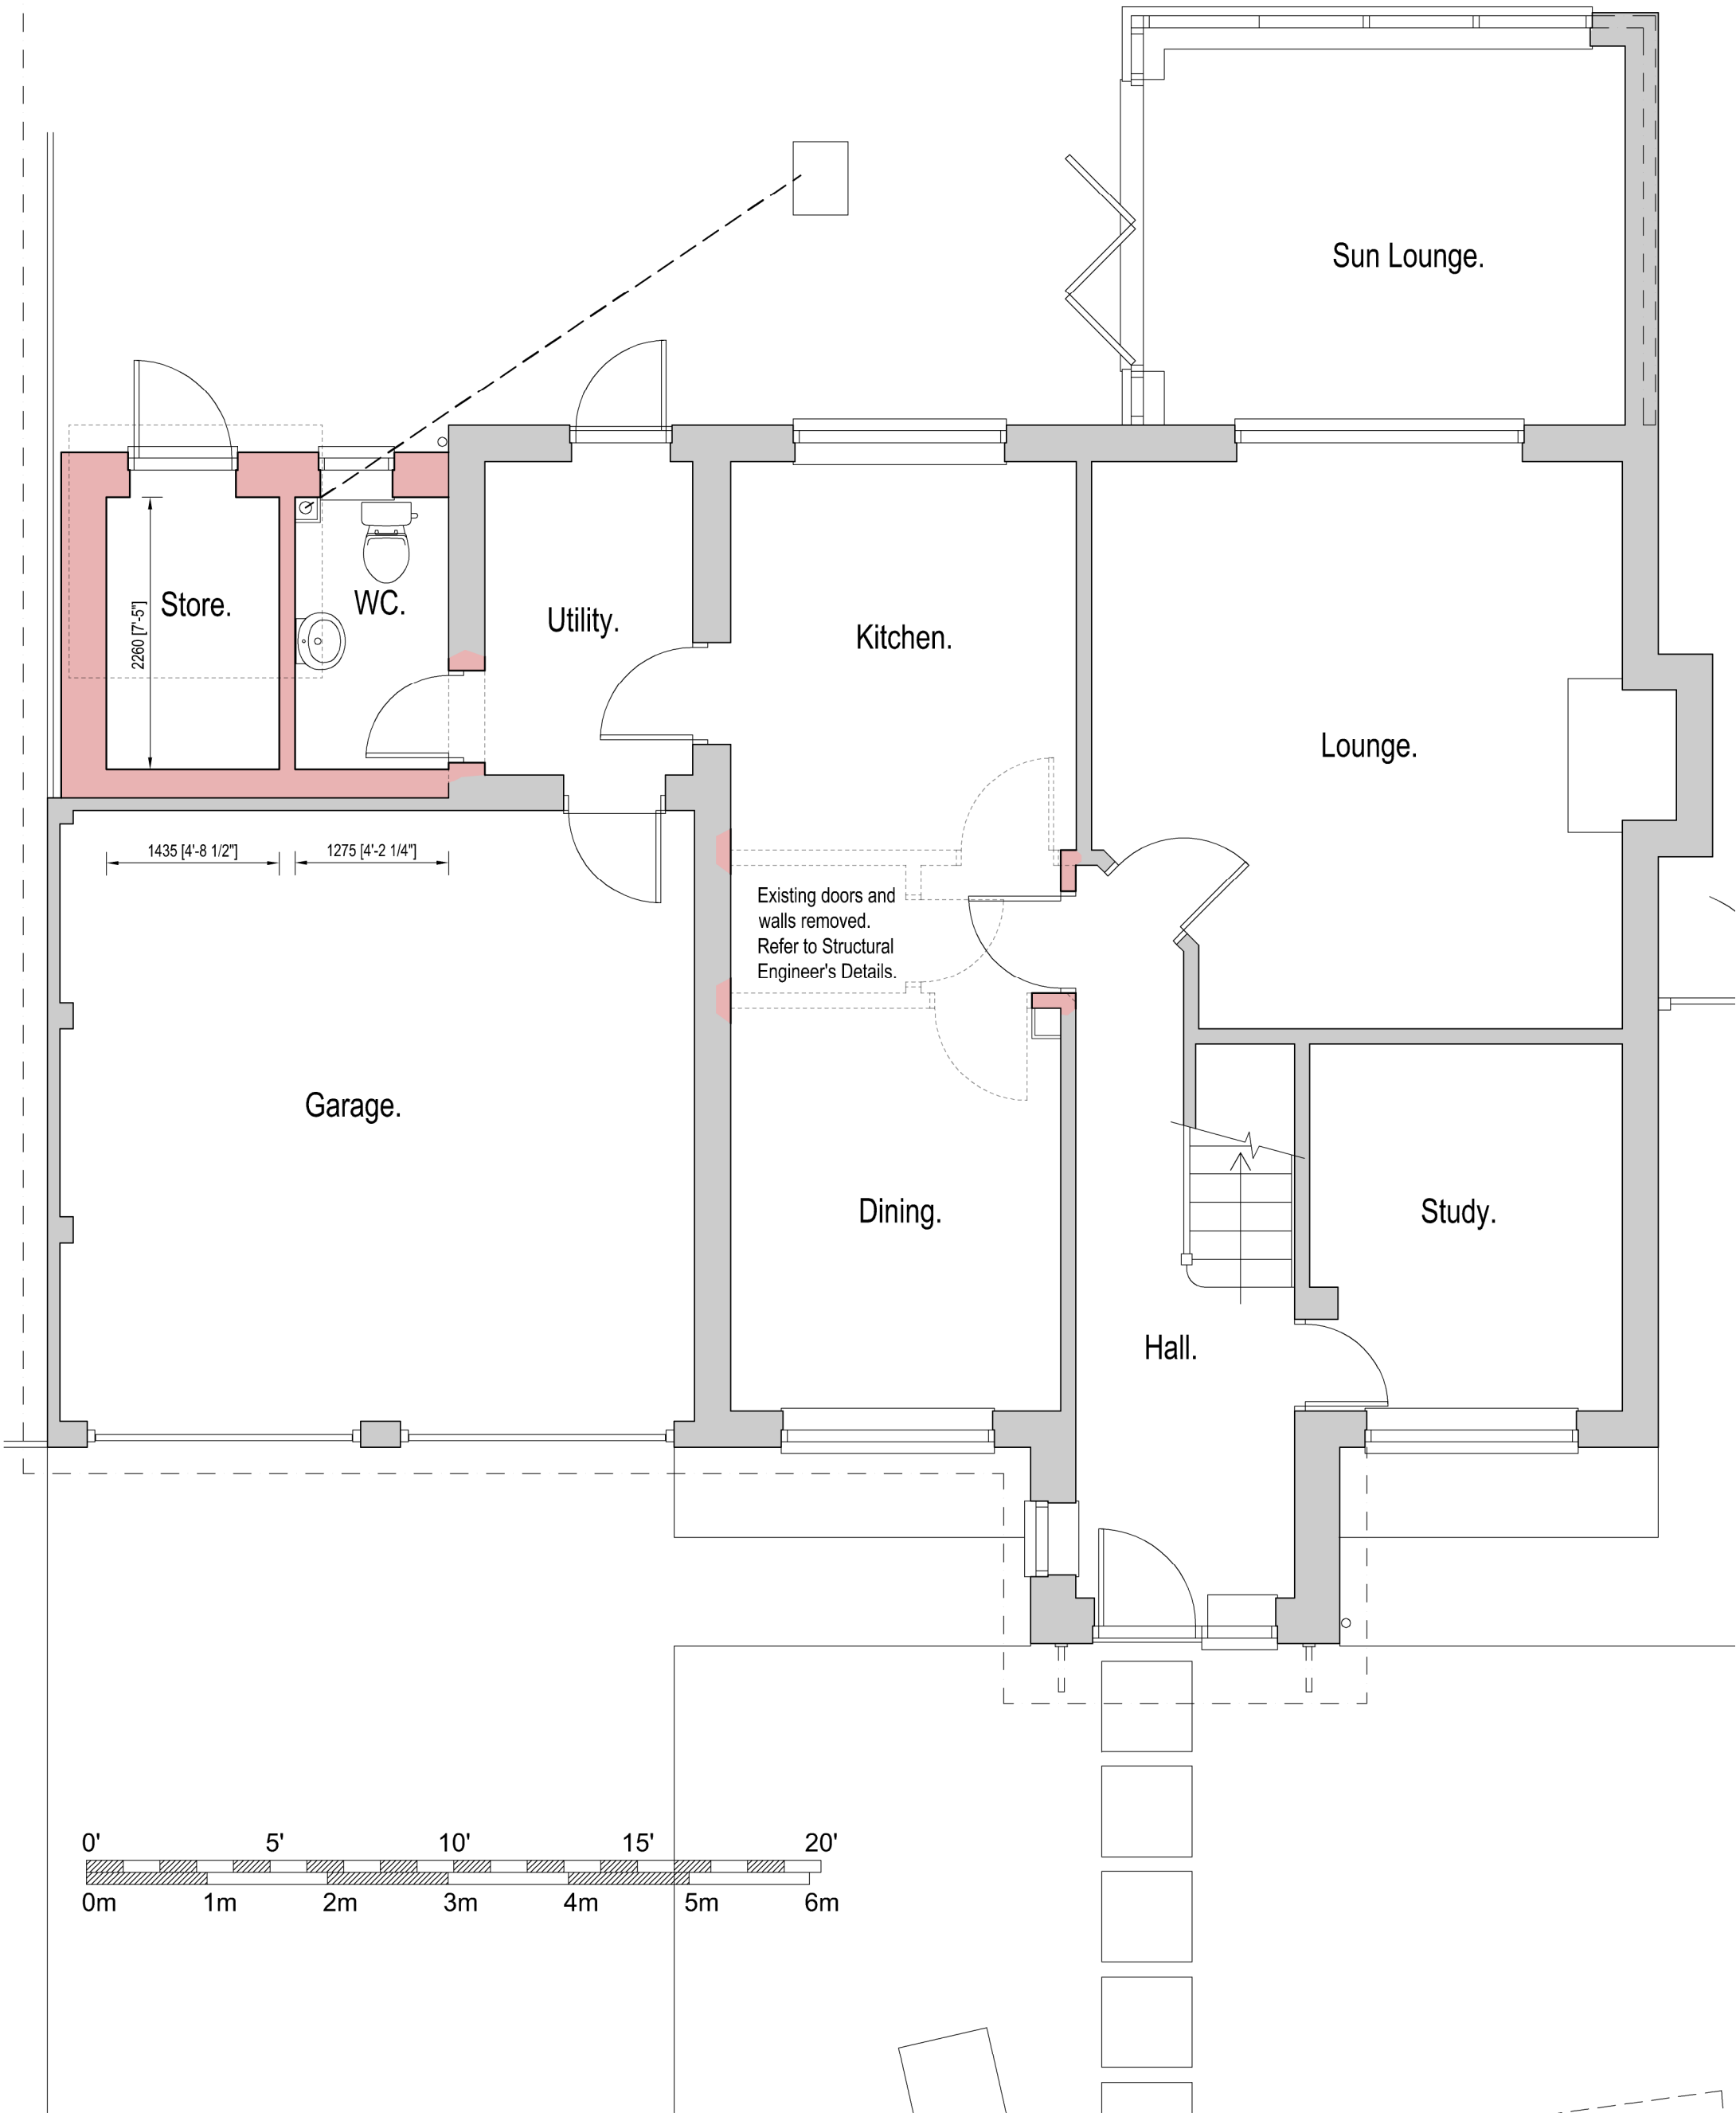

Chris Neale. Architectural & Planning Consultant. 12, Stockwell Road, East Grinstead, W. Sussex, RH19 4AU. 01342 326281		Project Rear Extension & Internal Alterations to :- 11 Dexter Drive, East Grinstead, West Sussex, RH19 4SU.	
Client	Peta Kinsville-Heyne	Title	Ground Floor Plan as Proposed
Do not scale from this drawing. All figured dimensions to be checked on site before construction and any discrepancies to be notified immediately. ©The design is copyright.		Drawn C.JN	Drawing No.
		Scale 1:50 @ A3	P 24-04-21 LD
		Date July 2025	Rev.
PRELIMINARY, liable to change without notice, not for construction			