


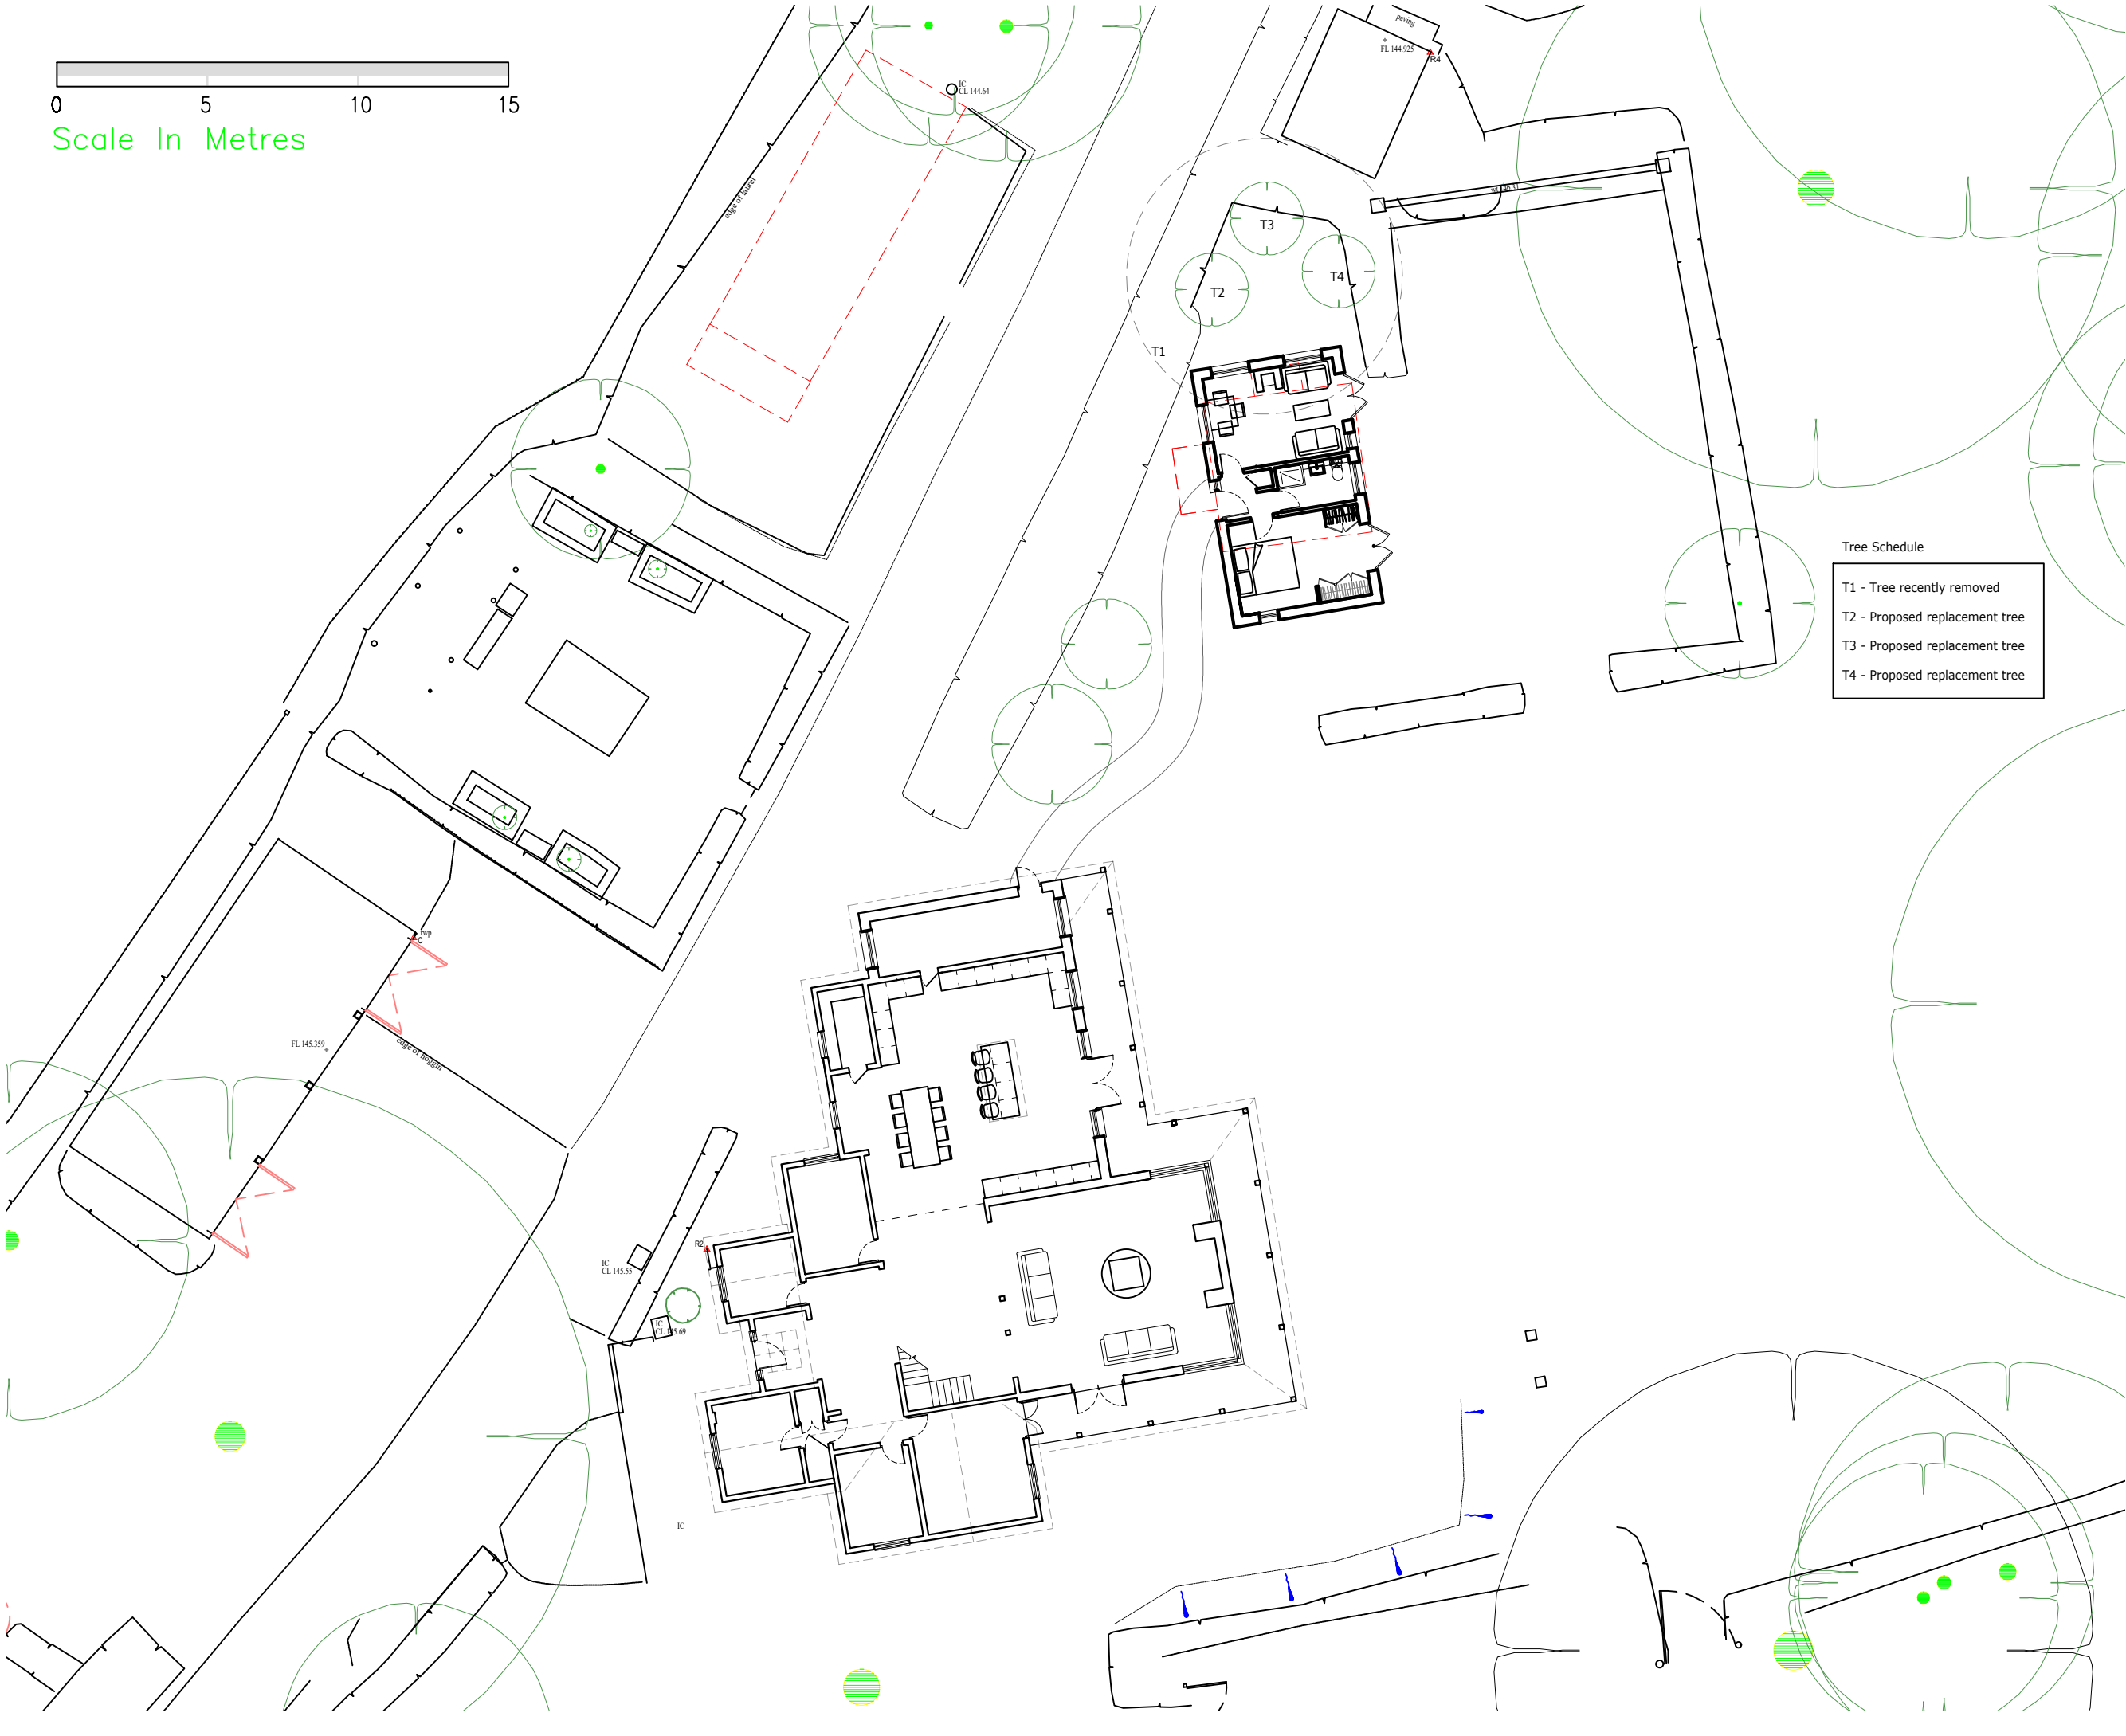

Tree Schedule	
T1	- Tree recently removed
T2	- Proposed replacement tree
T3	- Proposed replacement tree
T4	- Proposed replacement tree

SKETCH
DRAWING

NOTES:

~ Copyright of this drawing remains the property of Buchan Rum Architects Limited and should not be reproduced in full or parts or re-issued without written permission from Buchan Rum Architects
~ These drawings must be read in conjunction with the structural engineers drawings & details, and with all other consultants, sub-contractor and specialist's drawings & details.

~ All dimensions are in millimetres, unless stated otherwise.
~ All goods materials workmanship to conform with current building regulations BSS and COP's.

~ All dimensions must be checked on site, and any discrepancies verified with the architect.

~ Do not scale from the drawing

~ Any discrepancies between the drawings, details and specification must be reported to the architect immediately before work is put in hand.

~ All works to be carried out in full accordance with current Building Regulations, British Standards and all Health & Safety Regulations

~ If in doubt please ask.

rev.	date	comment
amendments		
Client		
Site address		
3 Dairy Cottages High Beeches Lane		
Job Title		
Extension and refurbishment		

amendments	
Client	
Site address	
3 Dairy Cottages High Beeches Lane	
Job Title	
Extension and refurbishment	

Proposed Ground Floor Plan

BUCHAN RUM

9 SAVILL ROAD
LINDFIELD
WEST SUSSEX RH162NY

E : info@buchanrumarchitecture.co.uk

Scale	1:200	Size	A3
		Drn By	BR
Drawing number.		Rev.	
24_3_PL_214		12	