


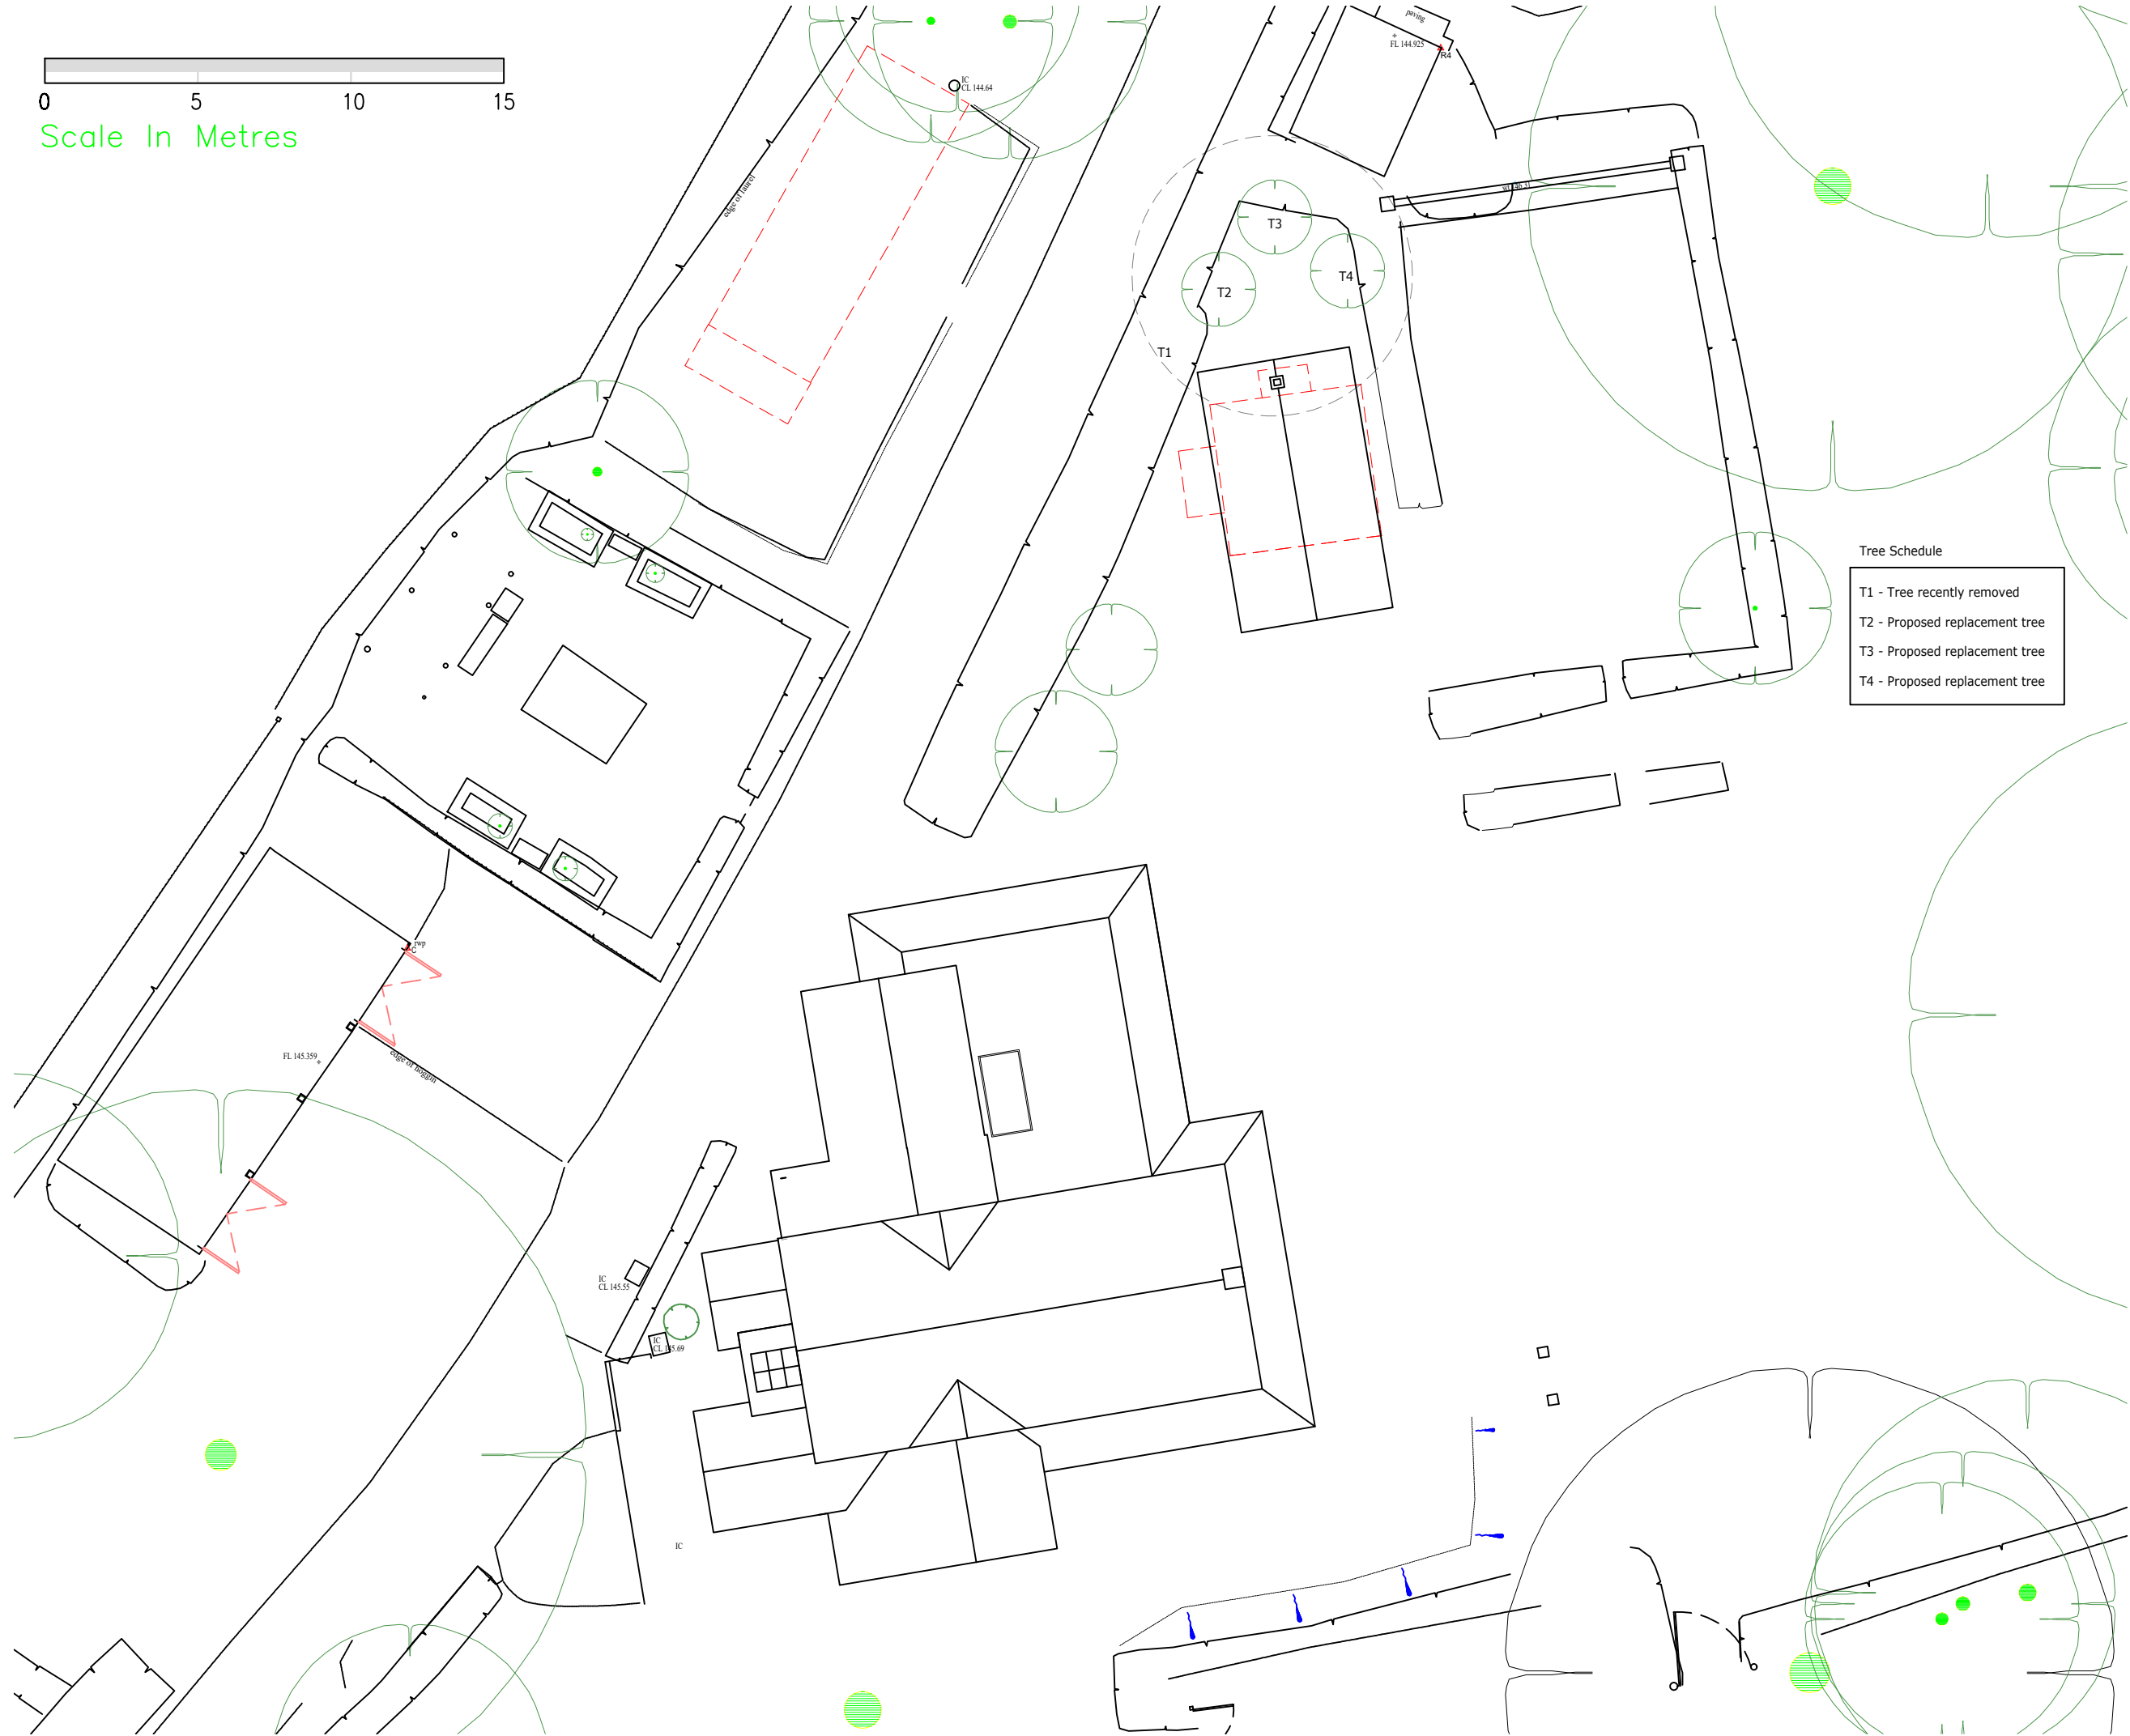

NOTES:

~ All dimensions are in millimetres, unless stated otherwise.
~ All goods materials workmanship to conform with current building regulations BSS and COP's.

~ Do not scale from the drawing

~ All works to be carried out in full accordance with current Building Regulations, British Standards and all Health & Safety Regulations

~ If in doubt please ask.

Client	
--------	--

Site address

Job Title

Proposed Roof Floor Plan

E : info@buchanrumarchitecture.co.uk

Scale	1:200	Size	A3
		Drm By	BR
Drawing number.		Rev.	
24_3_PL_215		03	