
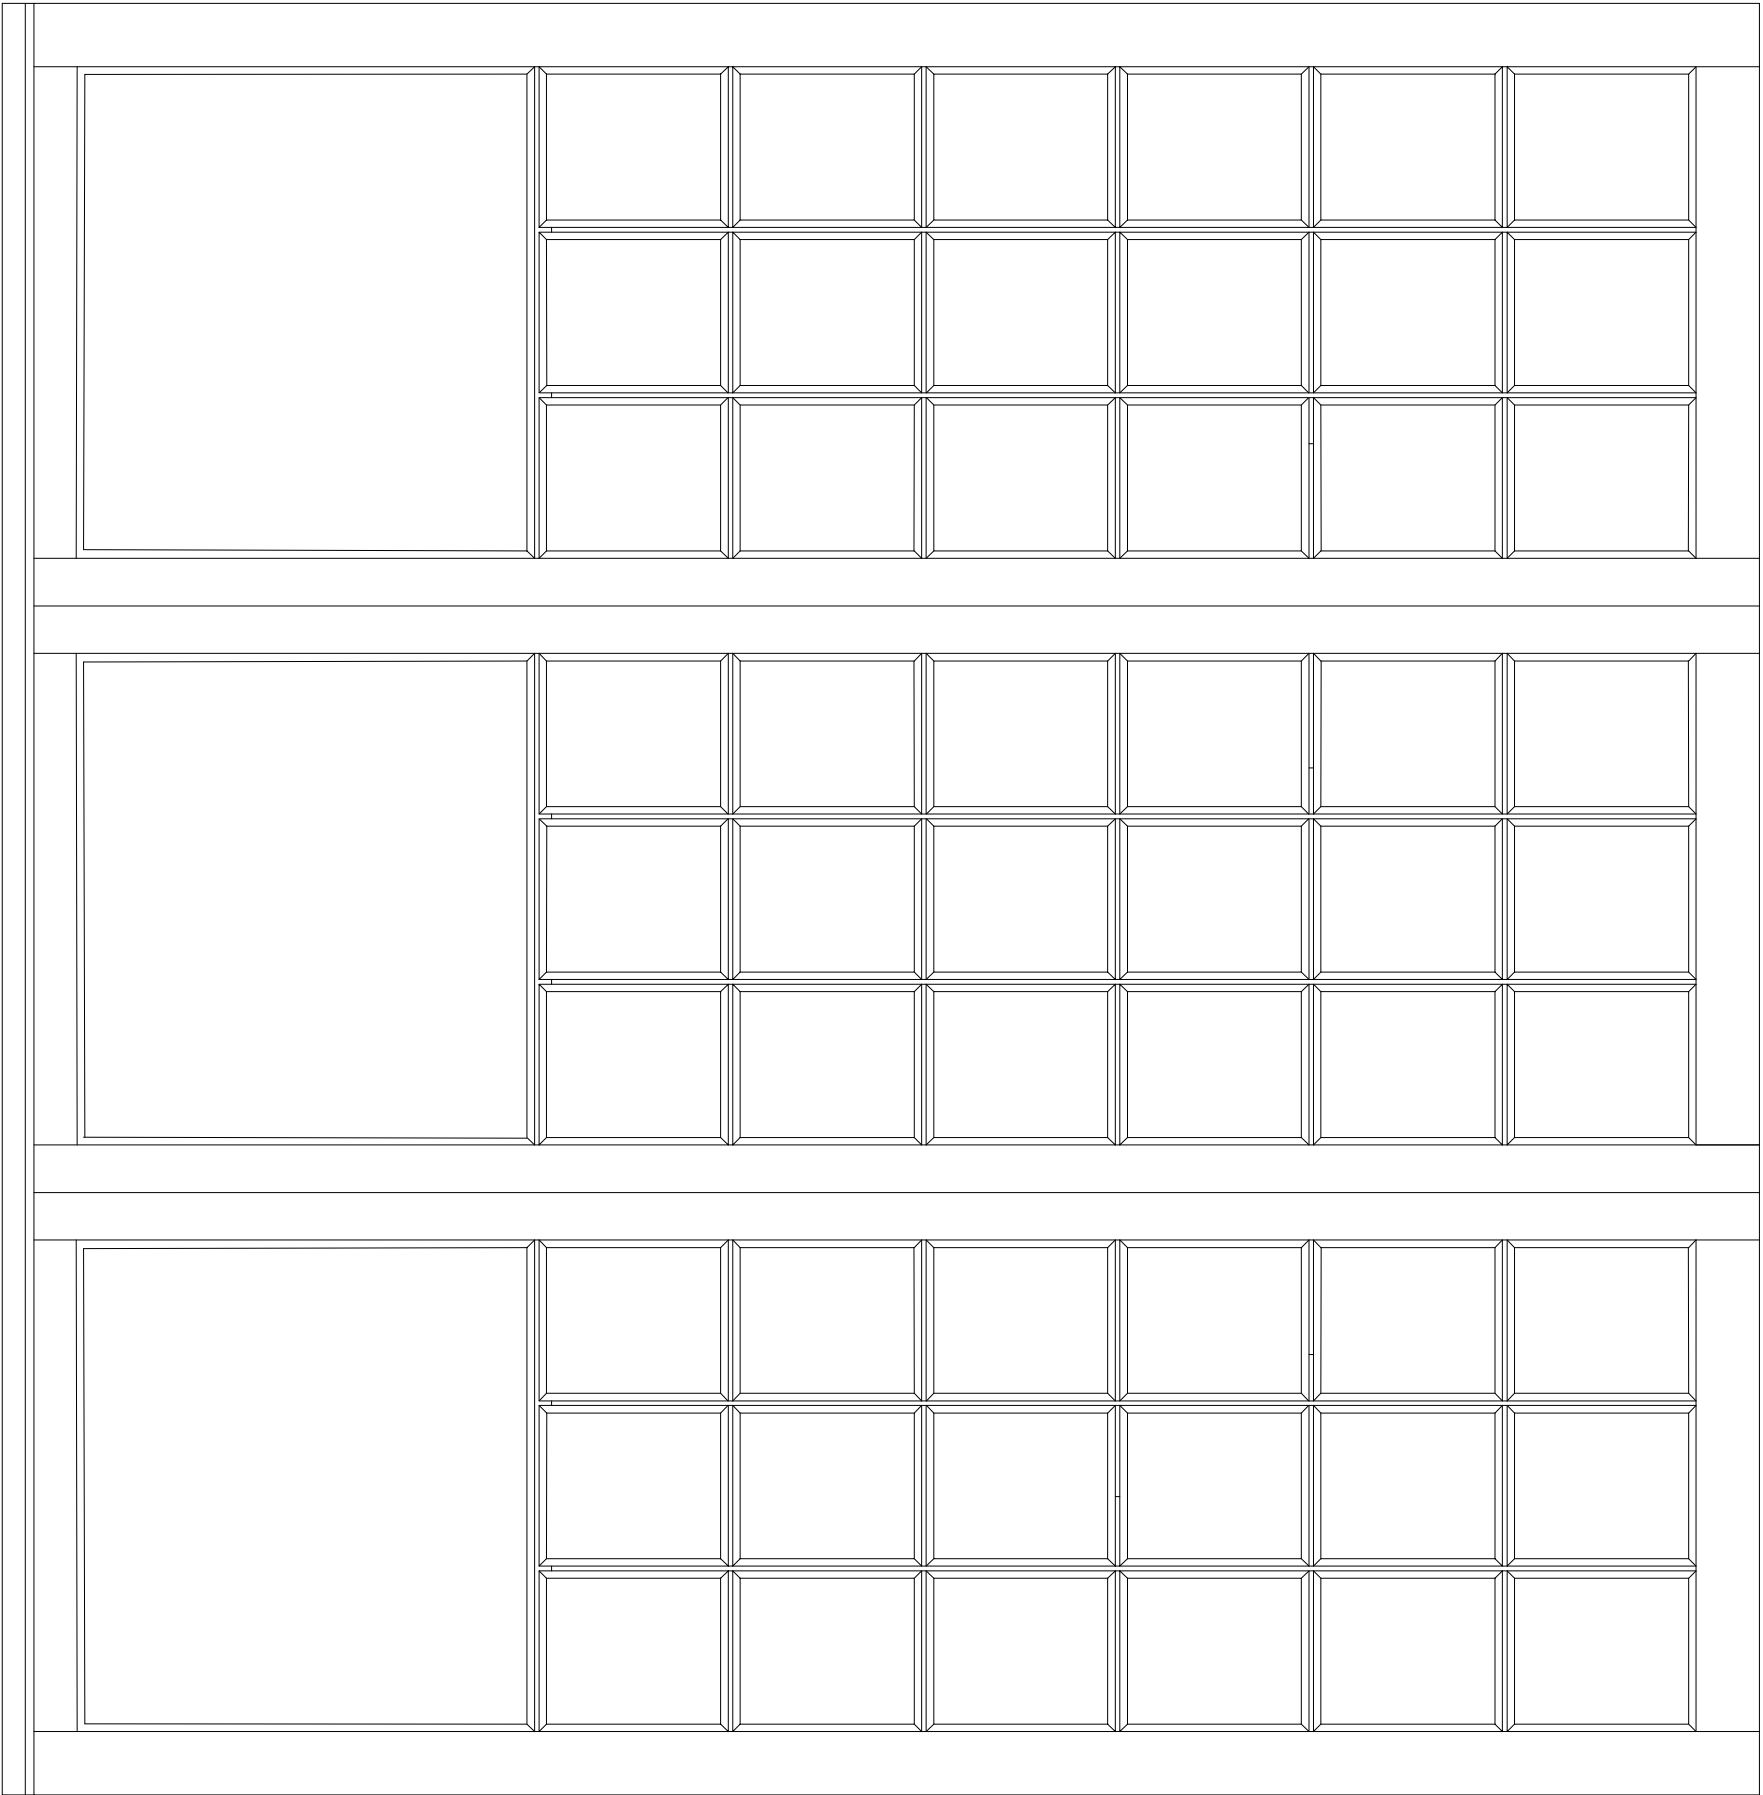


Proposed doors to rear elevation of extension

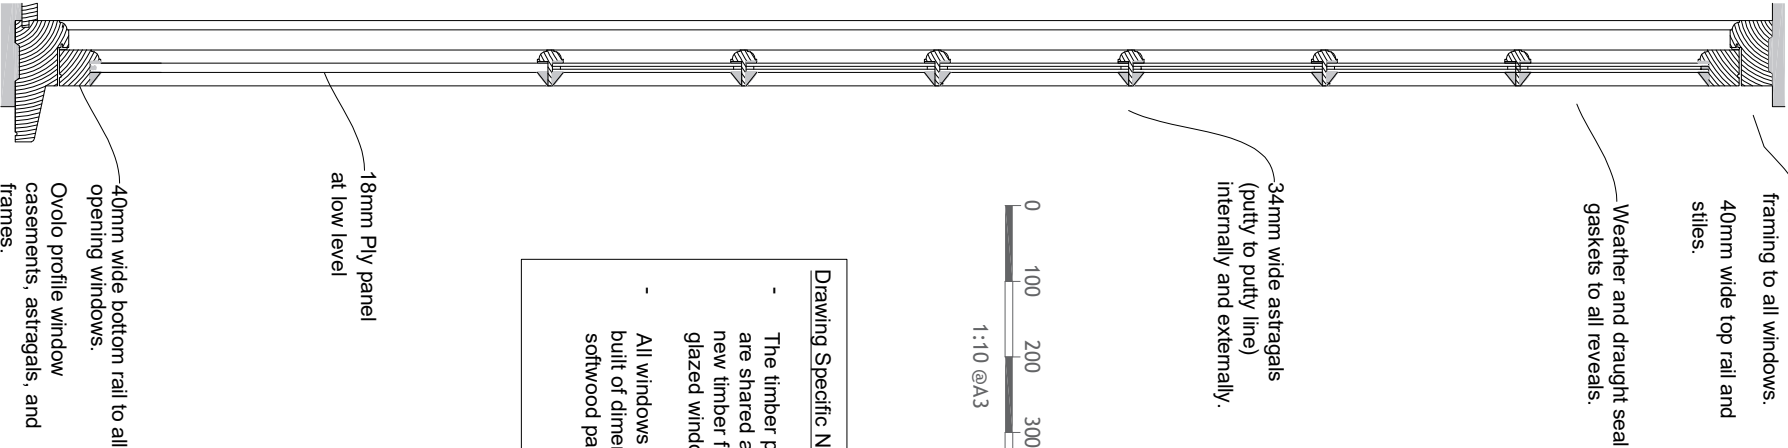

40mm wide head and  
framing to all windows.  
40mm wide top rail and  
sills.

Weather and draught seal  
gaskets to all reveals.

34mm wide astragals  
(putty to putty line)  
internally and externally.



- Drawing Specific Notes:
- The timber profiles and details are shared across the proposed new timber framed double glazed windows.
  - All windows are proposed to be built of dimensionally stable softwood painted white.

|   |     |             |                  |
|---|-----|-------------|------------------|
|   | Rev | Description | Date             |
| Do not scale from this drawing<br>All dimensions are to be checked on site<br>Any discrepancies are to be reported to the Engineer |     |             |                  |
| Project : 1 FRANCIS ROAD<br>LINDFIELD RH16 2JB                                                                                     |     |             |                  |
| Client : J Vickers   |     |             |                  |
| Title : WINDOW DETAIL<br>CONDITION 4<br>DM/26/0582                                                                                 |     |             |                  |
| Drawn by : DAI   |     | Approved :  | Date : June 2026 |
| Project No 95   |     | Dwg No      | Rev              |
| Scales : 1:10 @ A3   |     | 27          |                  |