
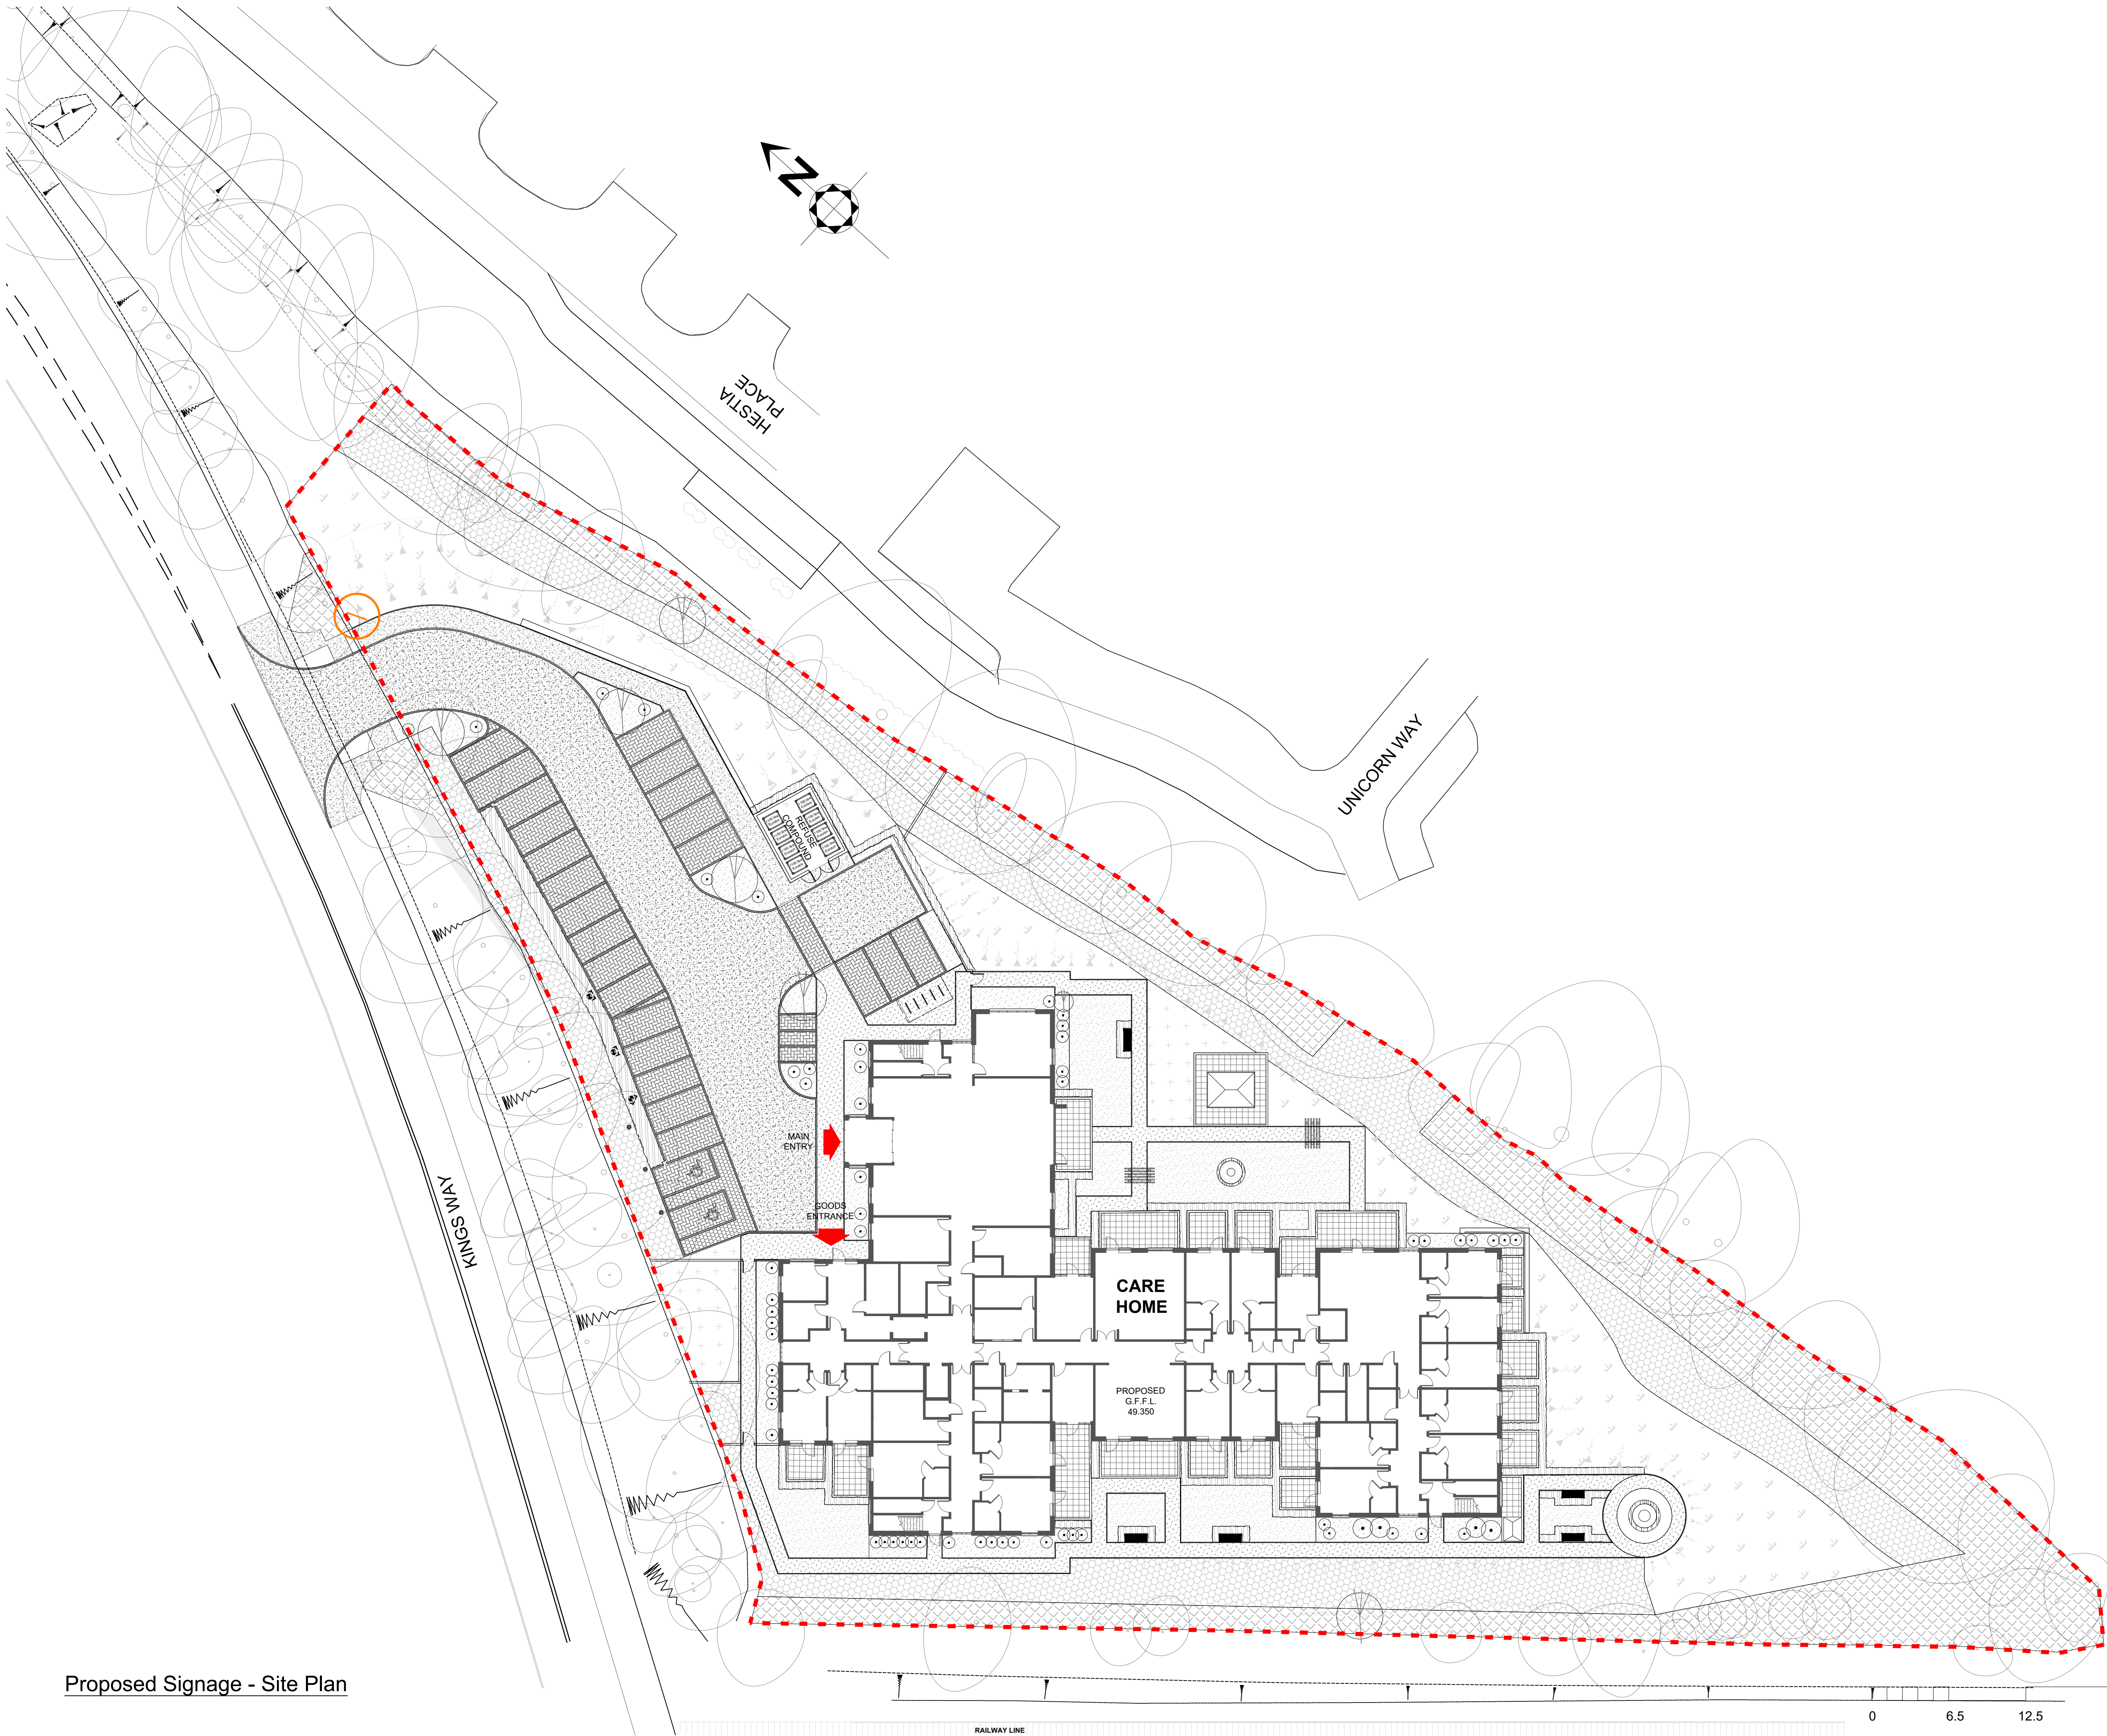


 


Proposed Signage - Site Plan

Notes:
This drawing is to be read in conjunction with all other relevant architectural drawings.
Drawing not to be scaled, use figured dimensions only. All dimensions to be checked on site by the contractor prior to the commencement of any work or specialist production drawing. Any discrepancies to be notified to Hay Associates and further instructions obtained before work is commenced.
Copyright © Hay Associates Limited

KEY TO SITE PLAN

 Site Boundary

 Location of proposed signage

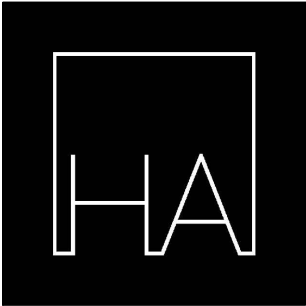A PLANNING ISSUE		16.10.2025	
Rev.	Note:	Date:	
		Hay Associates Limited	
		4100 Park Approach	
		Thorpe Park	
		Leeds	
		LS15 8GB	
		0113 880 5500	
		info@thehayassociates.co.uk	
		www.thehayassociates.co.uk	
Client		Boutique Propco (Burgess Hill) Ltd	
Project		Keymer Hall, 11 Kings Way, RH15 0TH	
Title		Proposed Signage - Site Plan	
Scale	1:250 @ A1	Date	Oct 2025
Drawn by	LL	Checked by	MH
Project No.	L213	Drawing No.	S-01
Revision	A	Status	Planning