


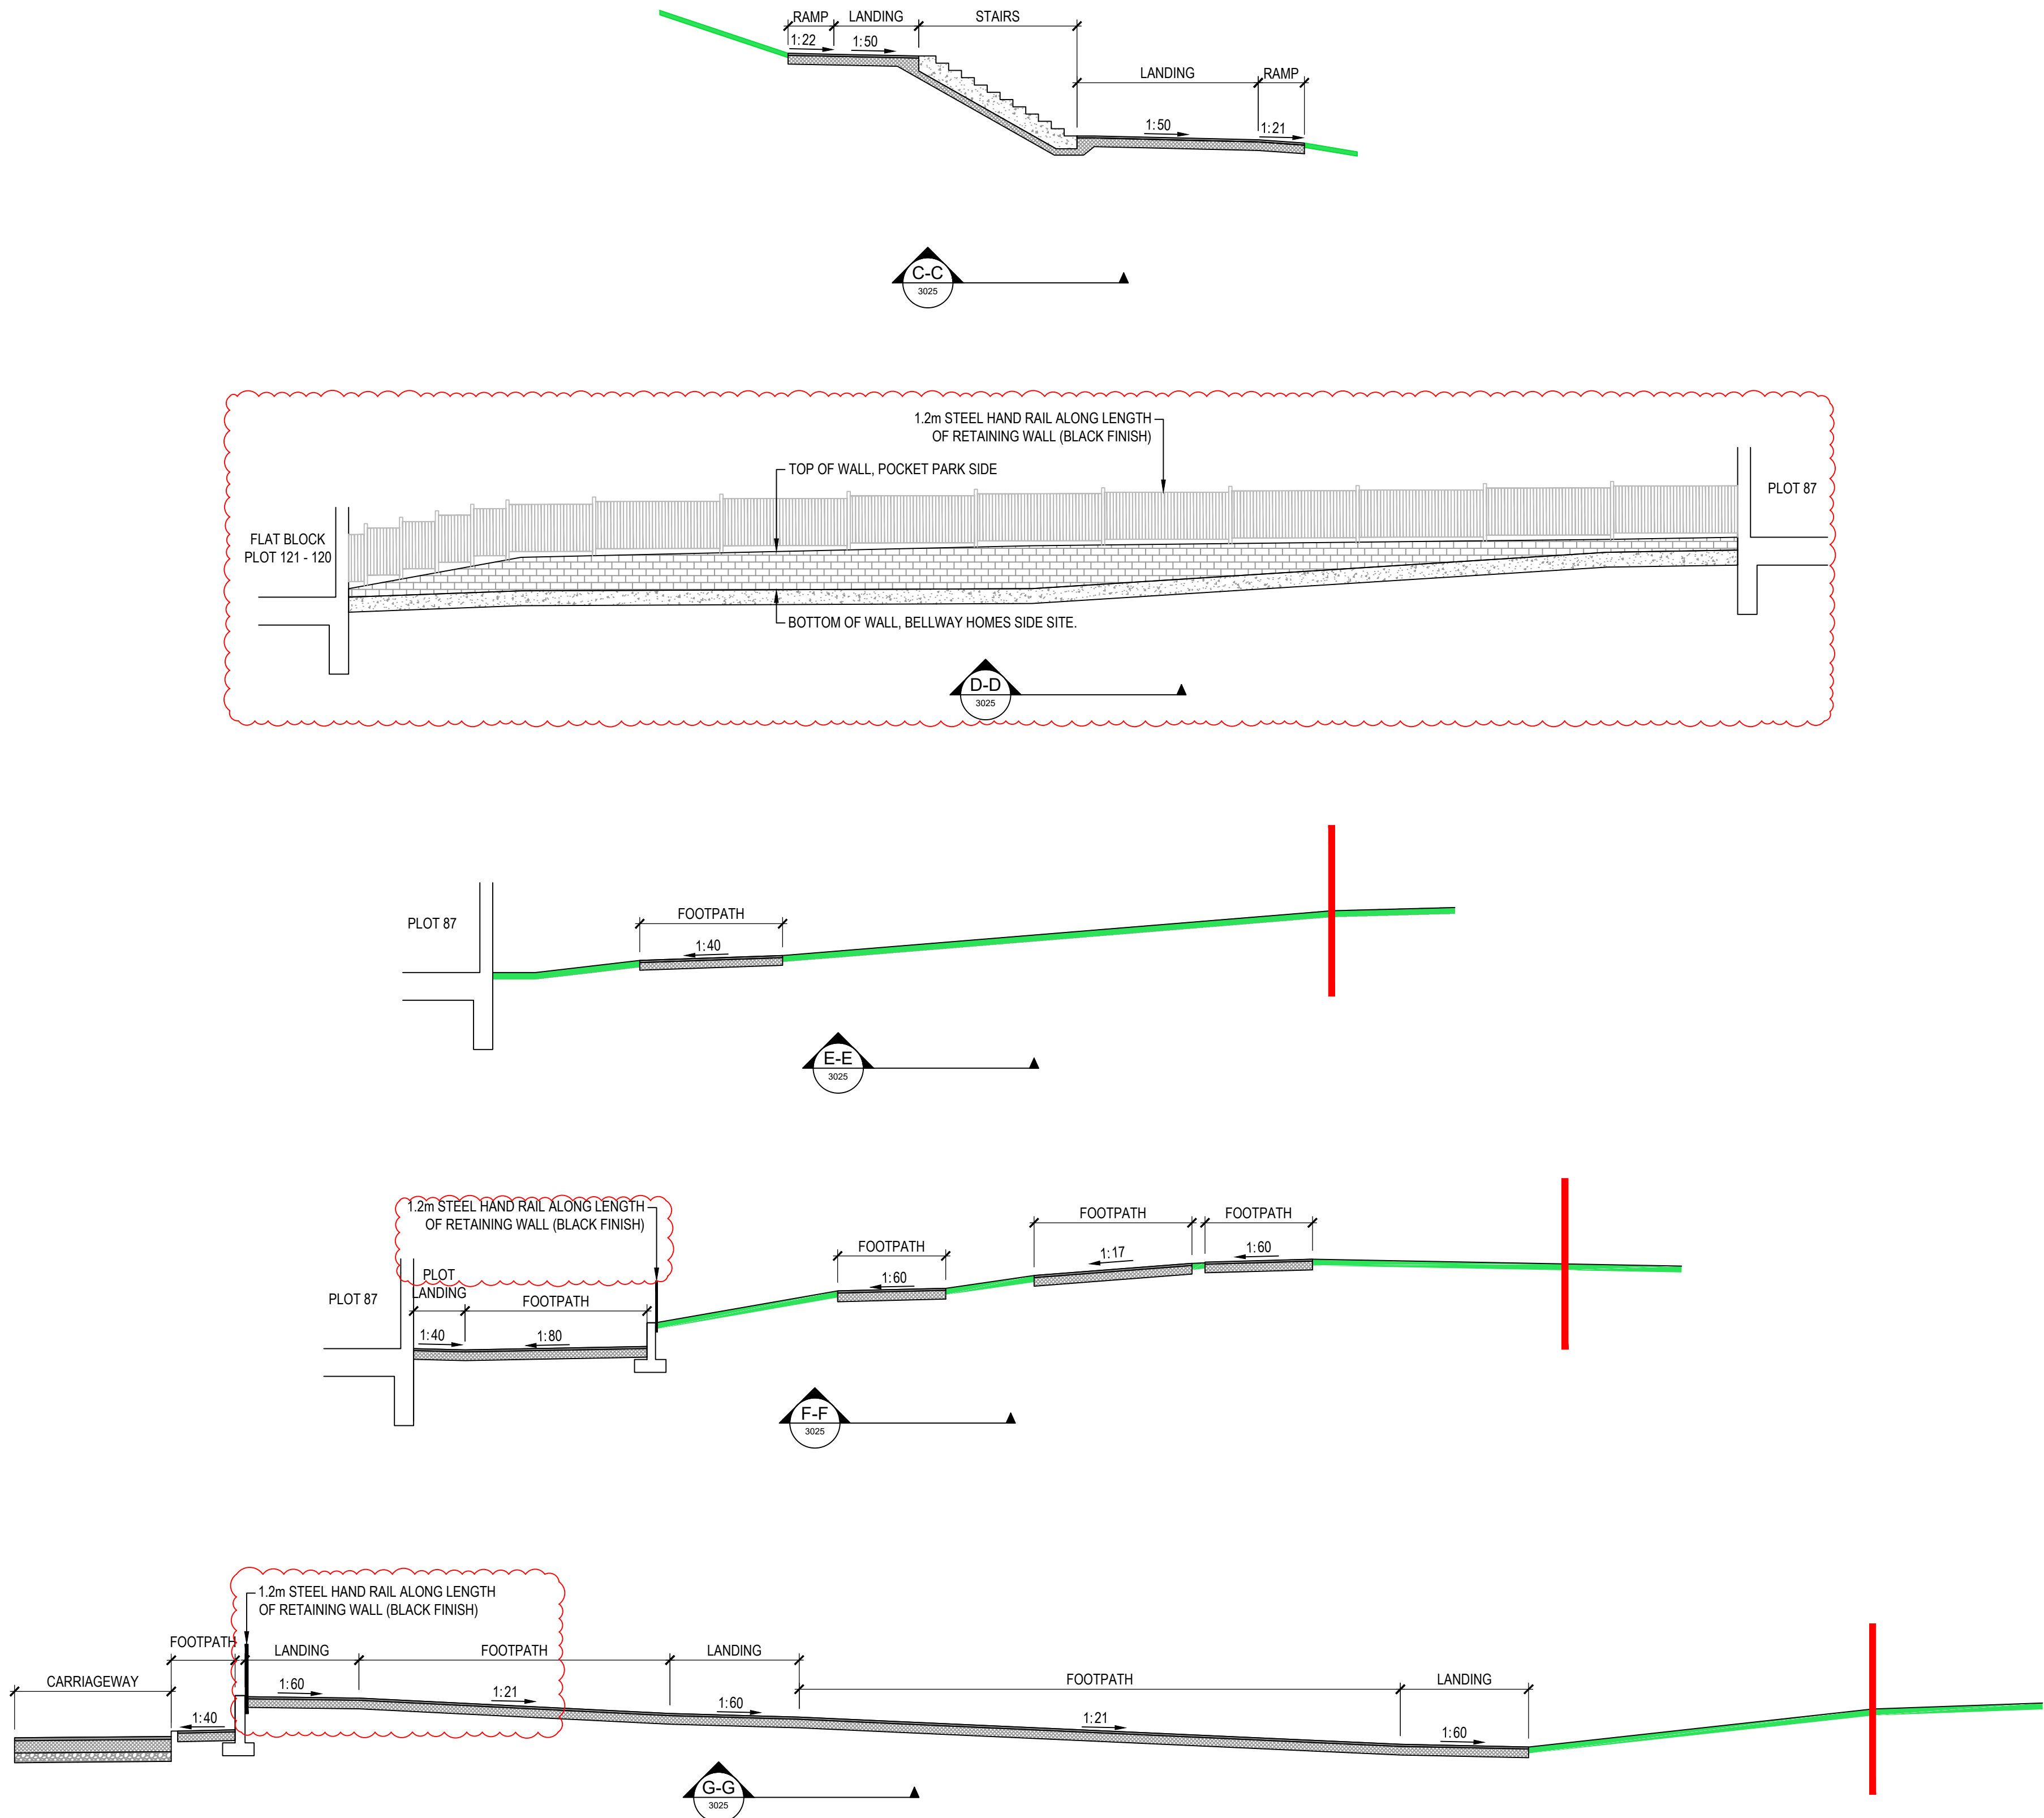

GENERAL NOTES

- 1.1. THIS DRAWING IS COPYRIGHT AND SHOULD NOT BE REPRODUCED IN WHOLE OR PART WITHOUT THE WRITTEN CONSENT OF PATRICK PARSONS LTD.
- 1.2. DO NOT SCALE FROM THIS DRAWING.
- 1.3. ALL DIMENSIONS TO BE CHECKED ON SITE AND CO-ORDINATE WITH RELEVANT ARCHITECT'S DRAWINGS. ANY DISCREPANCIES TO BE REPORTED TO ENGINEER PRIOR TO CONSTRUCTION.
- 1.4. ALL DIMENSIONS IN mm UNLESS NOTED OTHERWISE.
- 1.5. ALL LEVELS IN METERS.
- 1.6. STRUCTURAL SIZES HEREON SHALL NOT BE MODIFIED WITHOUT THE WRITTEN APPROVAL OF THE ENGINEER.
- 1.7. THIS DRAWING IS TO BE READ IN CONJUNCTION WITH ALL RELEVANT ENGINEERS DRAWINGS & SPECIFICATIONS.



P3	HANDRAILS SHOWN ON ALL RETAINING WALL SECTIONS					
	ELT	21.06.24	AD	21.06.24	AD	21.06.24
P2	ADDITIONAL SECTIONS ADDED					
	ELT	29.04.24	AD	29.04.24	AD	29.04.24
P1	ISSUED FOR INFORMATION					
	ELT	20.03.24	MG	20.03.24	AD	20.03.24
REV.	REVISION NOTE/COMMENT					
	DRW BY	DATE	CCK BY	DATE	APP BY	DATE



34 Candler Mews
Amyand Park Road
Twickenham
TW1 3JF
United Kingdom
T. +44 (0)208 538 9555
E. info@patrickparsons.co.uk
W. www.patrikparsons.co.uk



Project
NORTHERN ARC,
BURGESS HILL

Drawing
ADDITIONAL POCKET PARK
SECTIONS

Drawn ELT	Date Mar 2024
Patrick Parsons Project No. 10282	Scale @ A1 1:100m

Status Description INFORMATION	Status S2
Drawing No. (project-ordinator-volume-level-type-role-number) NOR-PPC-S1-XX-SK-C-5008	Revision P3