


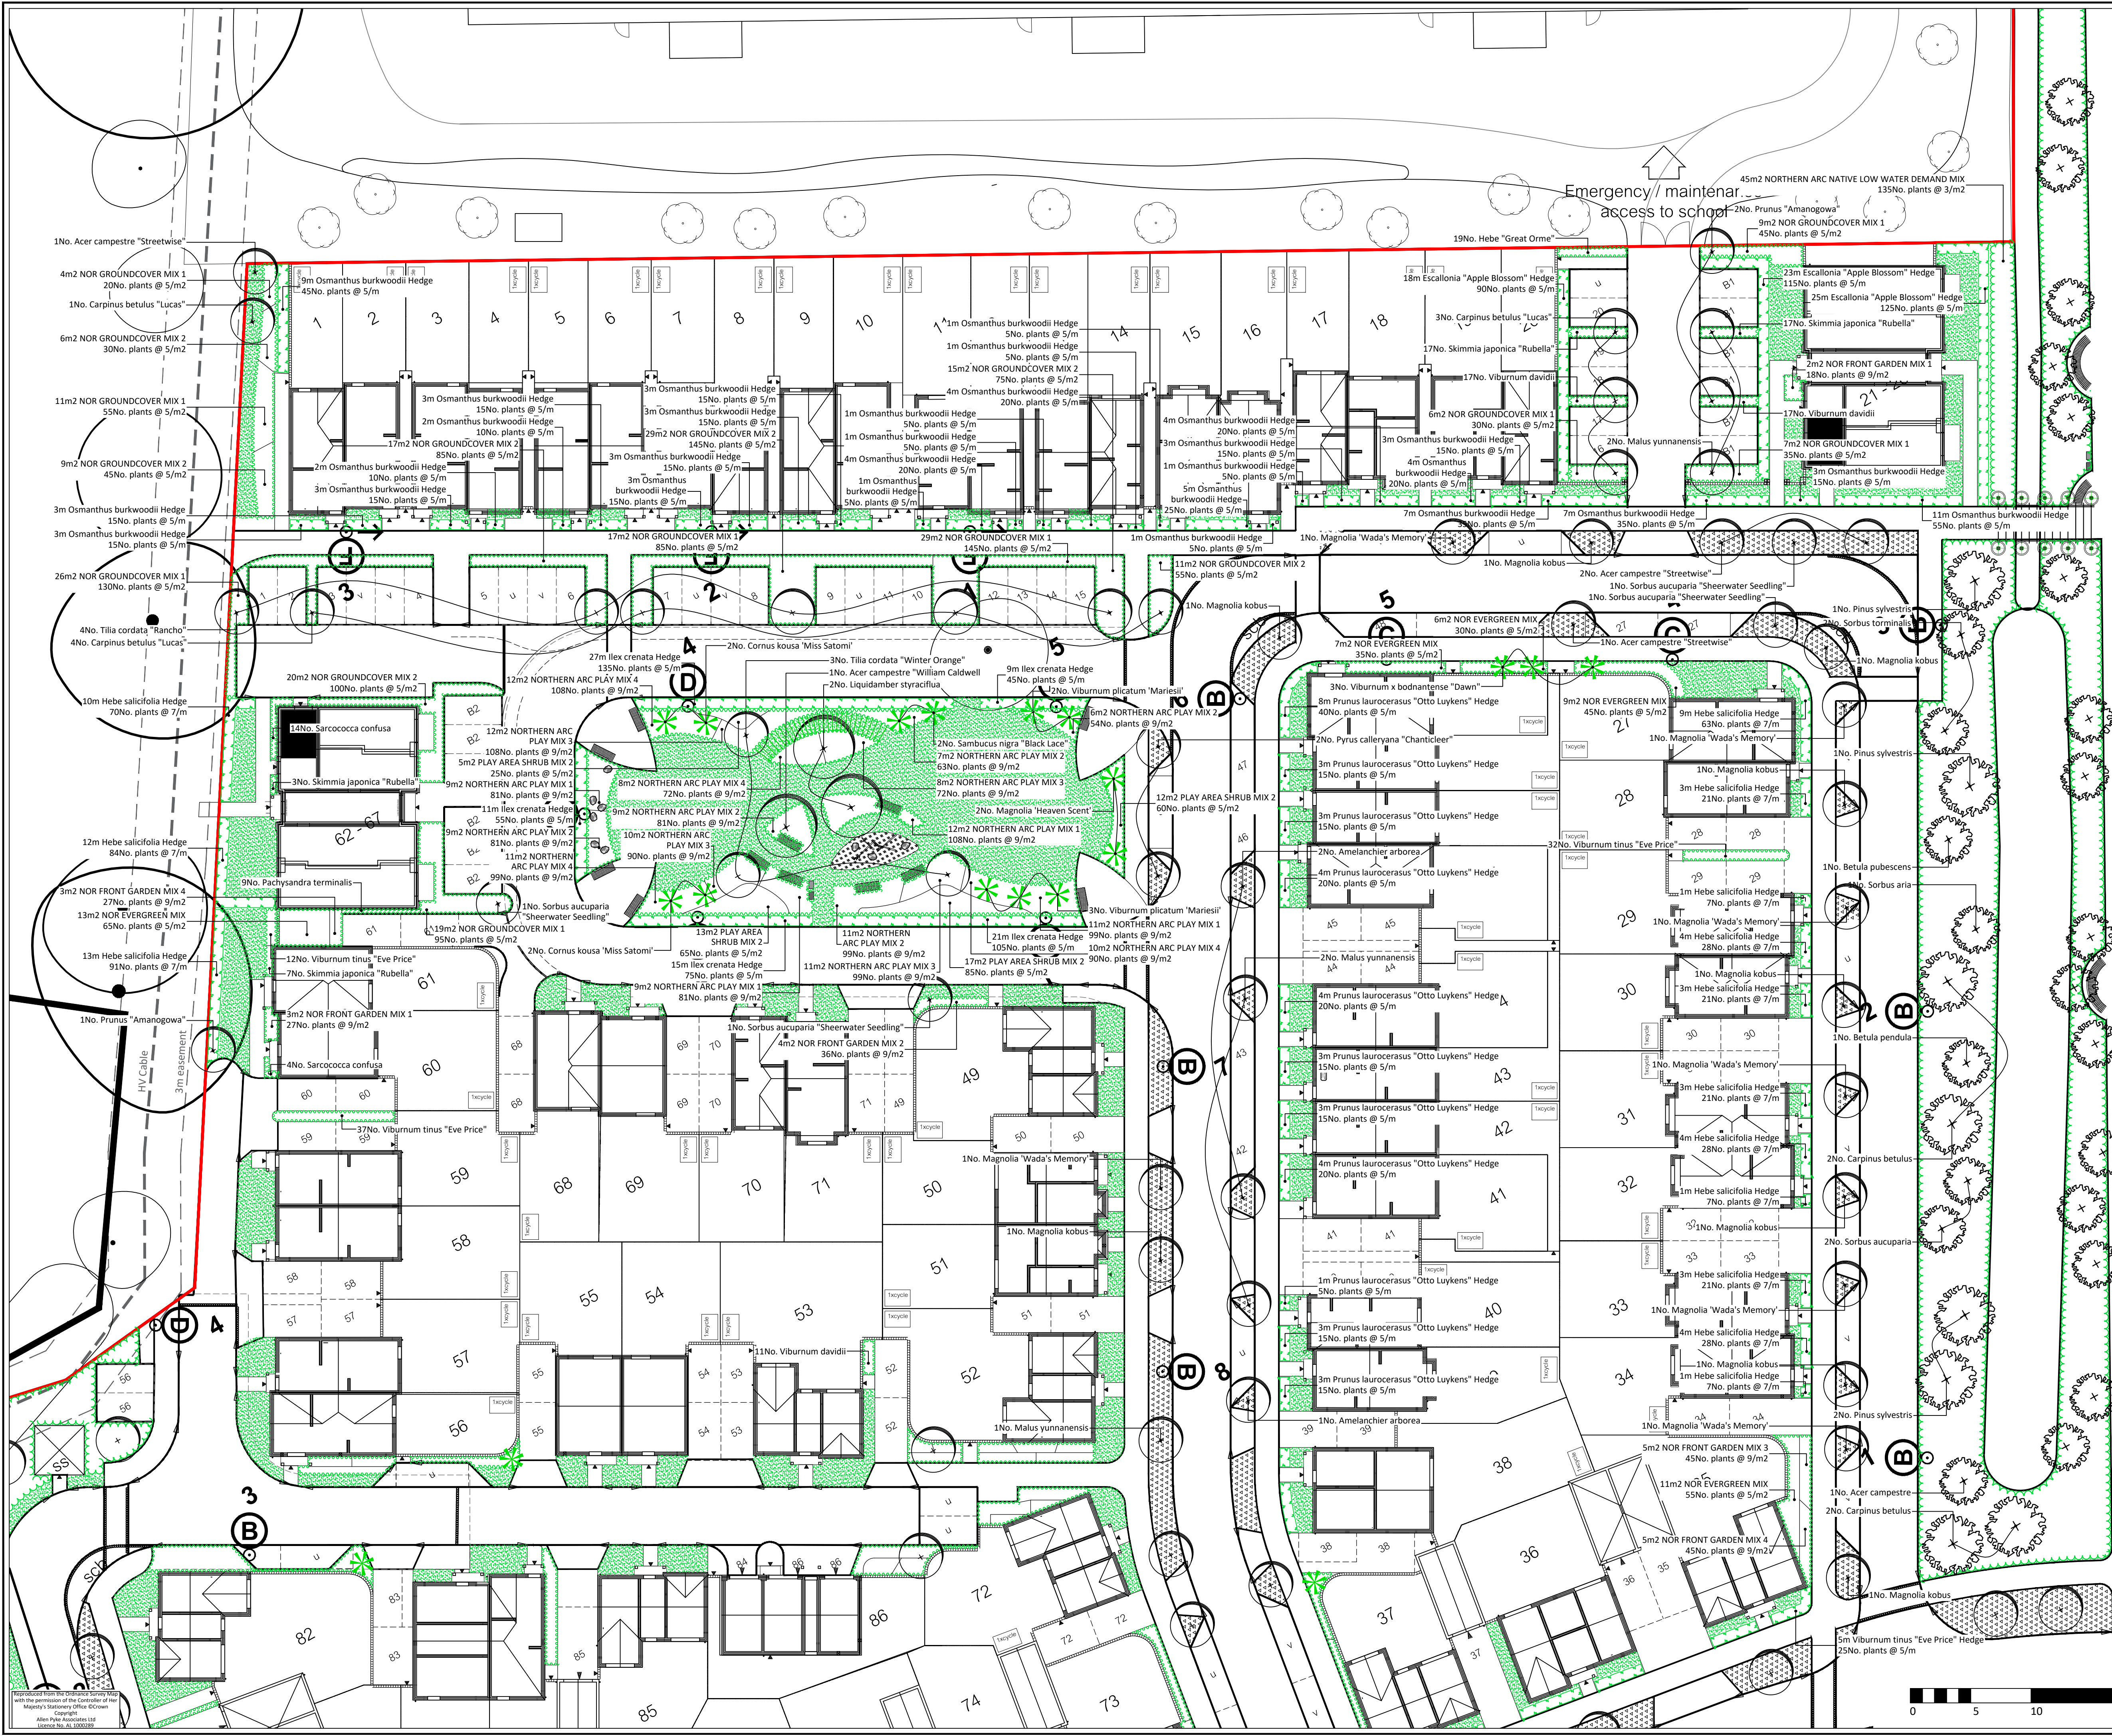

APAL FILE REFERENCE
3034-APA-ZZ-00-PP-L-2001-2004.dwg

Notes
This drawing is subject to copyright.
Do not scale from this drawing.

Based on drawing by Patrick Parsons
Drawing number NOR-PPC-S1-XX-DR-C-3021-3024

LEGEND

- Application boundary
- Existing tree and vegetation refer to arboriculturist drawing for detail
- PROPOSED ELEMENTS
- Native tree planting
- Ornamental street tree
- Multi-stem small tree/ specimen shrub
- Native buffer planting
- Ornamental shrubs/ herbaceous planting
- Hedge planting
- Wildflower wetland meadow
- EM8 - Meadow Mixture For Wetland by Emorsgate or similar approved
- Wildflower meadow grass
- EM6 - Meadow Mixture For Chalk and Limestone Soils by Emorsgate or similar approved
- Flowering lawn
- EL1 - Flowering Lawn Mixture by Emorsgate or similar approved
- Amenity Grass

NOTE:
- For Plant Schedule refer to 3034-APA-ZZ-00-PS-L-4201
- For Tree pit details refer to 3034-APA-ZZ-00-LA-L-3001
- For Planting details refer to 3034-APA-ZZ-00-LA-L-3002

Rev	Description	Date	Drawn	Checked
P04	Issued for coordination	06/06/24	CS	JH
P03	Central footpath widen to 3m	20/03/24	CS	JH
P02	Amendment to key	15/02/24	CS	JH
P02	Amendment to key	15/02/24	CS	JH
P01	Issued for planning	24/11/22	CS	JH
P00.04	Issued for coordination Trees removed following coordination with lighting layout	26/10/22	CS	JH
P00.03	Issued for coordination Shrub species added	12/10/22	CS	JH
P00.02	Issued for coordination Tree species added	12/09/22	CS	JH
P00.01	First issue for coordination	26/08/22	CS	JH

PLANNING ISSUE

Allen Pyke
KINGSTON UPON THAMES • CAMBRIDGE
T 020 8549 3434 T 01223 358055
www.allenpyke.co.uk
A registered practice of the Landscape Institute

Client Bellway South London	Scale 1:250@A1
Project Northern Arc Burgess Hill	Project No 3034
Drawing Title Planting Proposal Phase 1.6 Sheet 1 of 5	Date 26/08/2022 By/Chk CS/JH
Drawing Number 3034-APA-ZZ-00-PP-L-2001	Revision P04