





SIDE ELEVATION


REAR ELEVATION

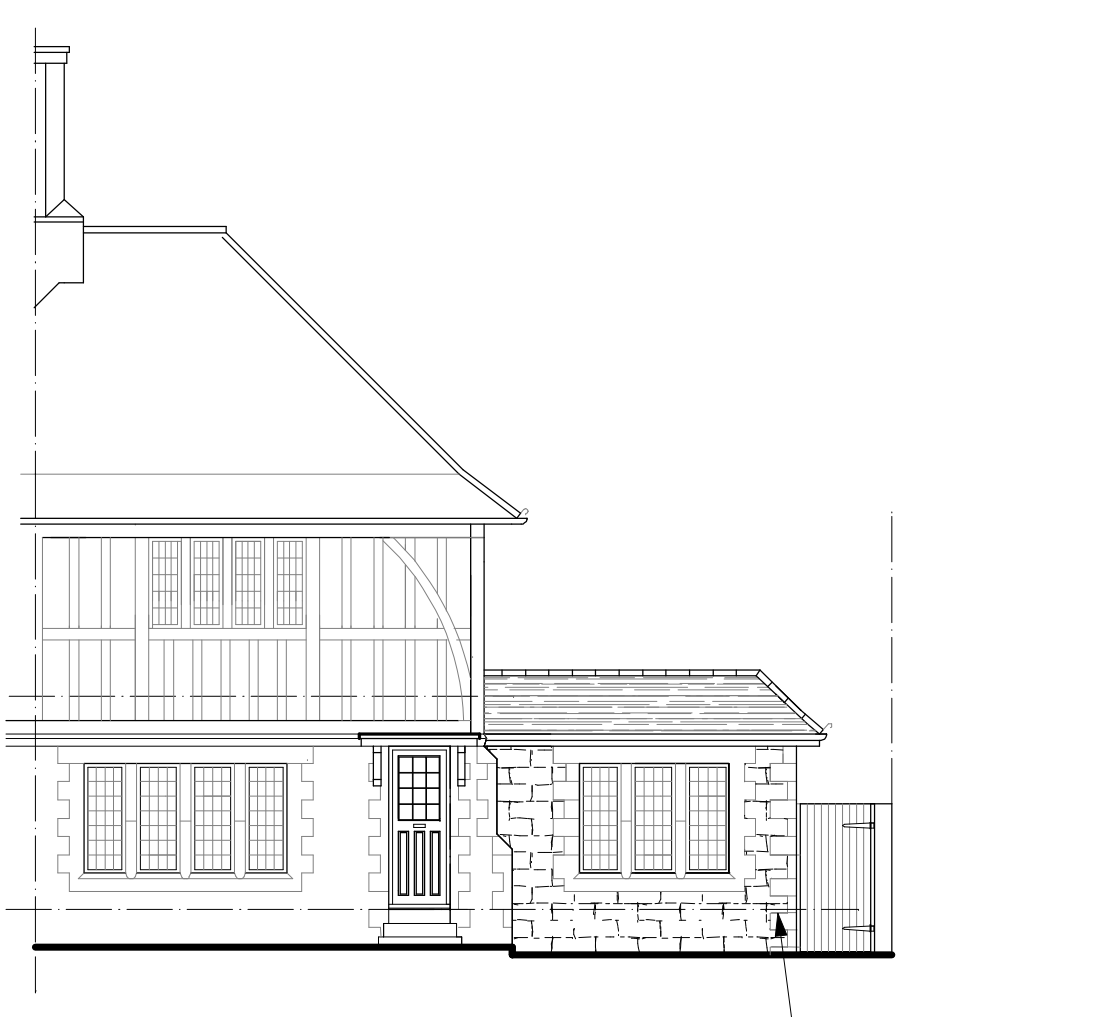

FRONT ELEVATION

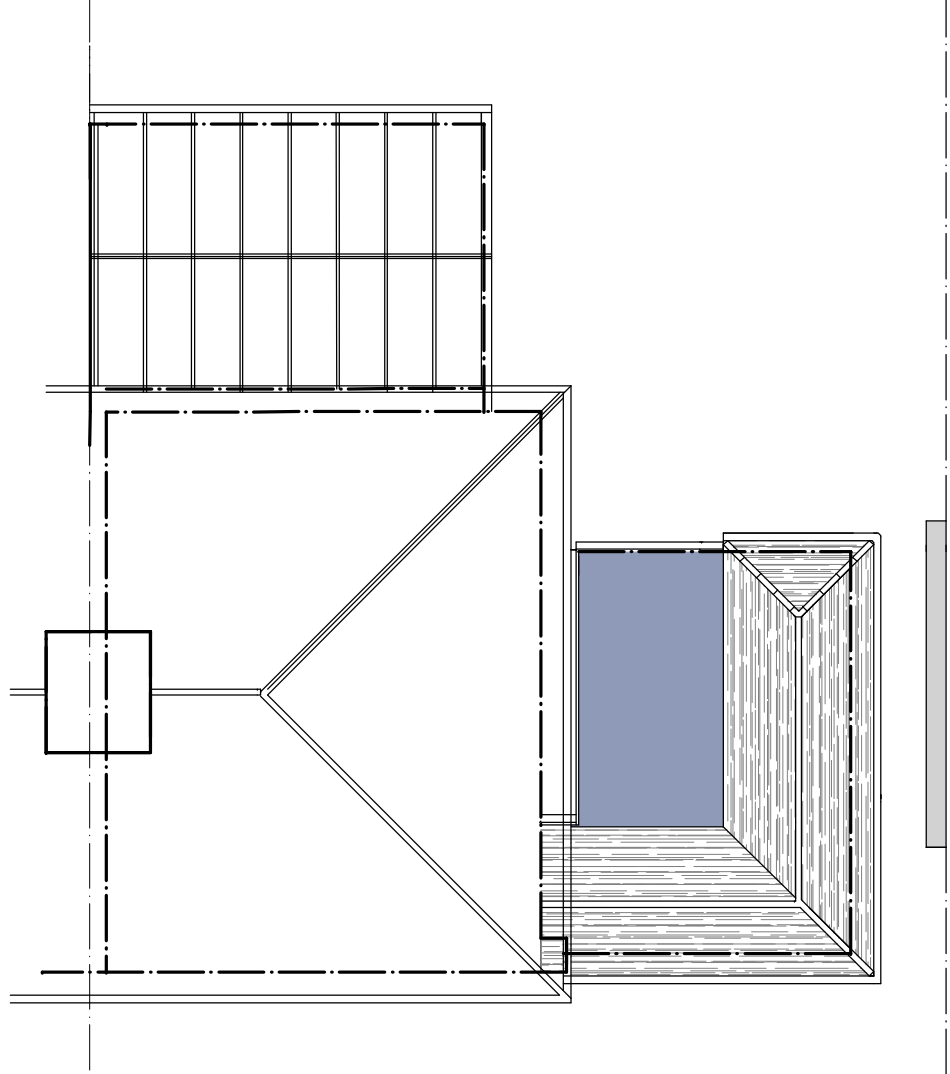


ROOF PLAN

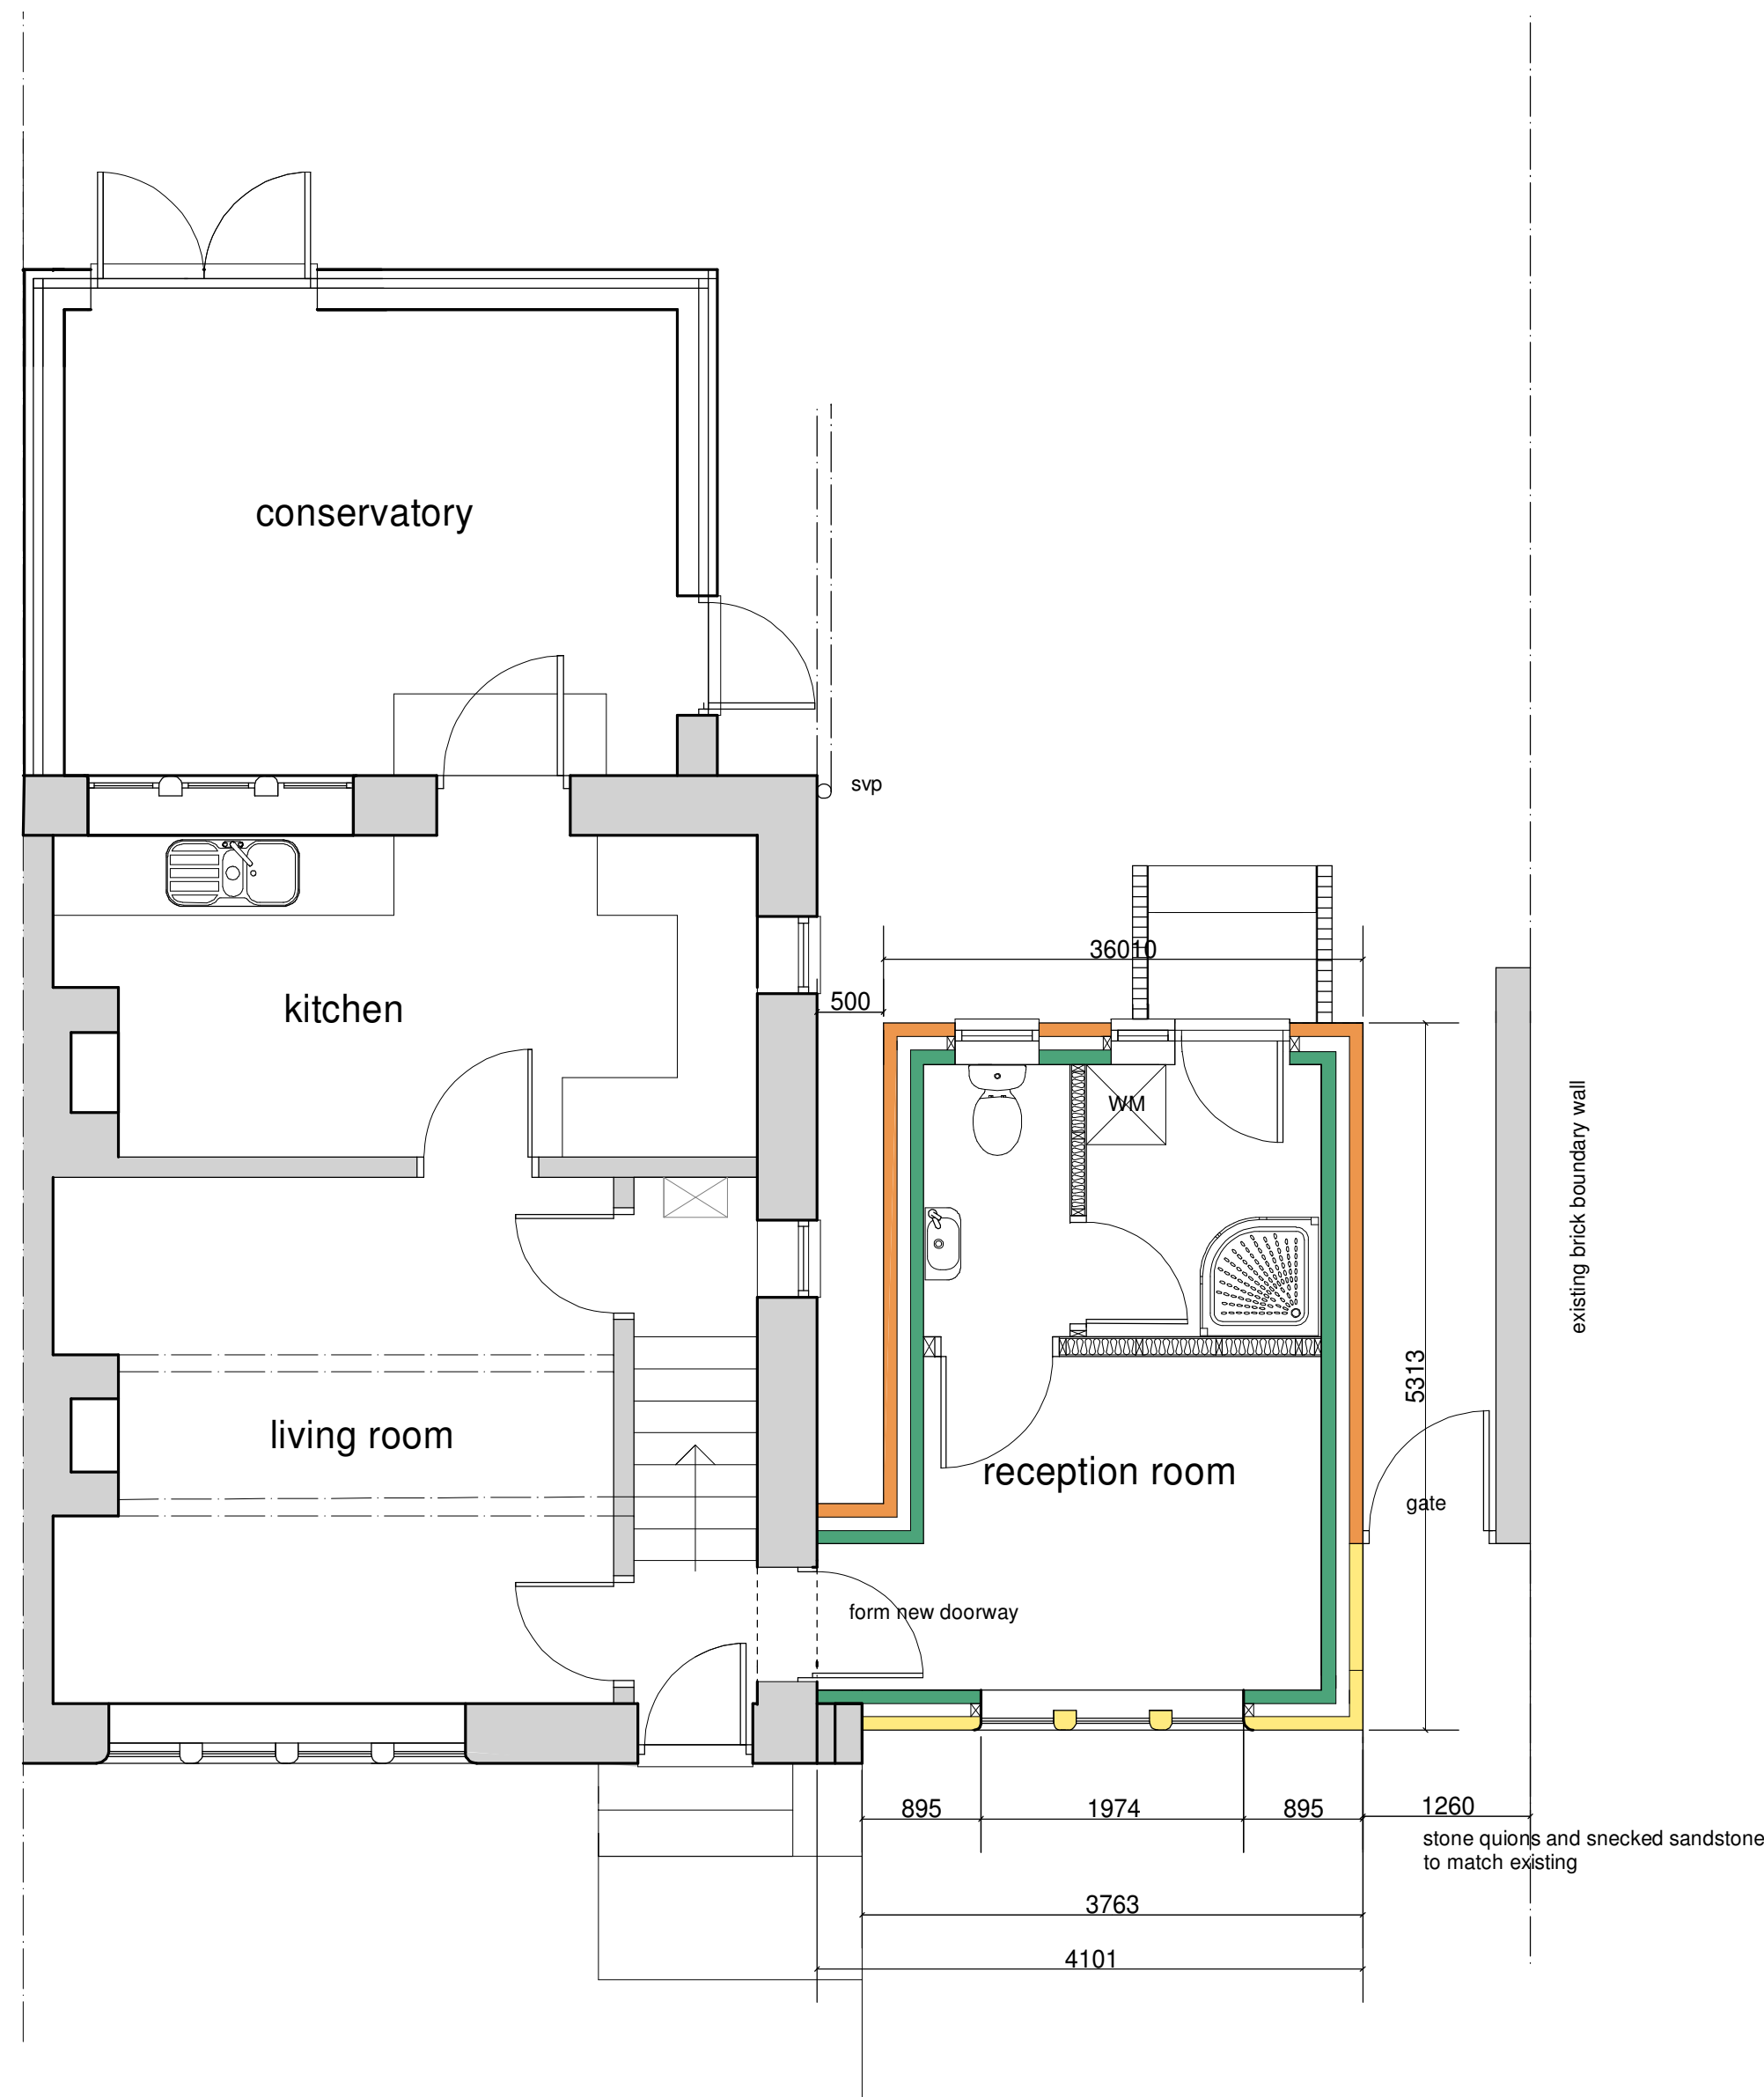

FLOOR PLAN



BLOCK & LOCATION PLAN

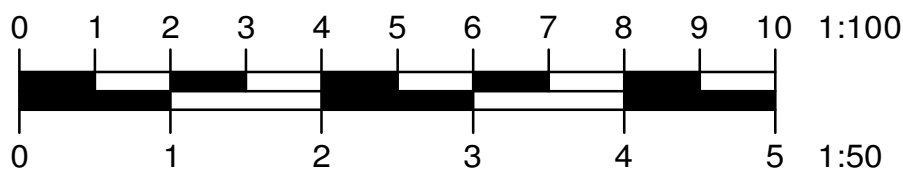

A	Date	Revisions
© copyright		
Les Humphrey Associates Architecture Chartered Surveyors Designers		

The Studio - The Rocks
Ivy Dene Lane
Ashurst Wood
West Sussex RH19 3TN
telephone: 01342 315206 fax: 01342 313984
email: les@leshumphreyassociates.co.uk



Client
MR & MRS B. LILES

Job Title
**8, Newstone Cottages,
East Street,
Turners Hill,
West Sussex,
RH10 4PU**

Drawing Title
**Proposed Alterations and
Extesnion to Provide
Ground Floor Cloakroom
and Additional Reception Room**

Scale
1: 50 & 1 : 100 & 1 : 500 printed @A1

Date
07-03-2024

Drawn by
I.a.h.

Drg. No.	Rev
40324-02	B