


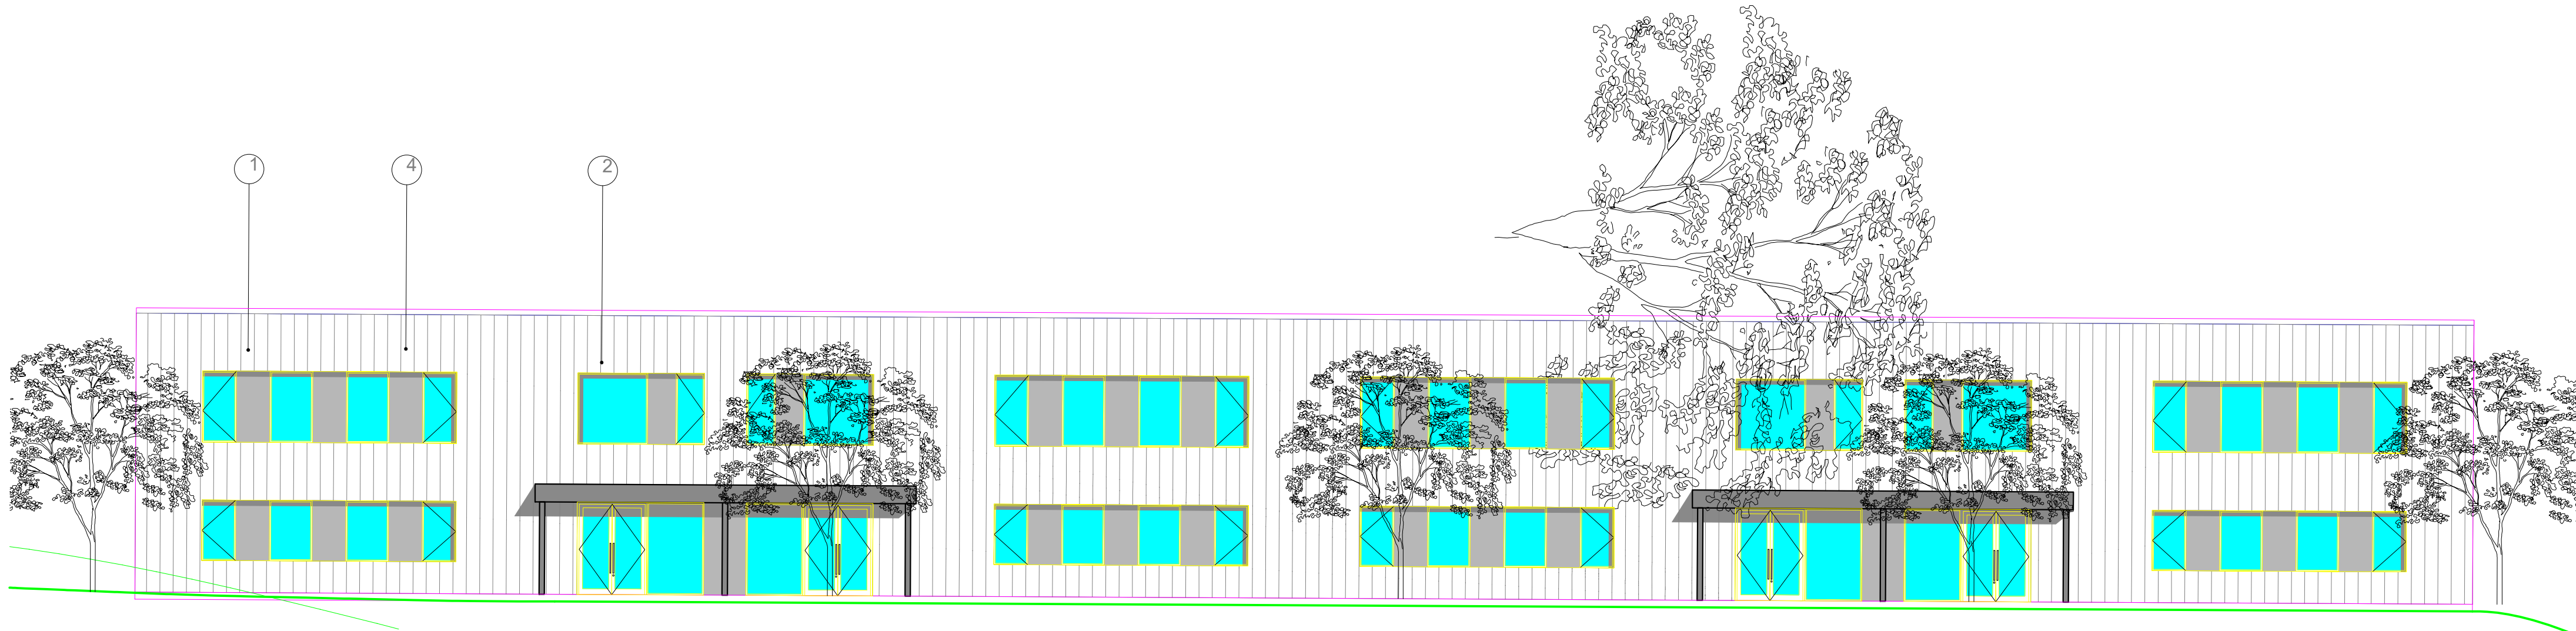

02 Proposed West Elevation



01 Proposed East Elevation



NOTES:
This drawing is subject to copyright and should not be reproduced without permission.
All dimensions in millimeters unless otherwise stated.
These Plans are subject to 'Planning and Building Regulation Approval' or any other statute in law before building commences. All building work is subject to Building Control Approval.
Any structural work where mentioned on the drawing is subject to a qualified structural and civil engineer calculations before building work commences.
All drawings marked preliminary or planning are not to be built or manufactured from.
Boundary line indicative only. Exact location must be determined on site before building work commences.
Any discrepancies found in this drawing to be brought to the attention of Draw Plans for rectification.

Plans Details	
Proposed East & West Elevations	
Drawing No:	Planning Drawing 002
Scale:	1:100@A1
Ref:	7672945
Designer:	TGN
Date:	Dec 2024

Client Details	
Cells 4 Life	
Property Details	
East Lodge Farm Matthouse Lane Hurstpierpoint West Sussex BN6 9LA	