




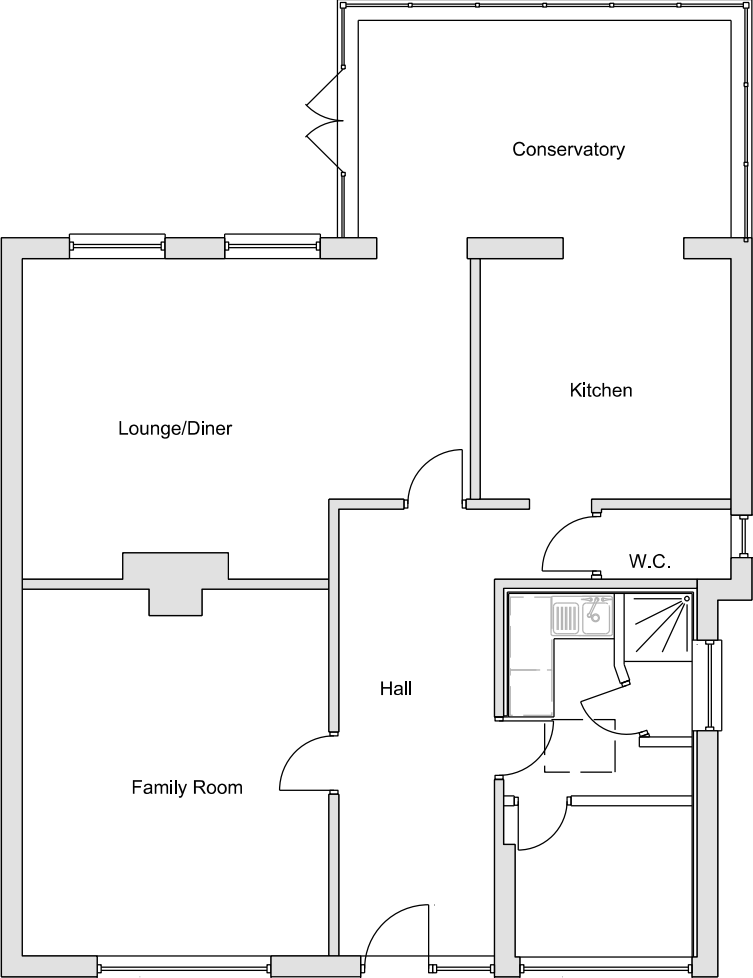

Existing Ground Floor Plan
Scale 1:100

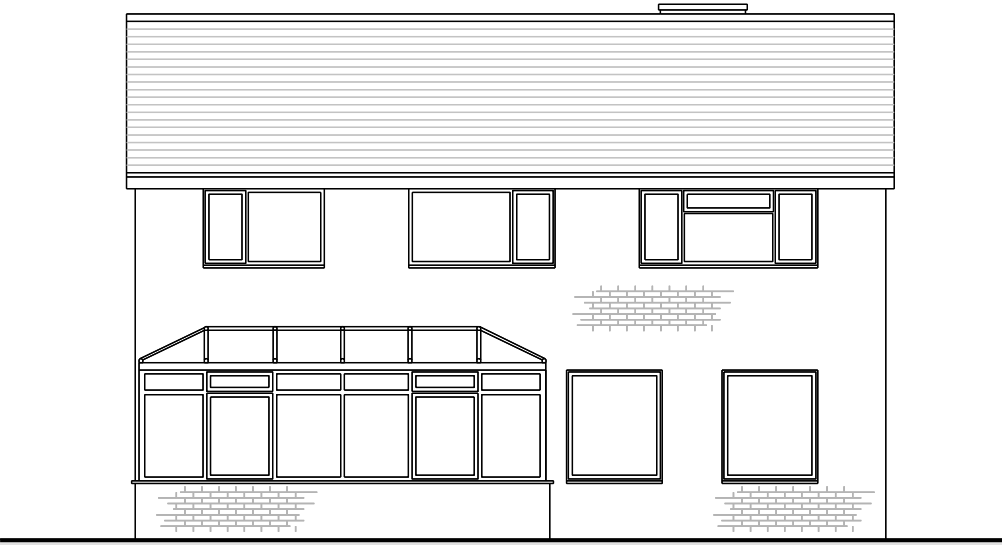

Existing Rear Elevation
Scale 1:100

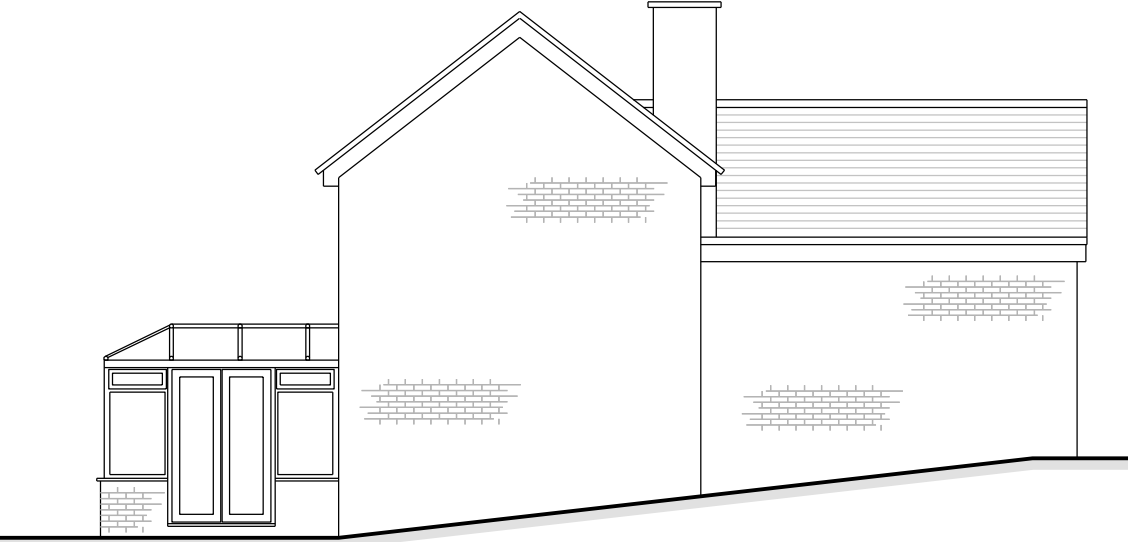

Existing Side Elevation
Scale 1:100



Existing Side Elevation
Scale 1:100

0m 1m 2.5m 1:50

Client Mr & Mrs Berke
Title 6 Fulmar Drive,
East Grinstead,
West Sussex,
RH19 3XL

Title
Proposed Single Storey Rear Extension
to Replace Conservatory
Existing Plan & Elevations

Drawn By	Size A3	Date 07/12/4
Drawing Number JBD/RH19/3XL/052		Rev A