



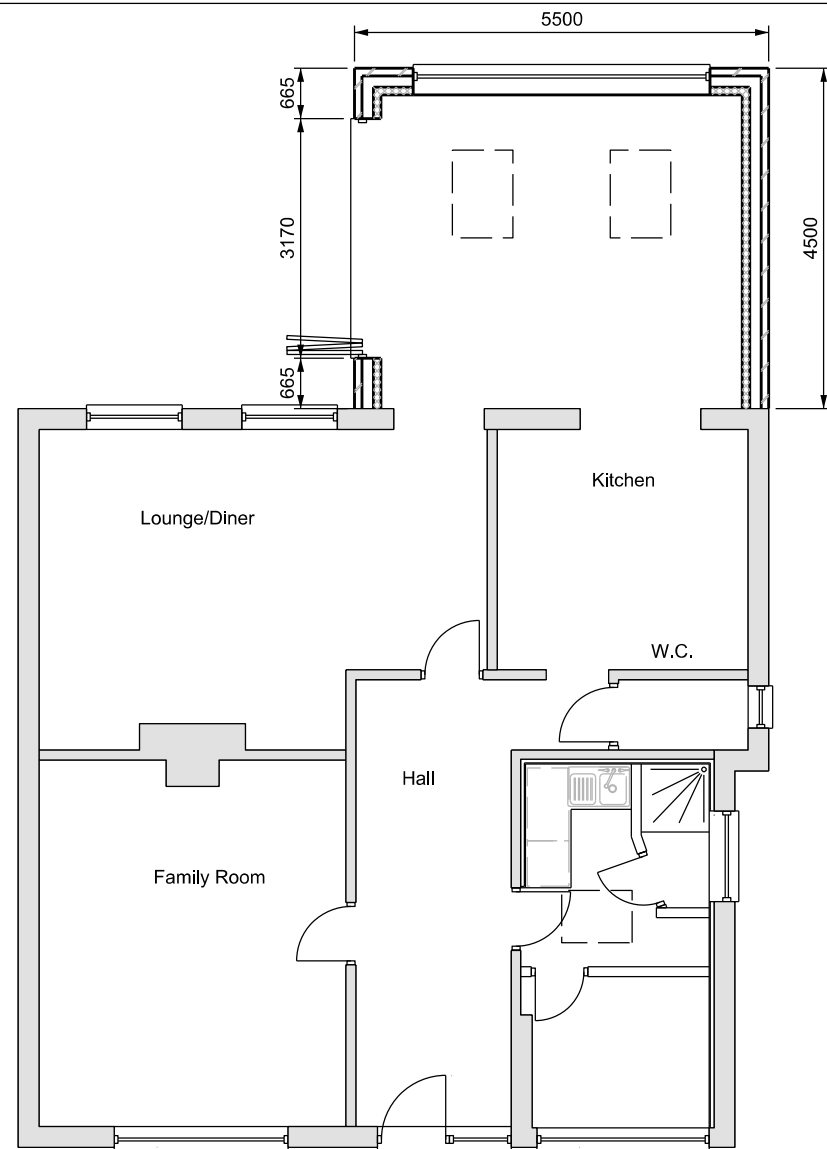


Proposed Ground Floor Plan
Scale 1:100

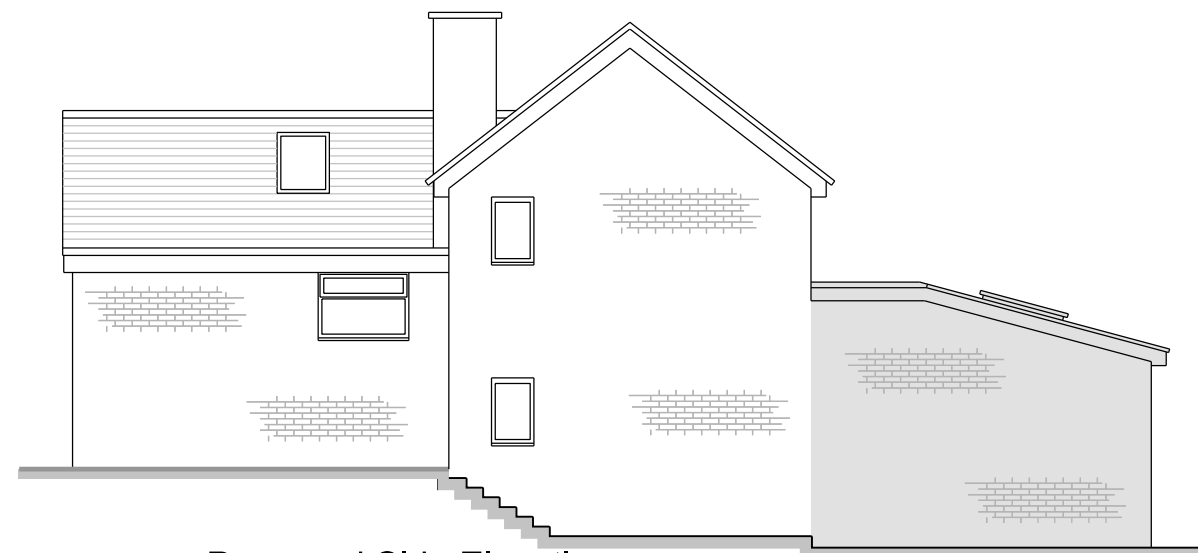

Proposed Side Elevation
Scale 1:100



Proposed Rear Elevation
Scale 1:100

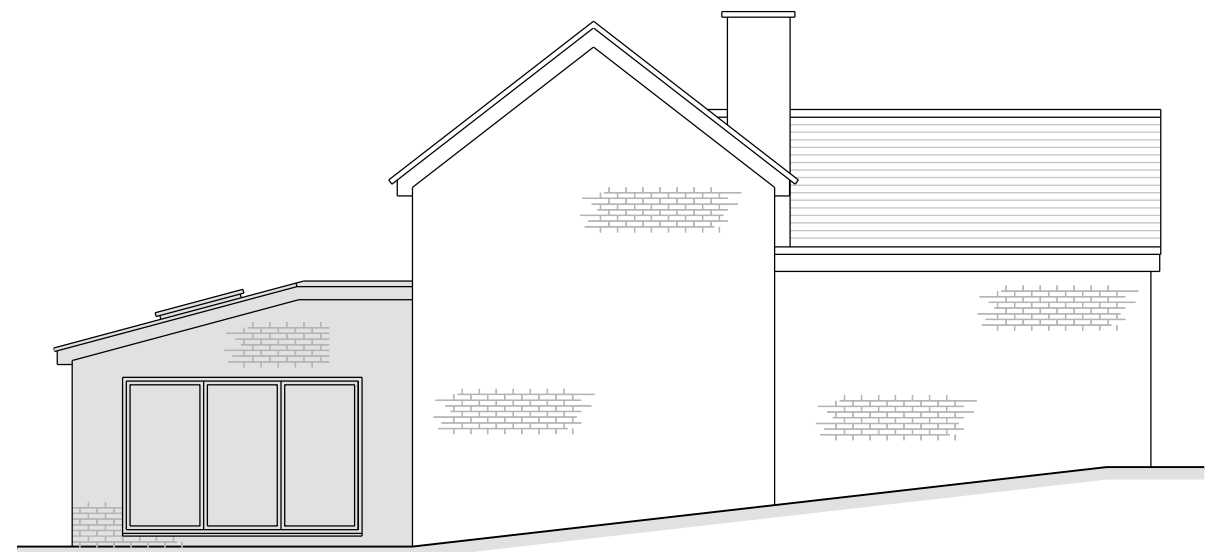

Proposed Side Elevation
Scale 1:100



1:100

Client Mr & Mrs Berke	Title Proposed Single Storey Rear Extension to Replace Conservatory Proposed Plan & Elevations	Drawn By	Size A3	Date 07/12/24
		Drawing Number JBD/RH19/3XL/063		Rev A