


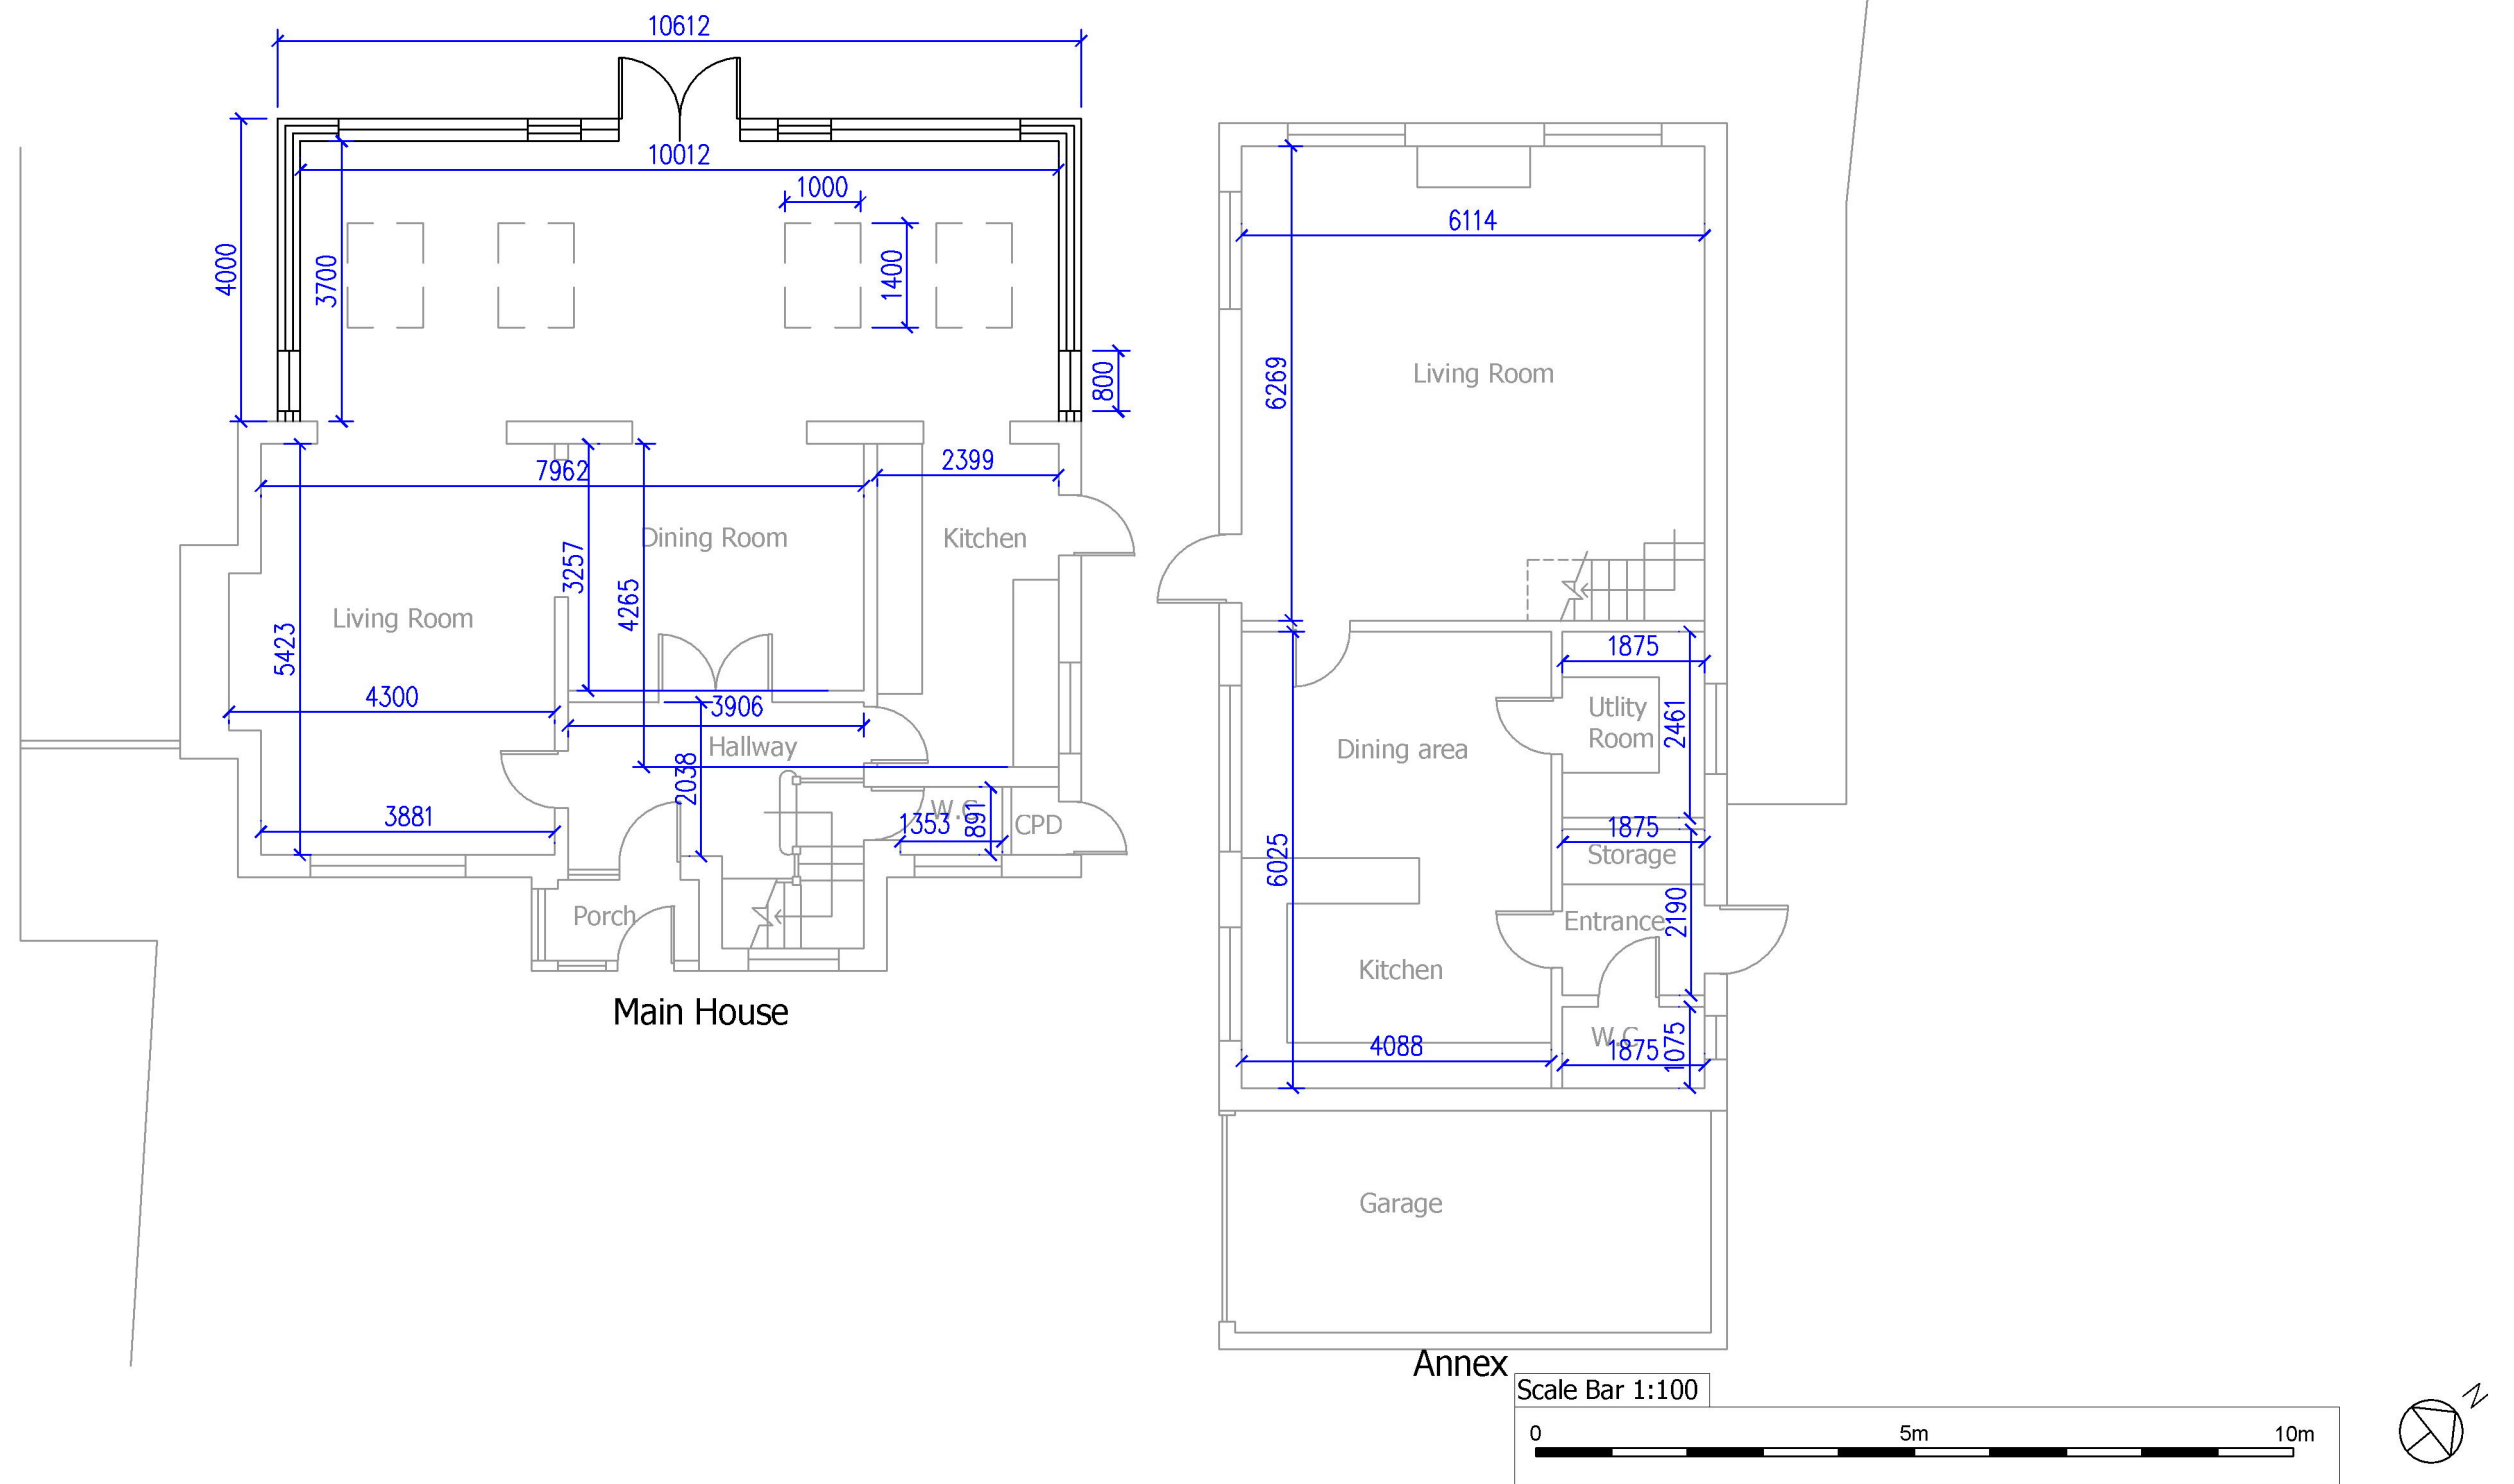

51 Lewes Road,
Haywards Heath,
RH17 7SY

Proposed Ground
Floor Plan

Project number	260403B
Date	20/07/26
Drawn by	DN
Checked by	JN
260403B/P/1/REVC	
Scale	1:100@ A3

The Farmhouse, Brook
Way, Hastings,
TN35 4NN
Cripps Cottage,
Lewes Road, Hassocks
BN6 8RH



*This drawing remains the property of Clarion Chartered Surveyors.
Copying and un-authorised distribution is strictly forbidden without
prior written consent.*

This drawing is for submission to the Local Planning Authority.