


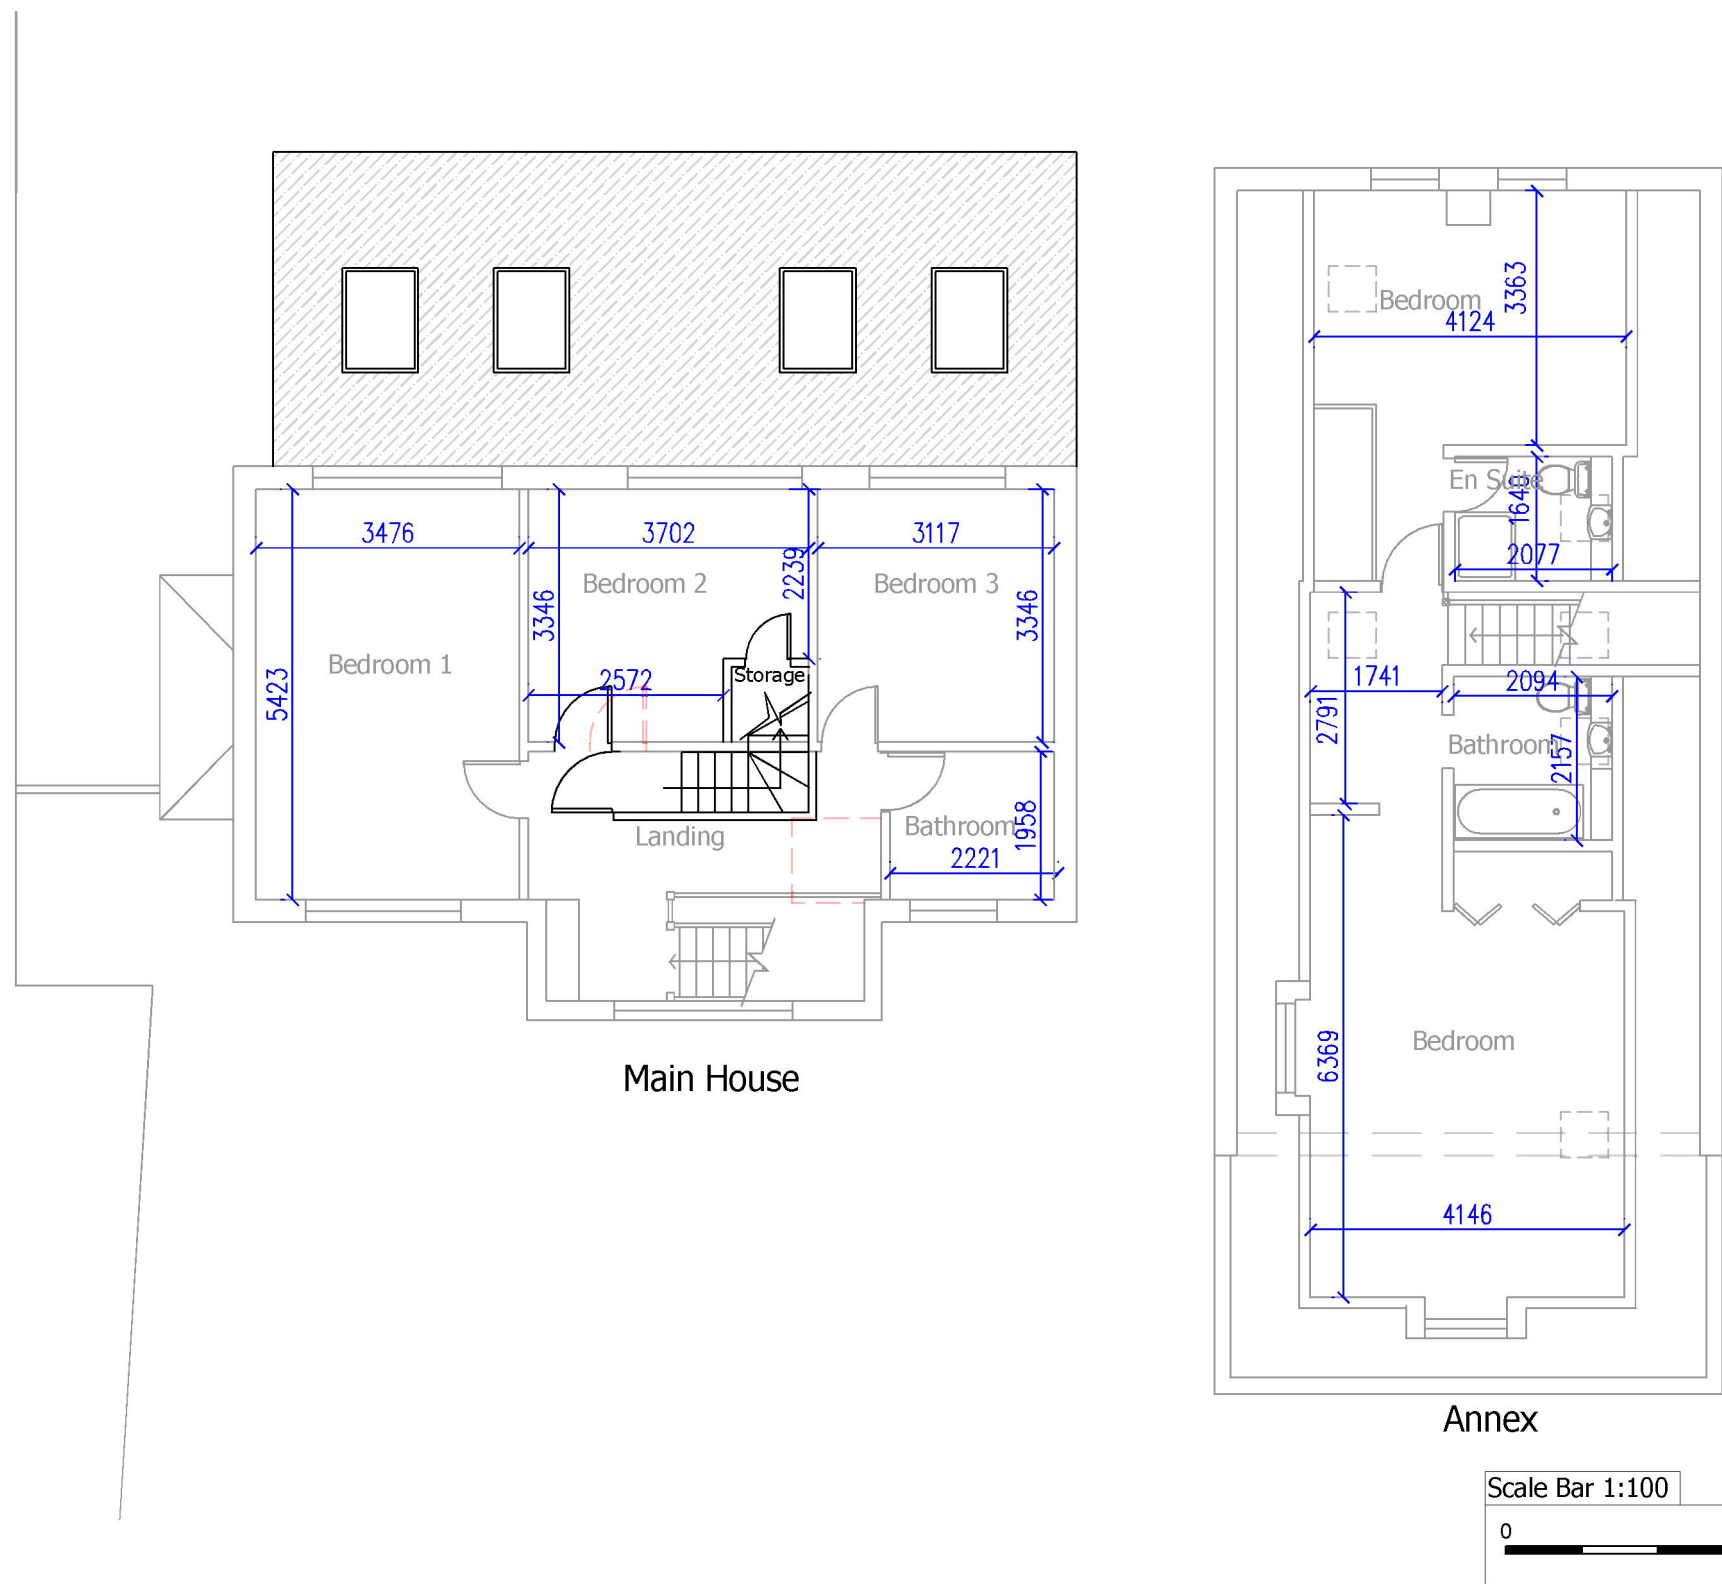

Notes:

51 Lewes Road,
 Haywards Heath,
 RH17 7SY

Proposed First
 Floor Plan

Project number	260403B
Date	20/07/26
Drawn by	DN
Checked by	JN
260403B/P/2/REVB	
Scale	1:100@ A3

The Farmhouse, Brook
 Way, Hastings,
 TN35 4NN
 Cripps Cottage,
 Lewes Road, Hassocks
 BN6 8RH



*This drawing remains the property of Clarion Chartered Surveyors.
 Copying and un-authorised distribution is strictly forbidden without
 prior written consent.*