




Proposed Front Elevation (SE)
Scale 1:100



Proposed Rear Elevation (NW)
Scale 1:100




Proposed Side Elevation (NE)
Scale 1:100

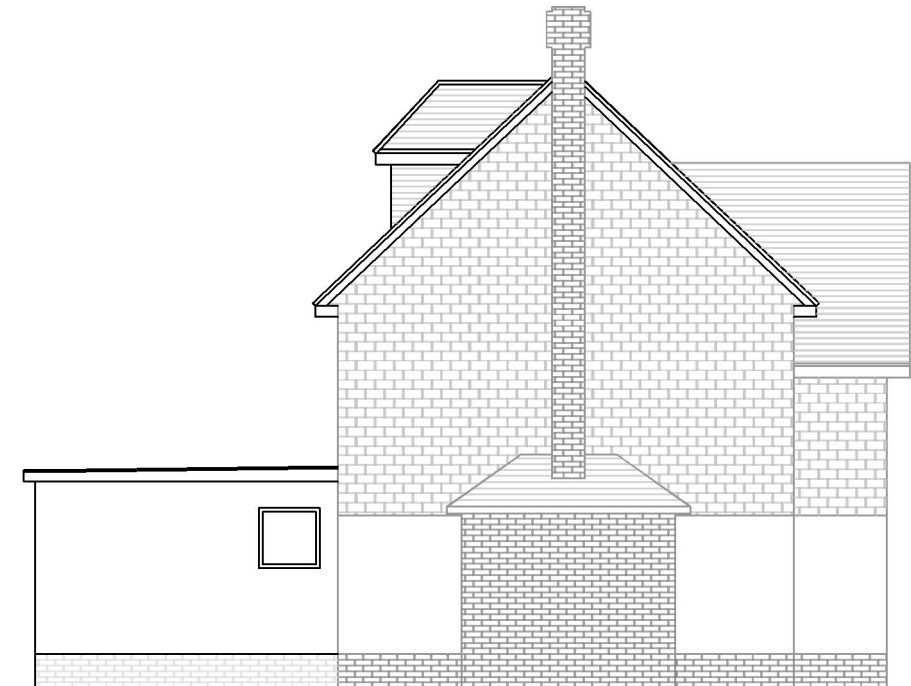

Proposed Side Elevation (SW)
Scale 1:100

Notes:

 

This drawing is for submission to the Local Planning Authority.

51 Lewes Road,
Haywards Heath,
RH17 7SY

Proposed Elevations
- Main House

Project number	260403B
Date	20/07/26
Drawn by	DN
Checked by	JN
260403B/P/4/REVF	
Scale	1:100@ A3

The Farmhouse, Brook
Way, Hastings,
TN35 4NN

Cripps Cottage,
Lewes Road, Hassocks
BN6 8RH



This drawing remains the property of Clarion Chartered Surveyors.
Copying and un-authorised distribution is strictly forbidden without
prior written consent.