





Scale 1:1250
0 10 20 40 60 80 100m
SITE LOCATION - 1:1250

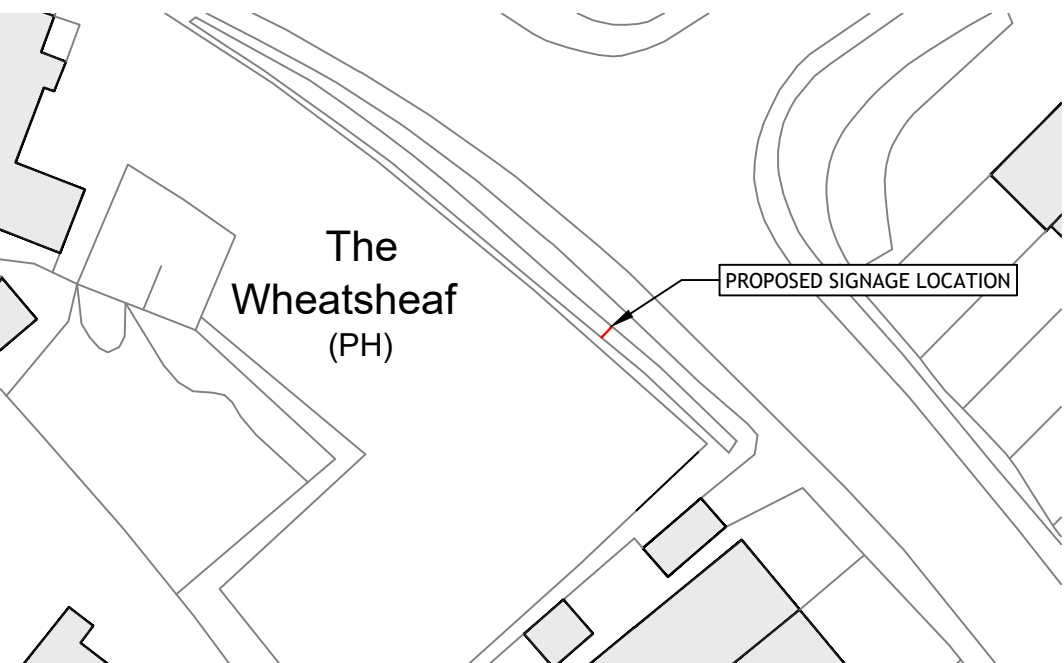


Scale 1:500
0 10 20 30 40 50m
BLOCK PLAN - 1:500

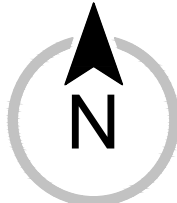

FRONT ELEVATION



REAR ELEVATION

 

PLAN
Scale 1:10
0 100 200 300 400 500 1000mm
PLANS & ELEVATIONS - 1:10

This drawing is to be read in conjunction with any written specification, schedules of work and structural engineer's details as appropriate. This drawing is the copyright of MJB Architecture Ltd and any reproduction of it is not permitted without obtaining prior consent.

Oakhurst Studio
Horam
Heathfield 01825 767854
East Sussex www.mjbarch.co.uk
TN21 0LJ admin@mjbarch.co.uk

Revisions	Date	By	:	NGM
		Scale	:	1:1250, 1:500 & 1:10
		Date	:	July 2026

Drawing : Site & Block Plan
Plans & Elevtions
Dwg No. : 2724/SA/1
Rev :

Project : Proposed Advertising Signage at;
THE WHEATSHEAF INN,
Broad Street, Cuckfield, RH17 5DW
Client : SILVER HOMES (Cuckfield) LTD

