


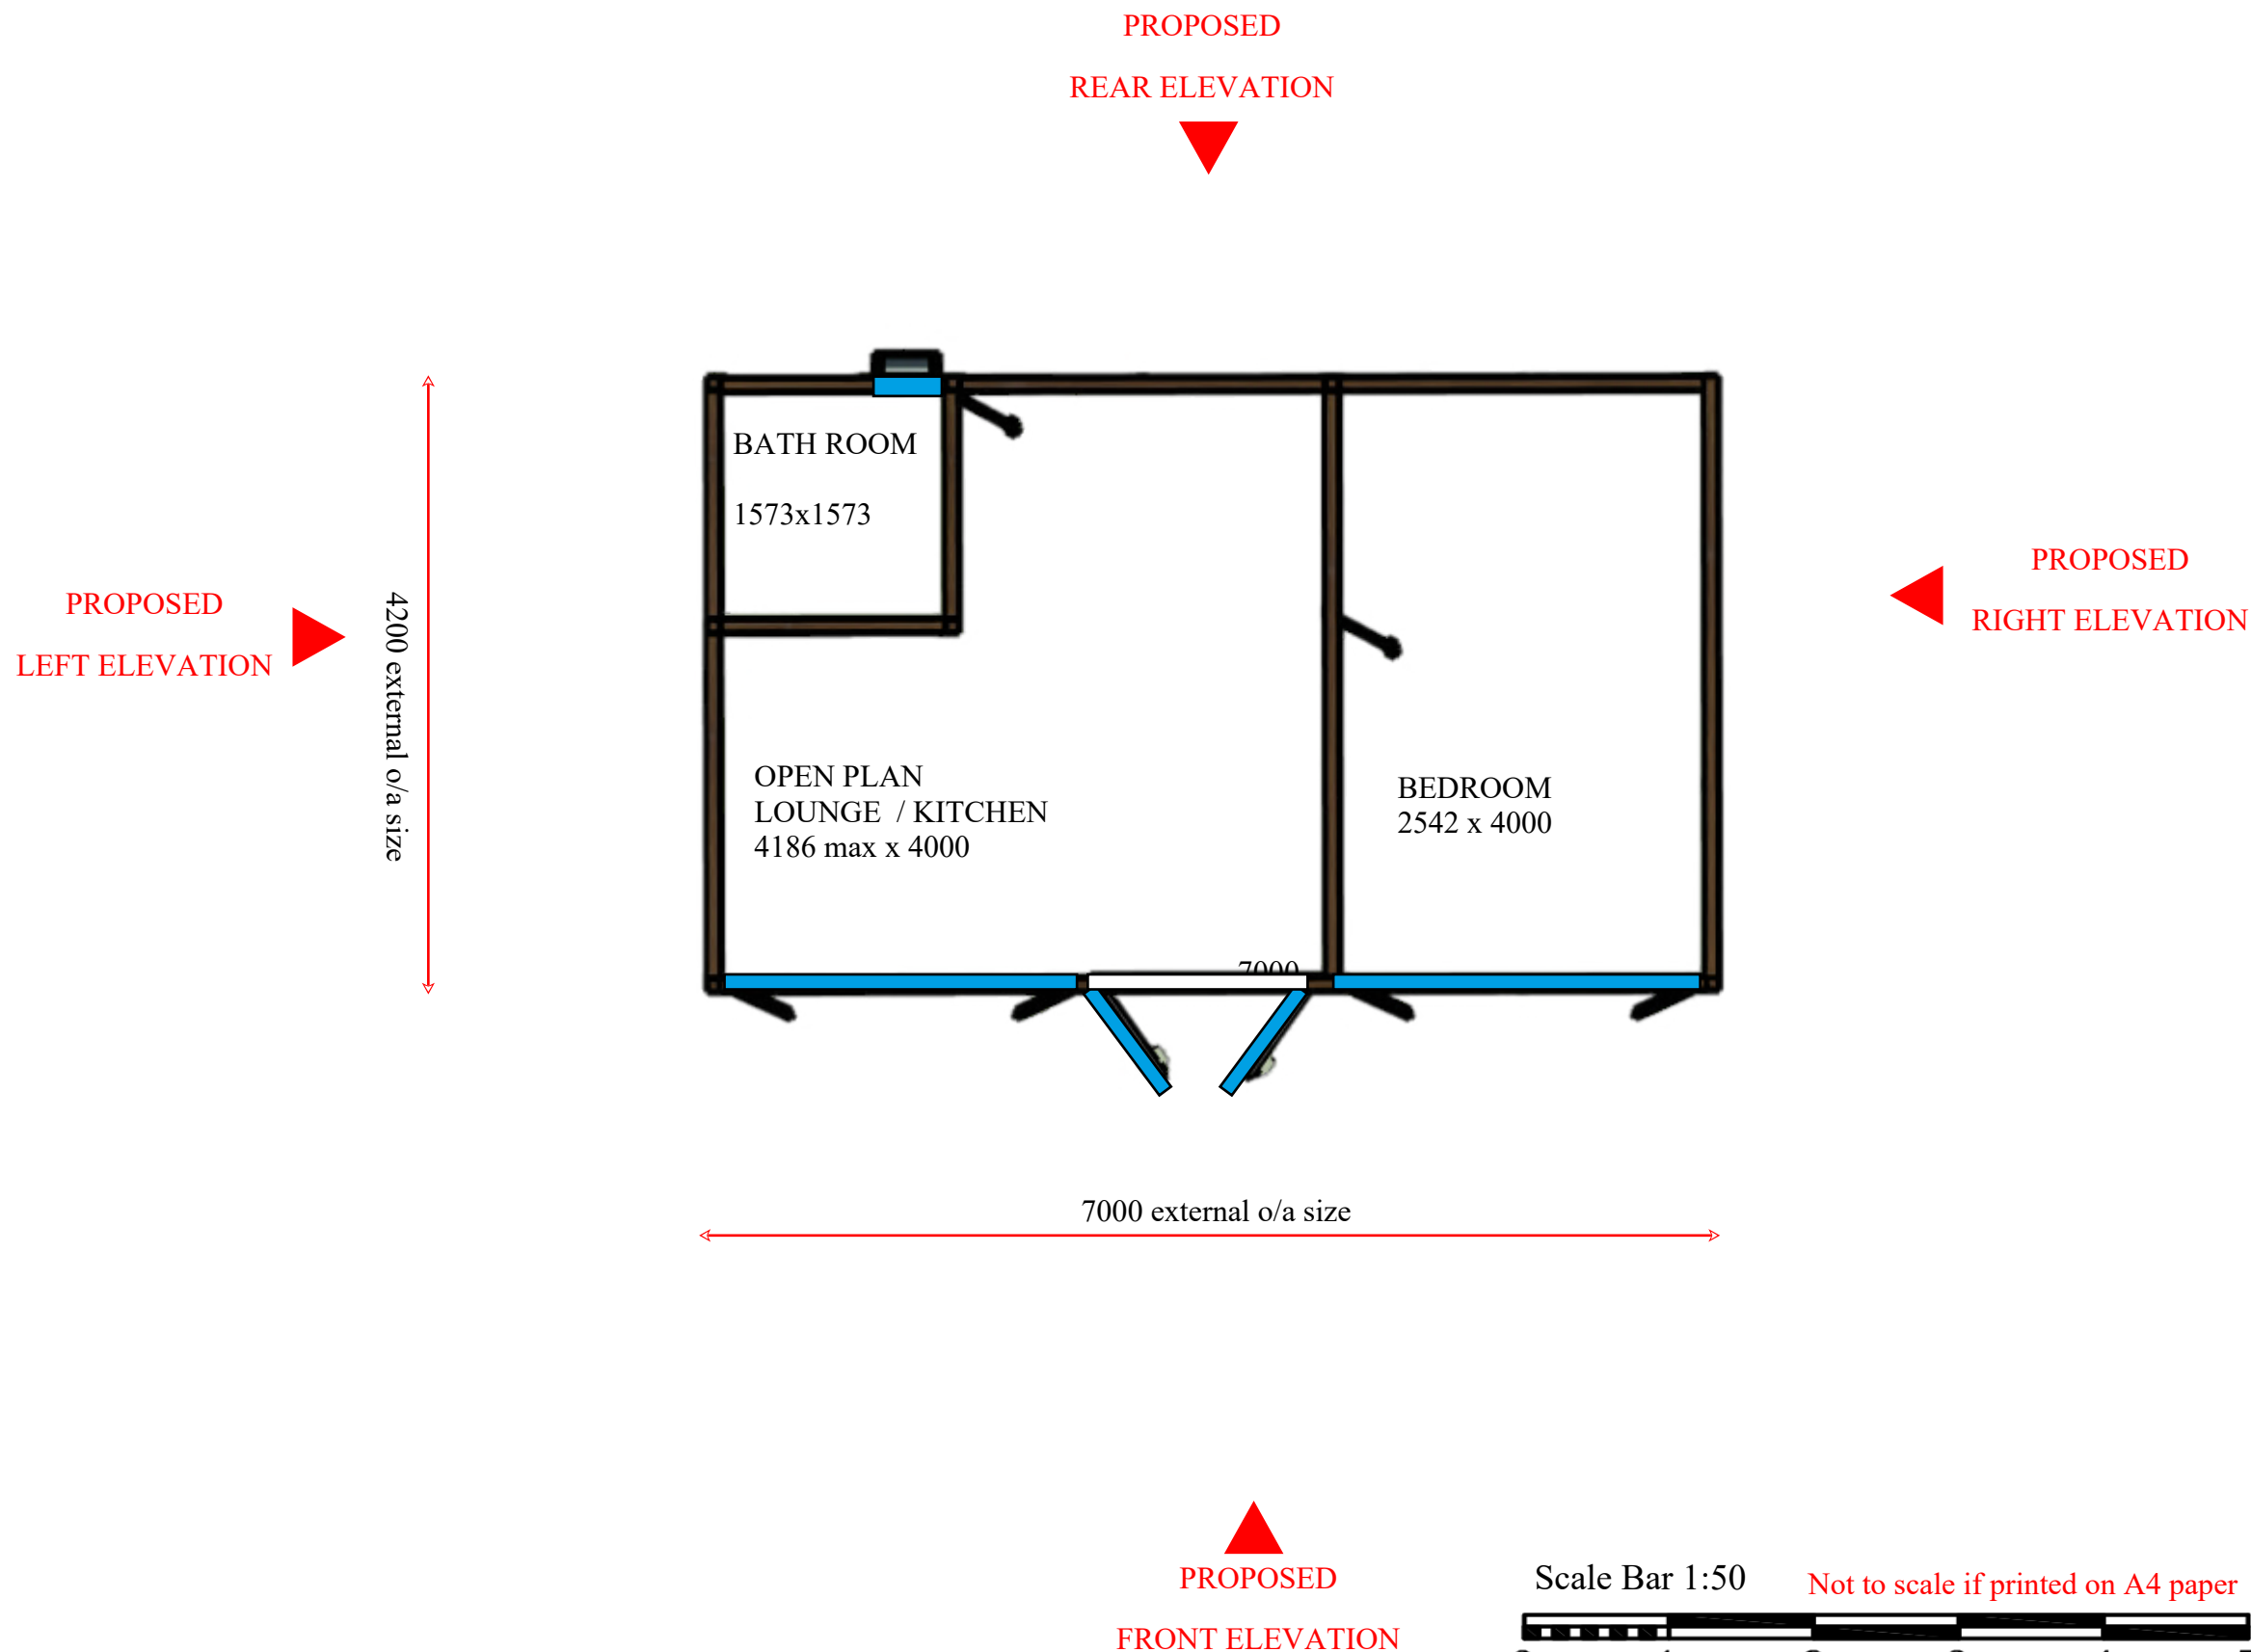

MOBILE HOME SPECIFICATIONS

Roof

Black EPDM on piece rubber roof
Black Roof Trims / Black Fascia
100mm insulation between roof joists

Walls

70mm thick insulated COMPOSITE WOOD
External Finish : Walnut woodgrain
Internal finish : White woodgrain

Corner Posts and Joiners

Walnut outside / White inside

Windows and Doors

PVC u in Black woodgrain in & out
Double Glazed : 4mm Toughened Low E
glass/argon fill
Black Cills

Floor

43mm insulated chipboard sub floor
Laminated finished floor TBC

Base Frame

150x45mm C24 timber frame supported on concrete posts.
Room raised off ground level by 200mm, with Black skirting scribed all round the base.

Electrics - see quote for full details

18th edition fuse board
LED downlighters
White flush double sockets
White light switches
All electrics carried out by approved contractors, and tested with EIC .

Client	Susan Mshana
Job Number	Tbc:planning approval stage
Site address	18 Reeves Mead, Burgess Hill, West Sussex. RH15 0YR
title	Proposed Mobile Home Annexe FLOOR PLAN
Approved by :	Susan Mshana
Date :	12/6/25



Scale	1to50	Dwg. Size	A3
Dwg. No.	7042/ 03/A	Date	5/6/25
Dwg by	D Price		