


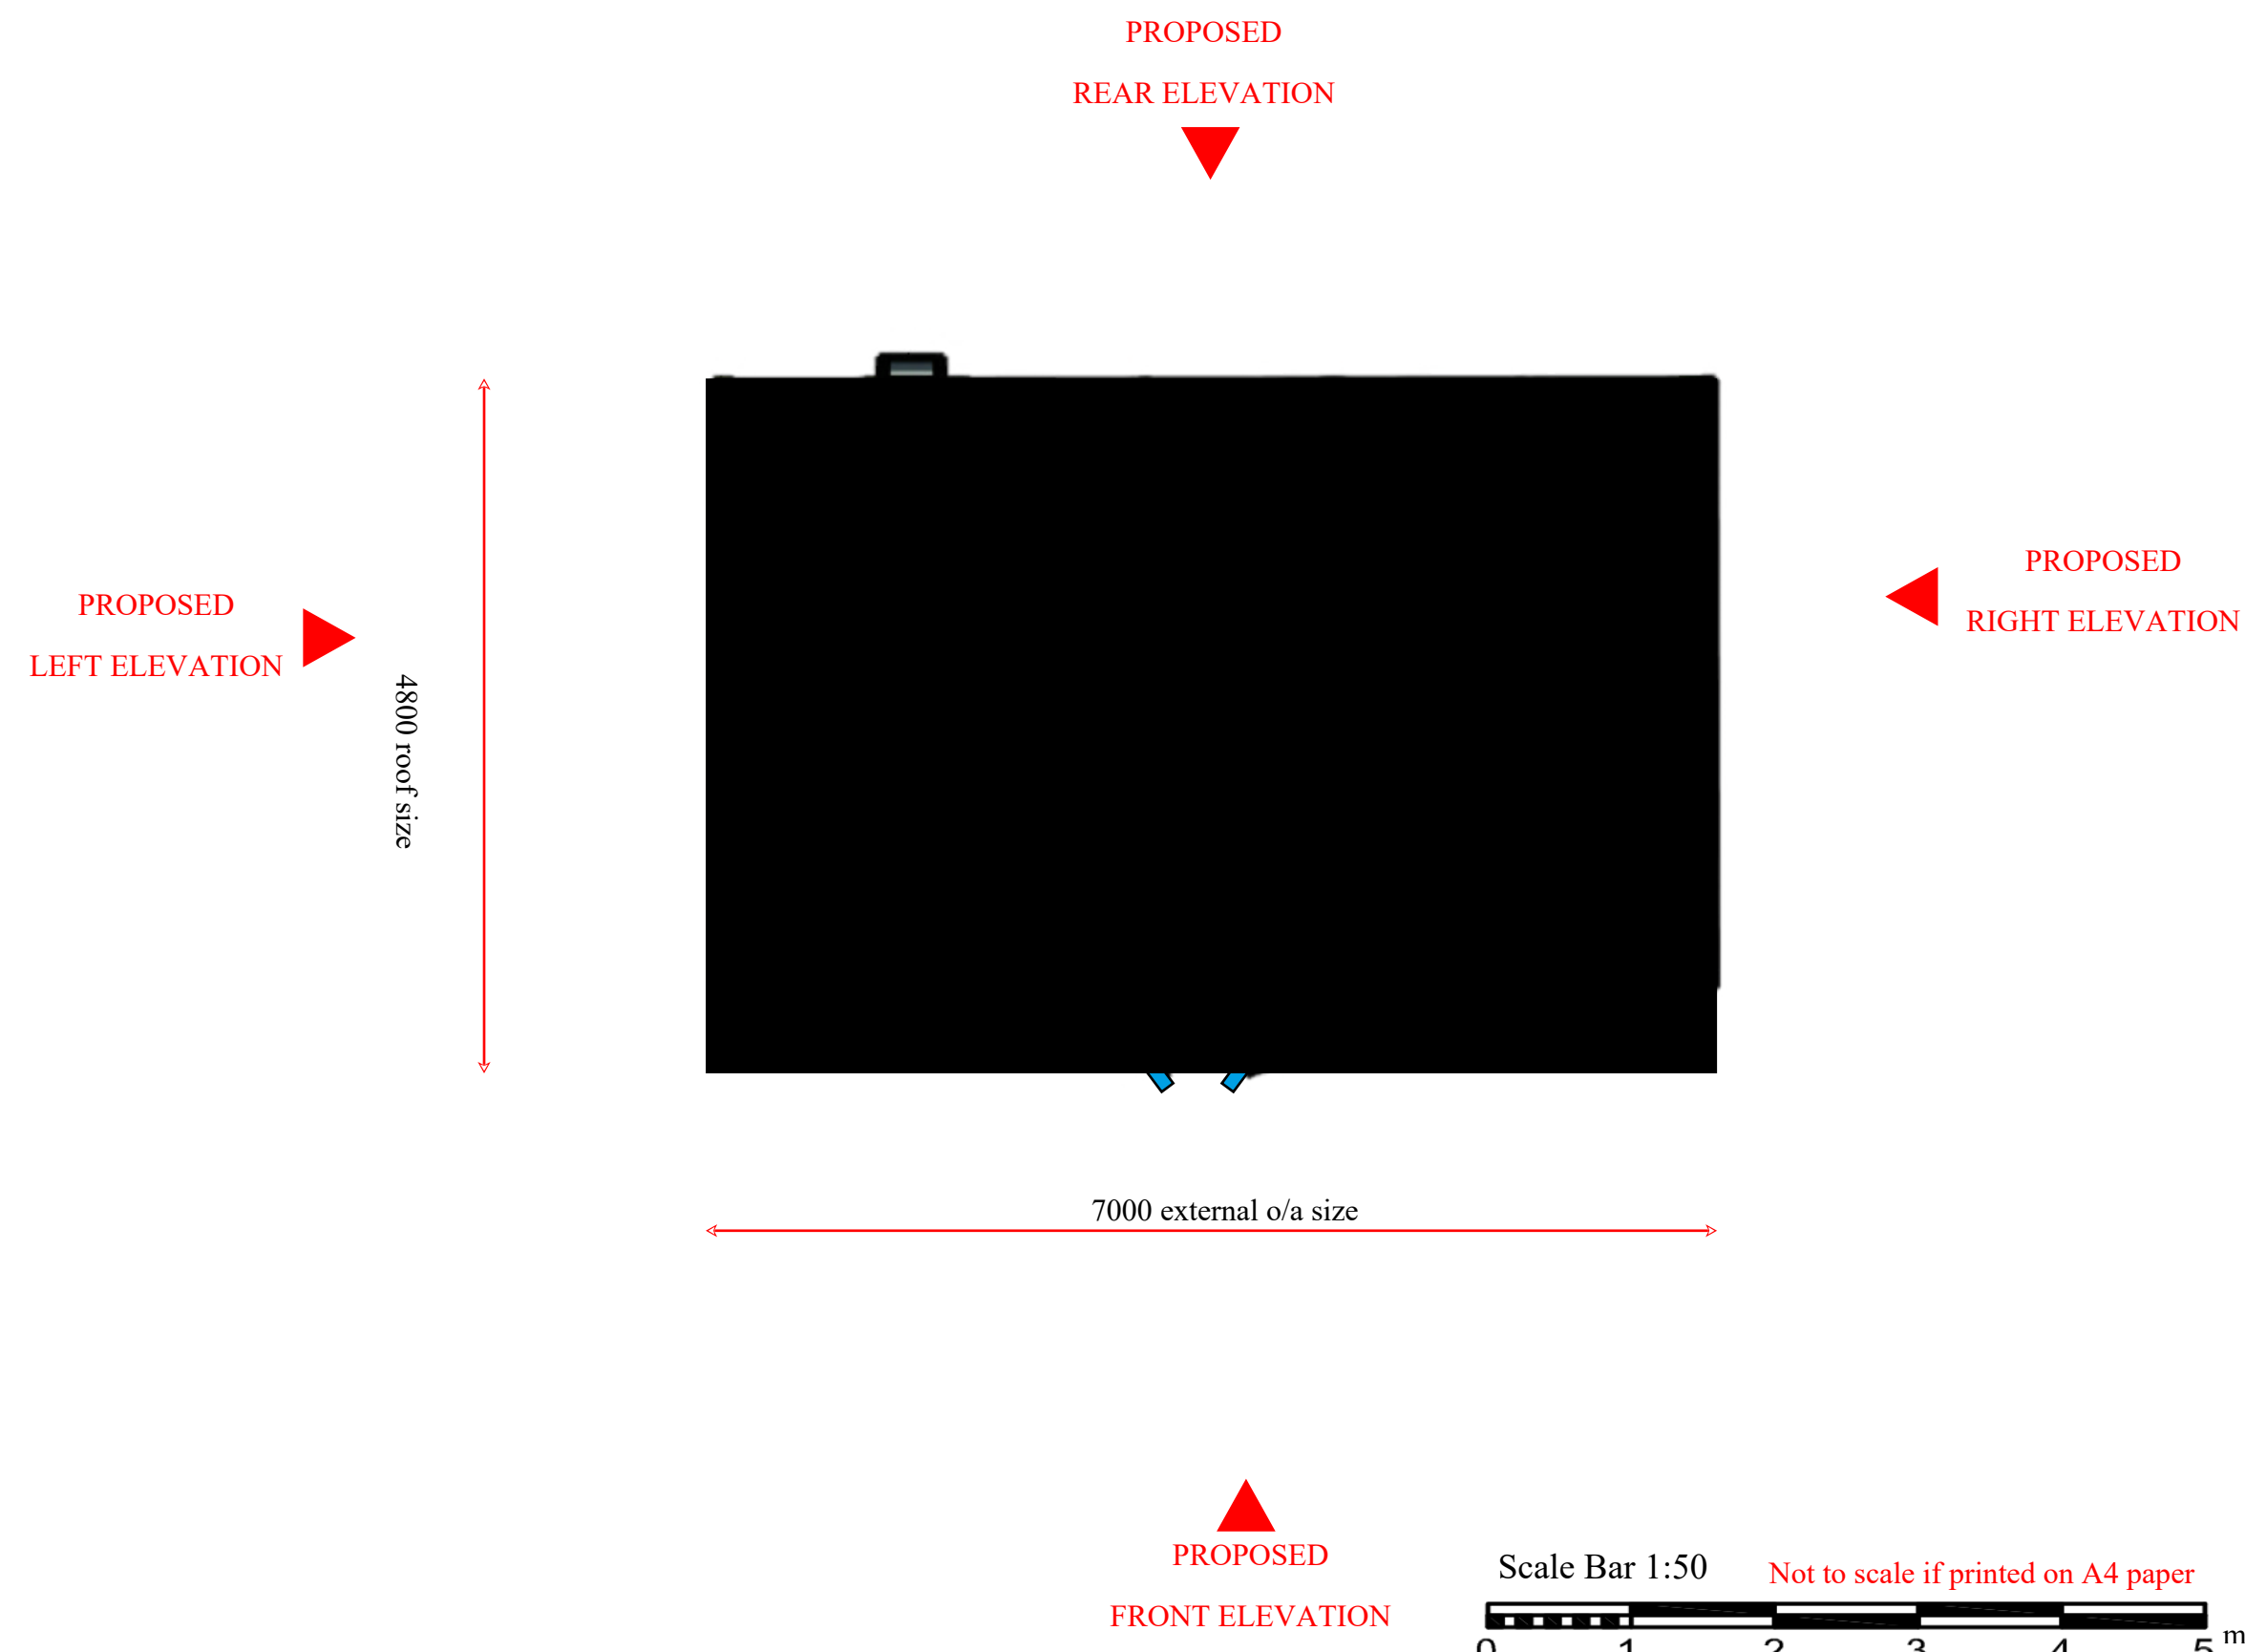

MOBILE HOME SPECIFICATIONS	
Roof	
Black EPDM on piece rubber roof Black Roof Trims / Black Fascia 100mm insulation between roof joists	
Walls	
70mm thick insulated COMPOSITE WOOD External Finish : Walnut woodgrain Internal finish : White woodgrain	
Corner Posts and Joiners	
Walnut outside / White inside	
Windows and Doors	
PVC u in Black woodgrain in & out Double Glazed : 4mm Toughened Low E glass/argon fill Black Cills	
Floor	
43mm insulated chipboard sub floor Laminated finished floor TBC	
Base Frame	
150x45mm C24 timber frame supported on concrete posts. Room raised off ground level by 200mm, with Black skirting scribed all round the base.	
Electrics - see quote for full details	
18 th edition fuse board LED downlighters White flush double sockets White light switches All electrics carried out by approved contractors, and tested with EIC .	

Client	Susan Mshana
Job Number	Tbc:planning approval stage
Site address	18 Reeves Mead, Burgess Hill, West Sussex. RH15 0YR
title	Proposed Mobile Home Annexe ROOF PLAN
Approved by :	Susan Mshana
Date :	12/6/25



Scale	1to50	Dwg. Size	A3
Dwg. No.	7042/ 04/A	Date	5/6/25
Dwg by	D Price		