


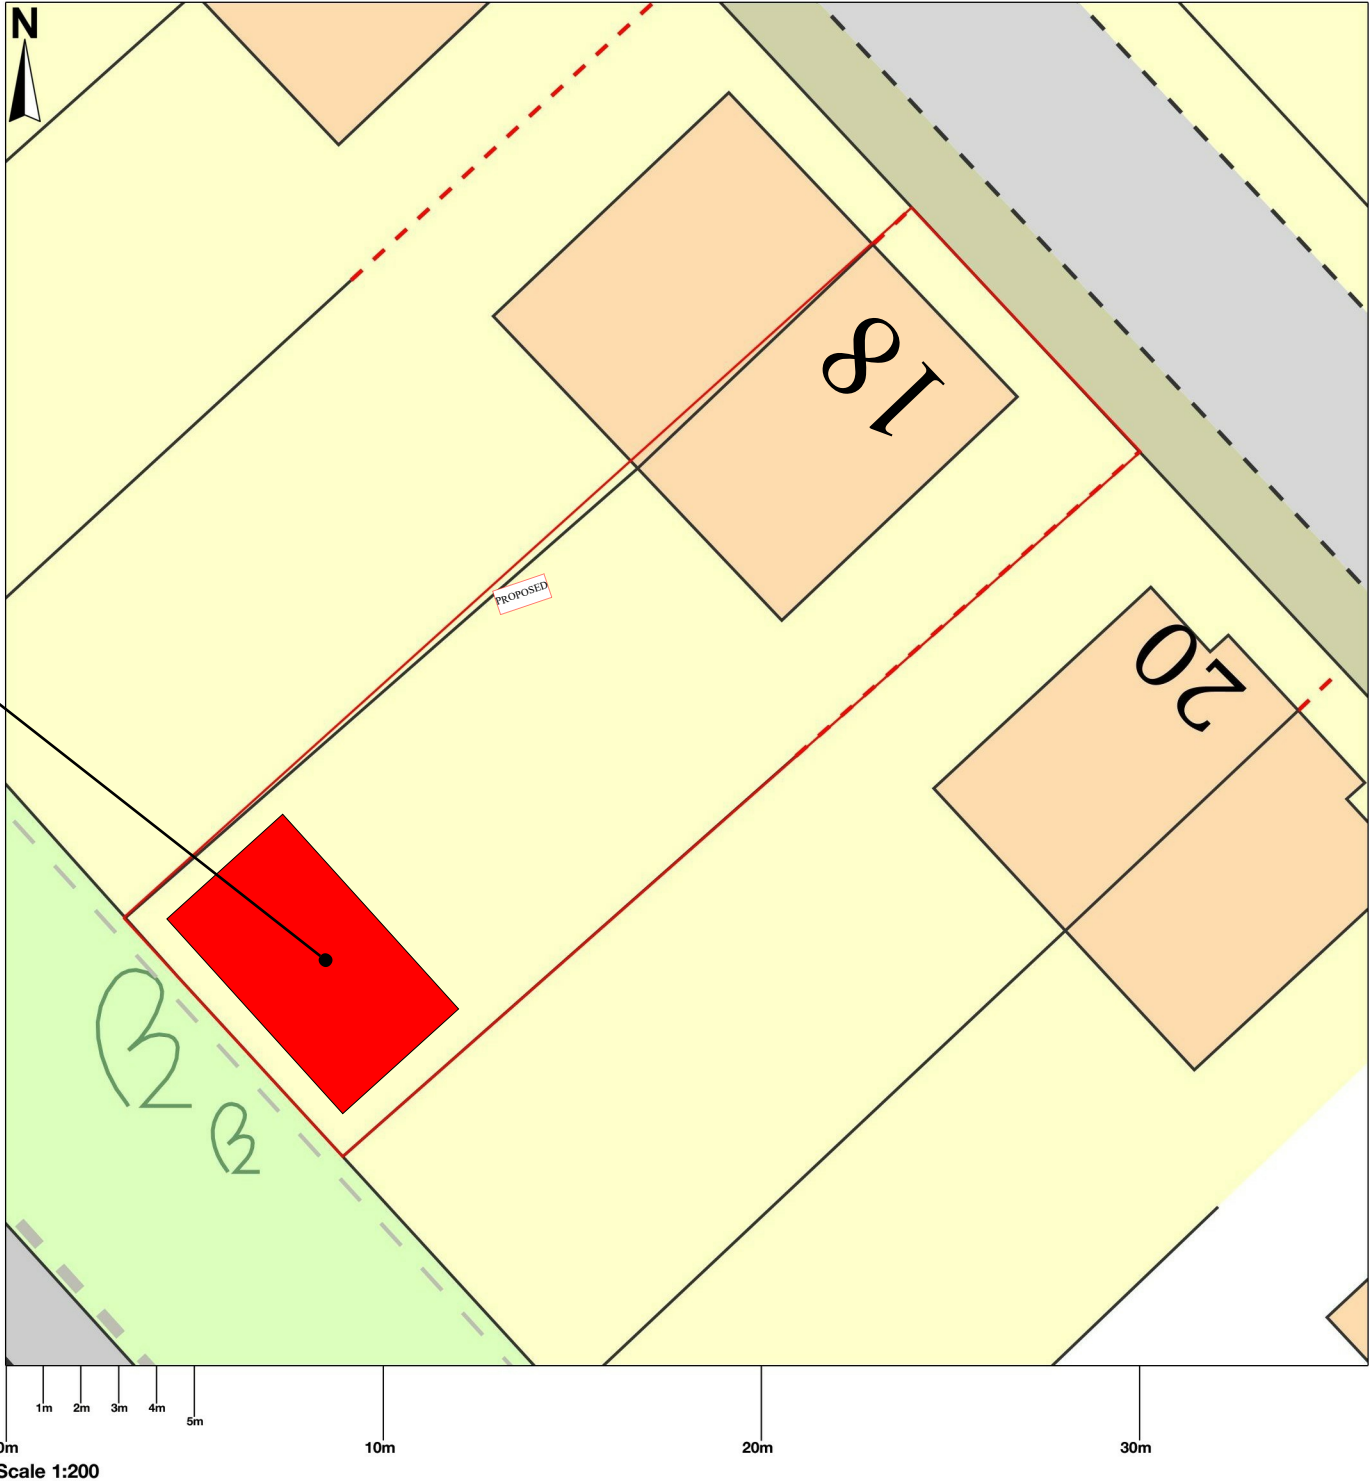

18 Reeves Mead, Burgess Hill, RH15 0YR

Location of proposed
annexe show in red



MOBILE HOME SPECIFICATIONS

- Roof**
- Black EPDM on piece rubber roof
 - Black Roof Trims / Black Fascia
 - 100mm insulation between roof joists
- Walls**
- 70mm thick insulated COMPOSITE WOOD
 - External Finish : Walnut woodgrain
 - Internal finish : White woodgrain
- Corner Posts and Joiners**
- Walnut outside / White inside
- Windows and Doors**
- PVC u in Black woodgrain in & out
 - Double Glazed : 4mm Toughened Low E glass/argon fill
 - Black Cills

- Floor**
- 43mm insulated chipboard sub floor
 - Laminated finished floor TBC
- Base Frame**
- 150x45mm C24 timber frame supported on concrete posts.
 - Room raised off ground level by 200mm, with Black skirting scribed all round the base.

- Electrics - see quote for full details**
- 18th edition fuse board
 - LED downlighters
 - White flush double sockets
 - White light switches
 - All electrics carried out by approved contractors, and tested with EIC .

Client	Susan Mshana
Job Number	Tbc:planning approval stage
Site address	18 Reeves Mead, Burgess Hill, West Sussex. RH15 0YR
title	Proposed Mobile Home Annexe Site Plan
Approved by :	Susan Mshana
Date :	12/6/25



Scale	1: 200	Dwg. Size	A3
Dwg. No.	7042/ 6	Date	5/6/25
Dwg by	D Price		