


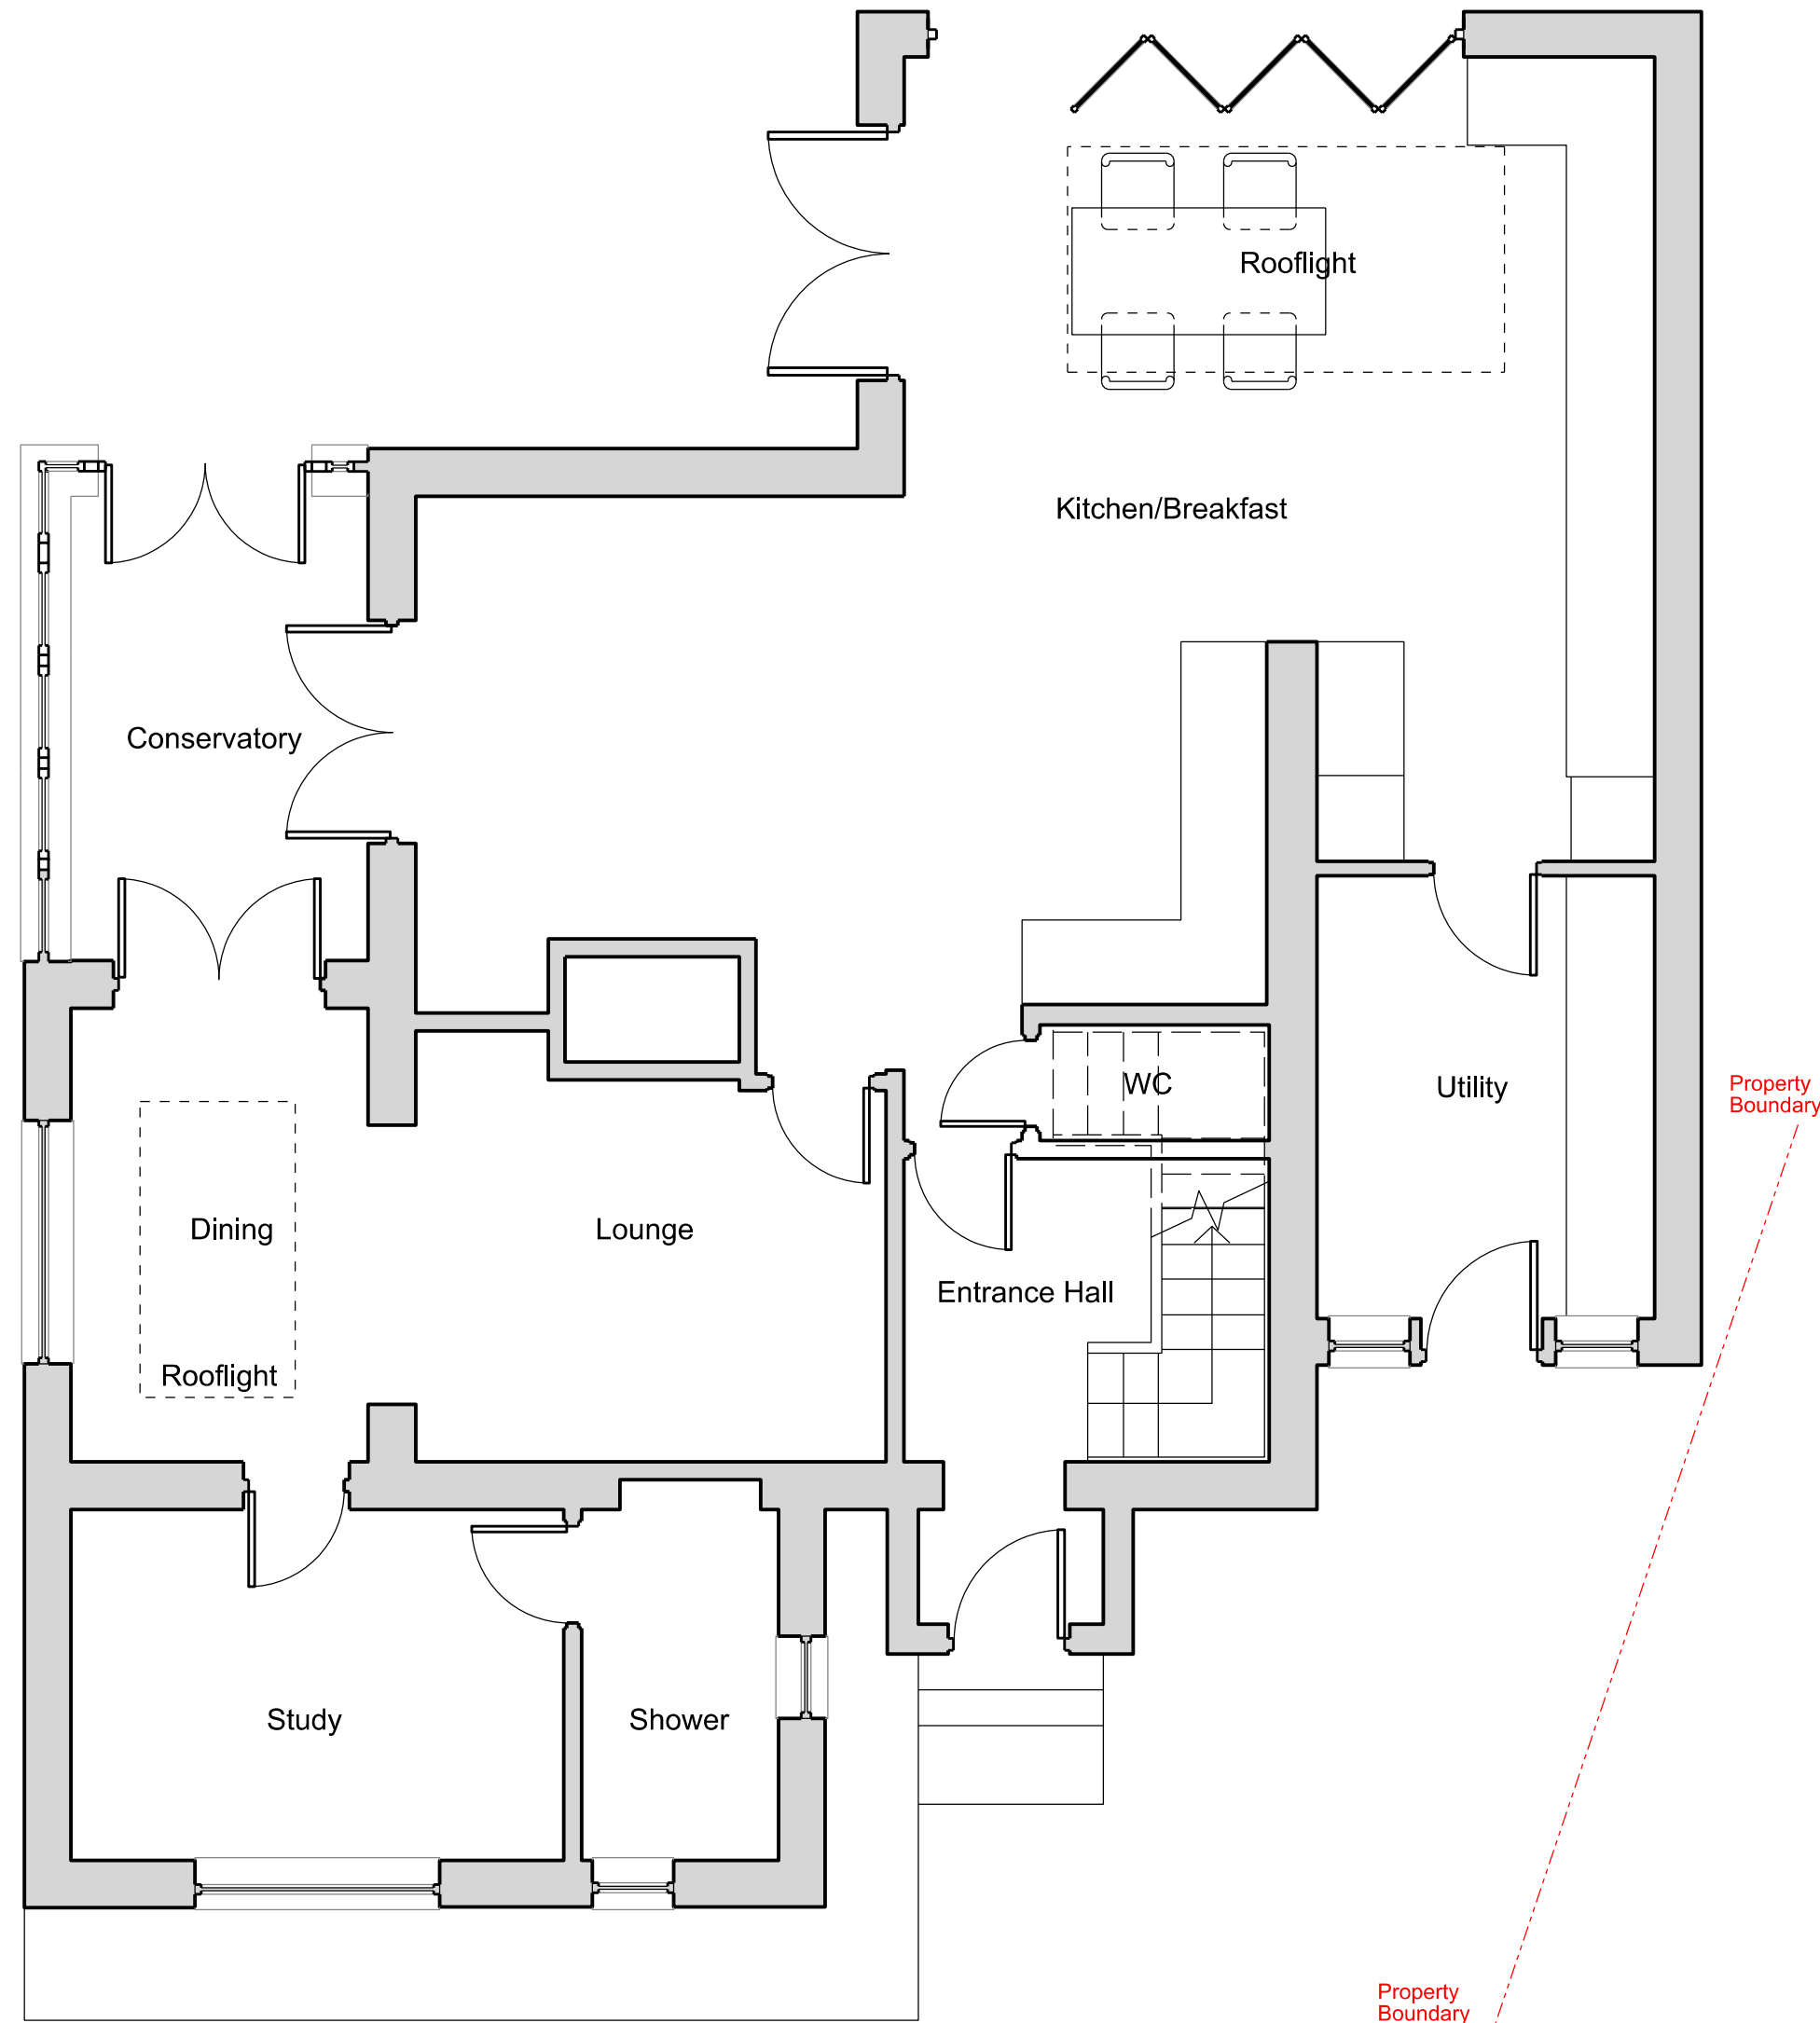
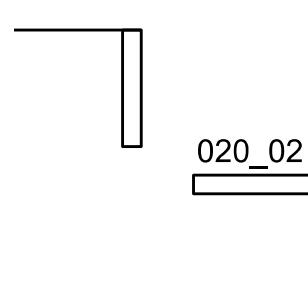
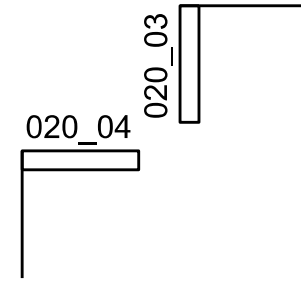
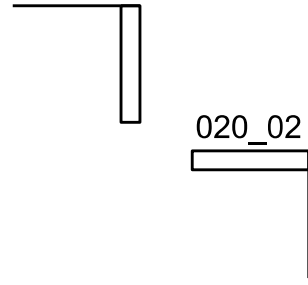
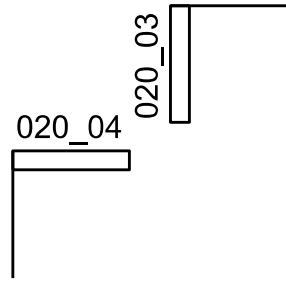
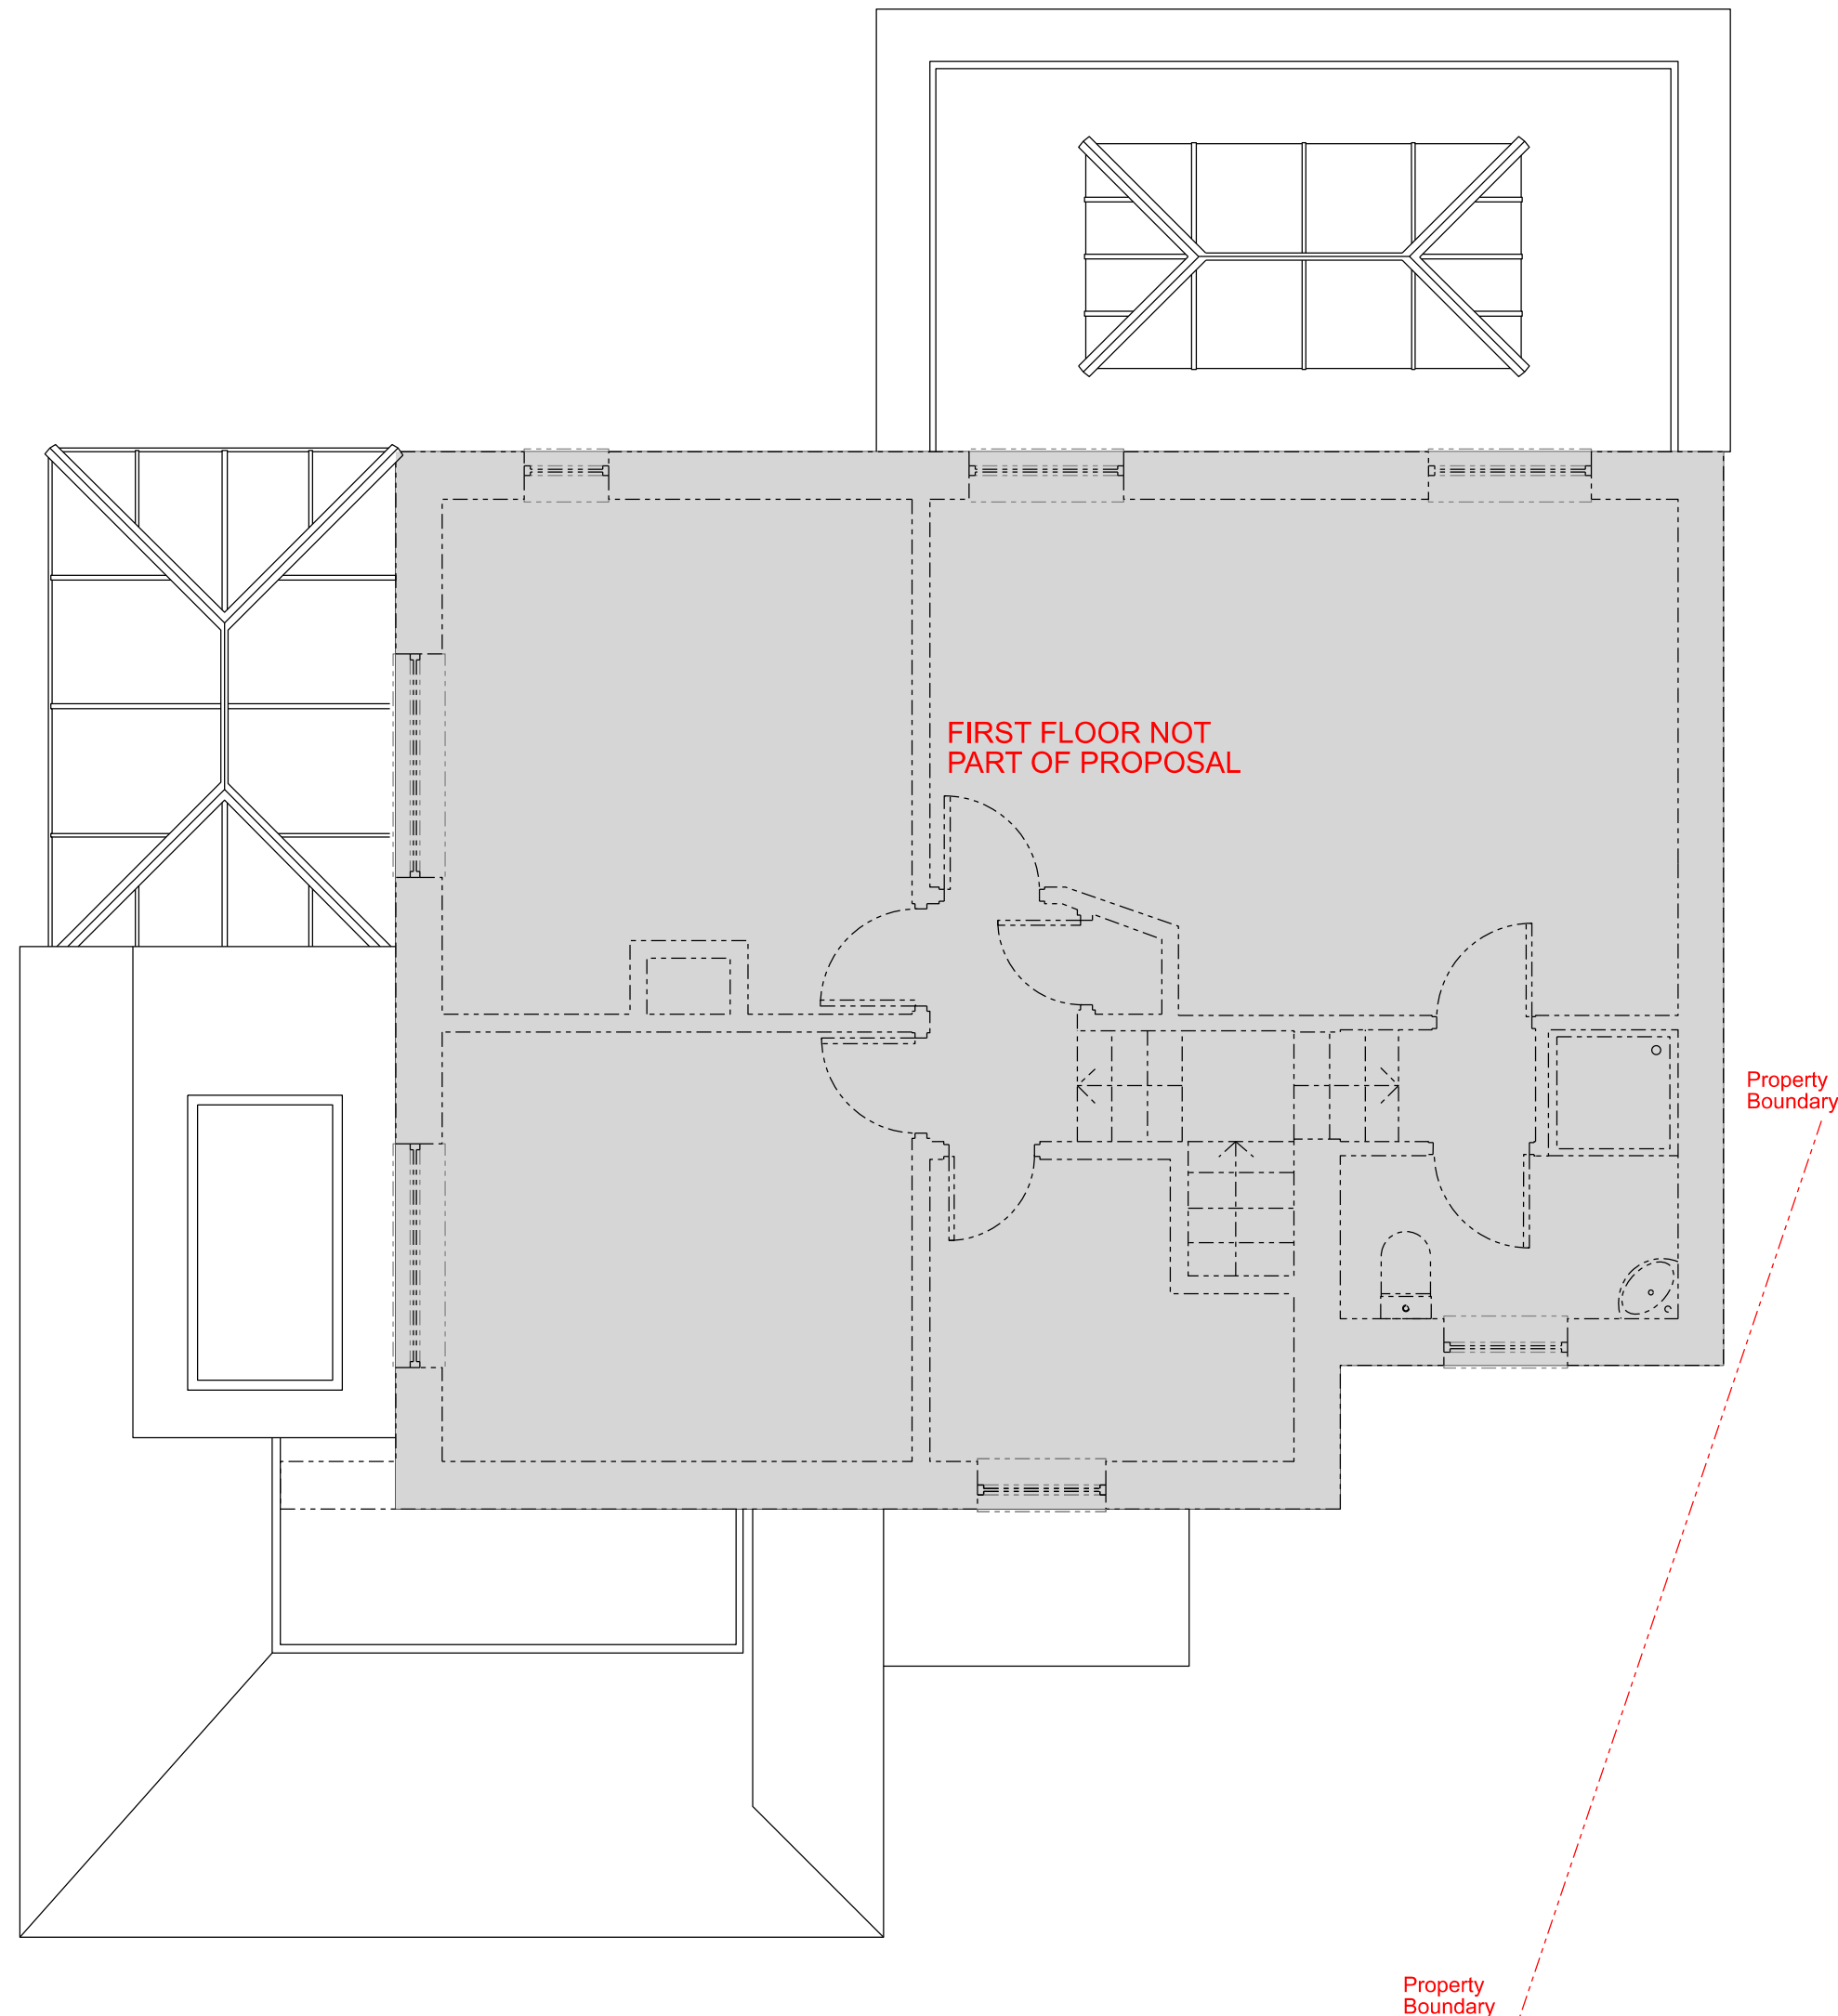
 


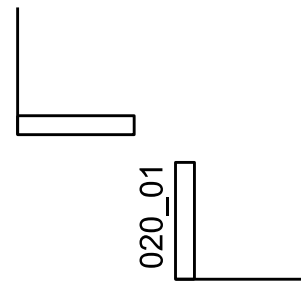


01 GROUND FLOOR PLAN

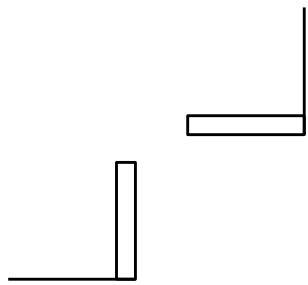


02 FIRST FLOOR PLAN

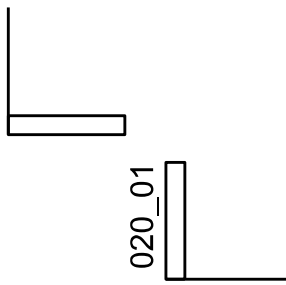

ALL DIMENSIONS TO BE CHECKED ON SITE. DO NOT SCALE FROM DRAWINGS.

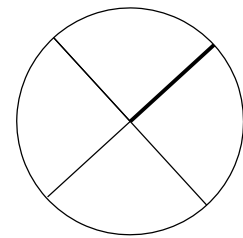

Existing Fabric

 

revision	date	status
-	20.12.24	Issued for comment

**Andrew Paine
Architecture** T 020 7207 5898
E studio@aparchitecture.co.uk
W www.aparchitecture.co.uk

job title
INGLETON
drawing title
EXISTING PLANS
Ground and First Floor

scale		status	
1:50 at A1; 1:100 at A3		PLANNING	
project	drawing	revision	
24024	010	-	