




01 FRONT ELEVATION

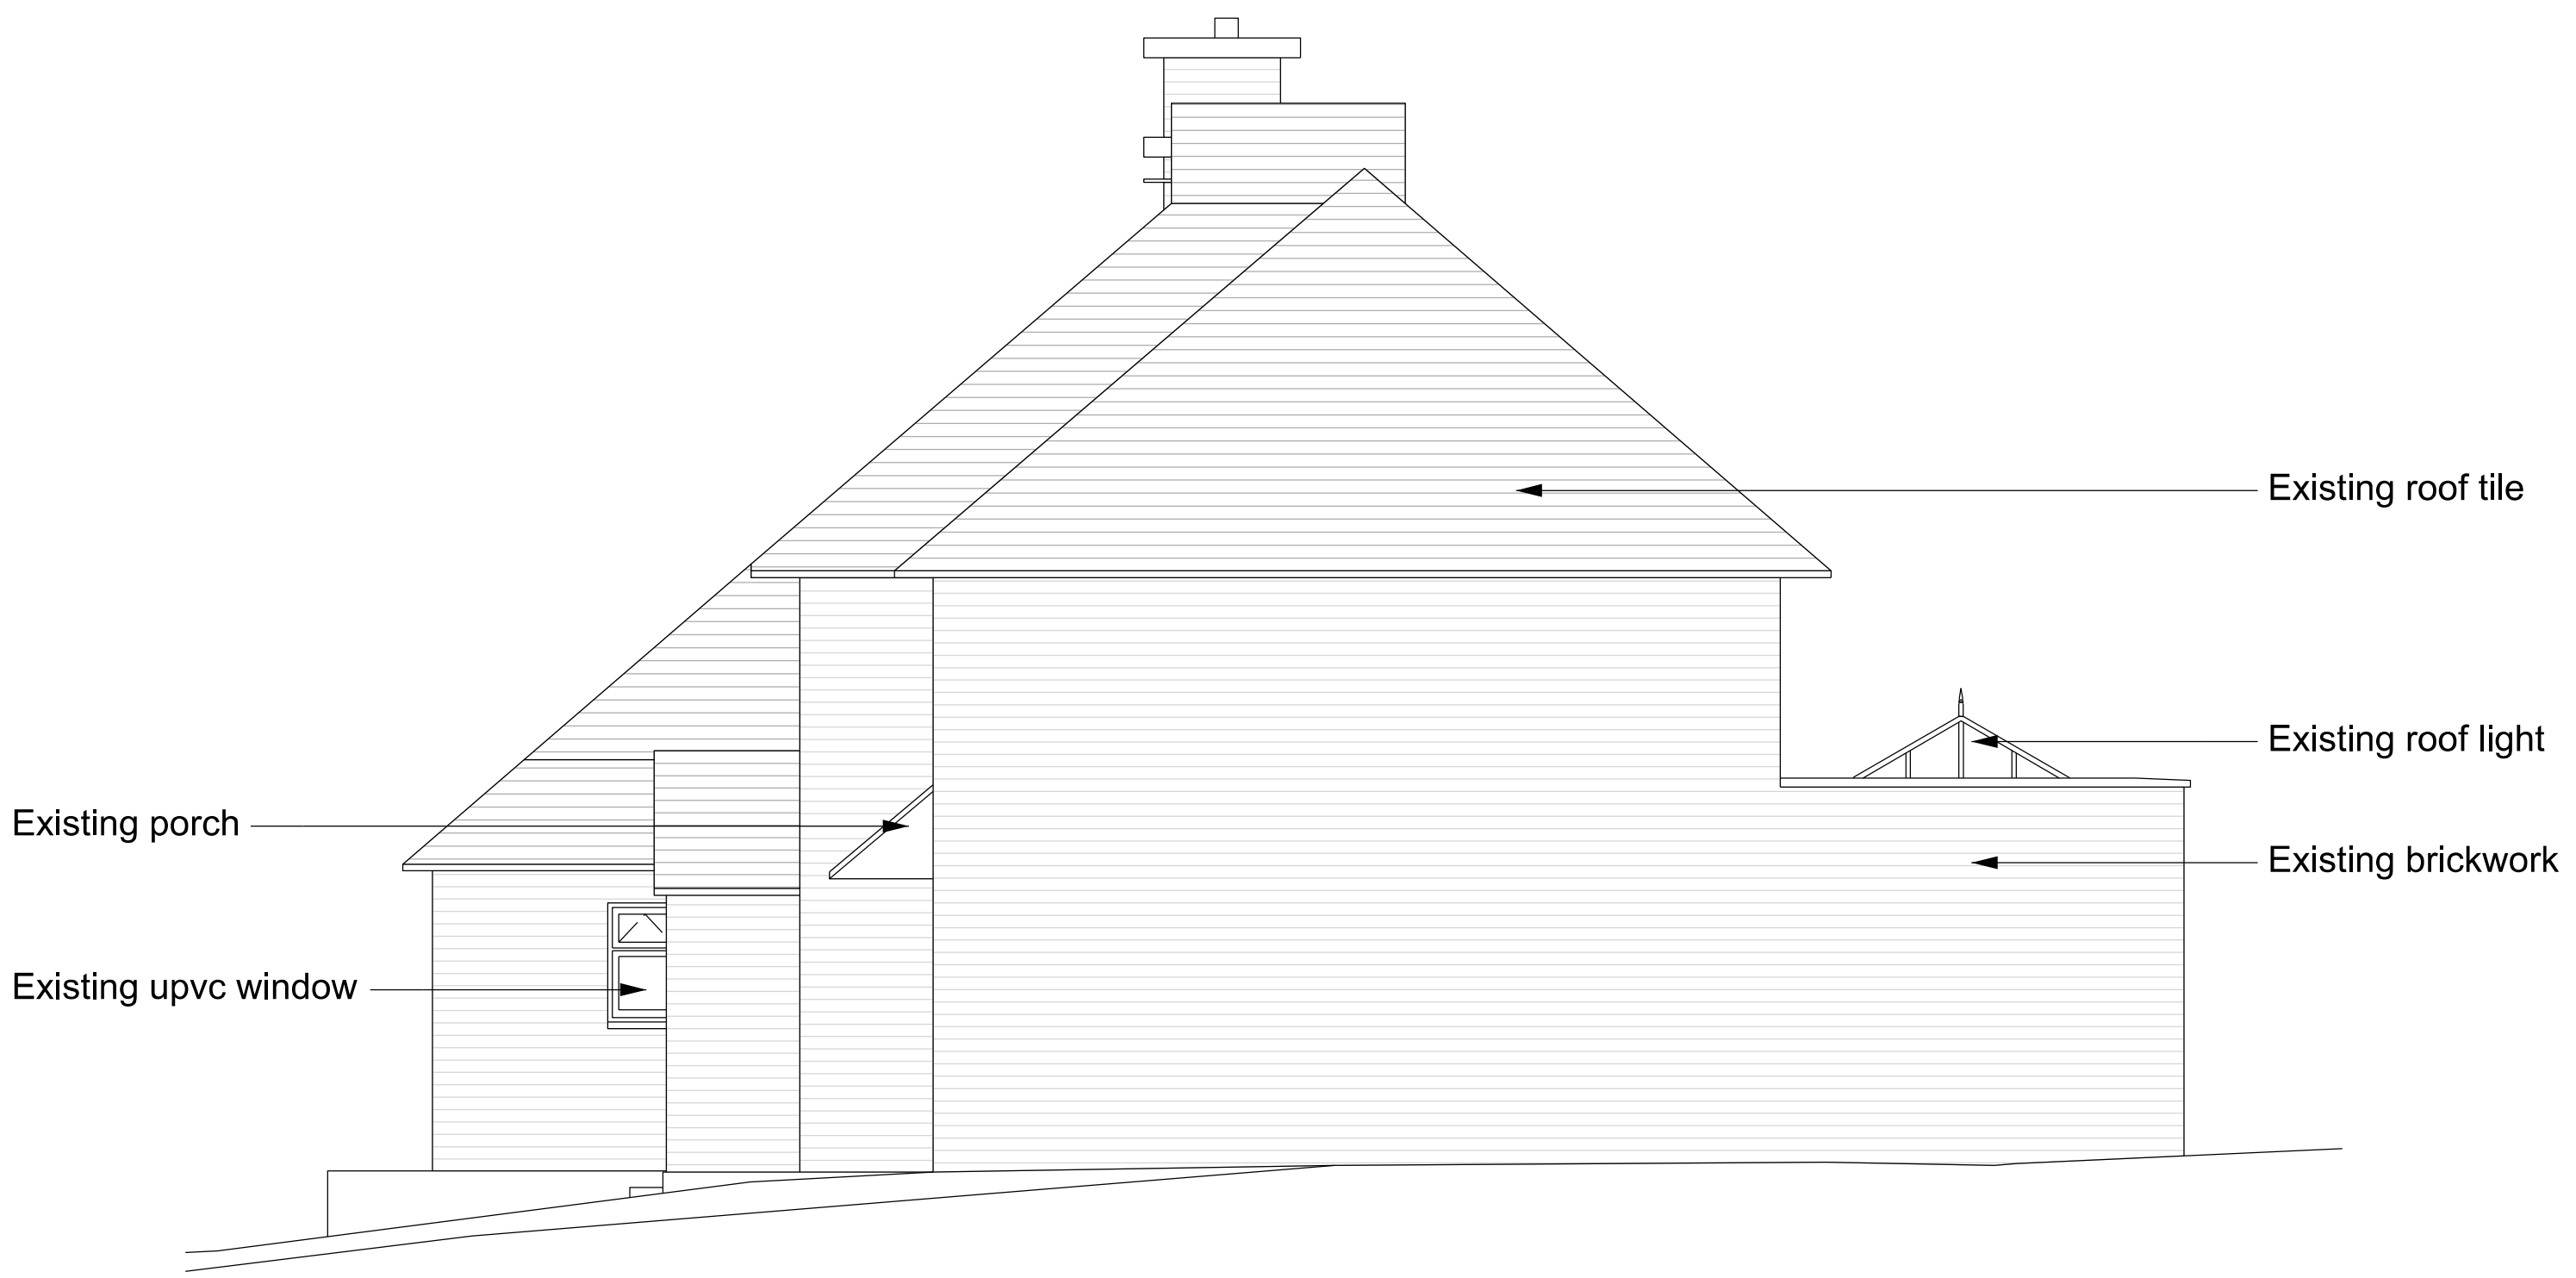

02 SIDE ELEVATION



03 REAR ELEVATION



04 SIDE ELEVATION

ALL DIMENSIONS TO BE CHECKED ON SITE. DO NOT SCALE FROM DRAWINGS.

Existing Fabric

0 2 4m

revision	date	
-	20.12.24	Issued for comment

Andrew Paine
Architecture

T 020 7207 5898
E studio@aparchitecture.co.uk
W www.aparchitecture.co.uk

job title
INGLETON
drawing title
EXISTING ELEVATIONS

scale		status	
1:50 at A1; 1:100 at A3		PLANNING	
project	drawing		revision
24024	020		-