


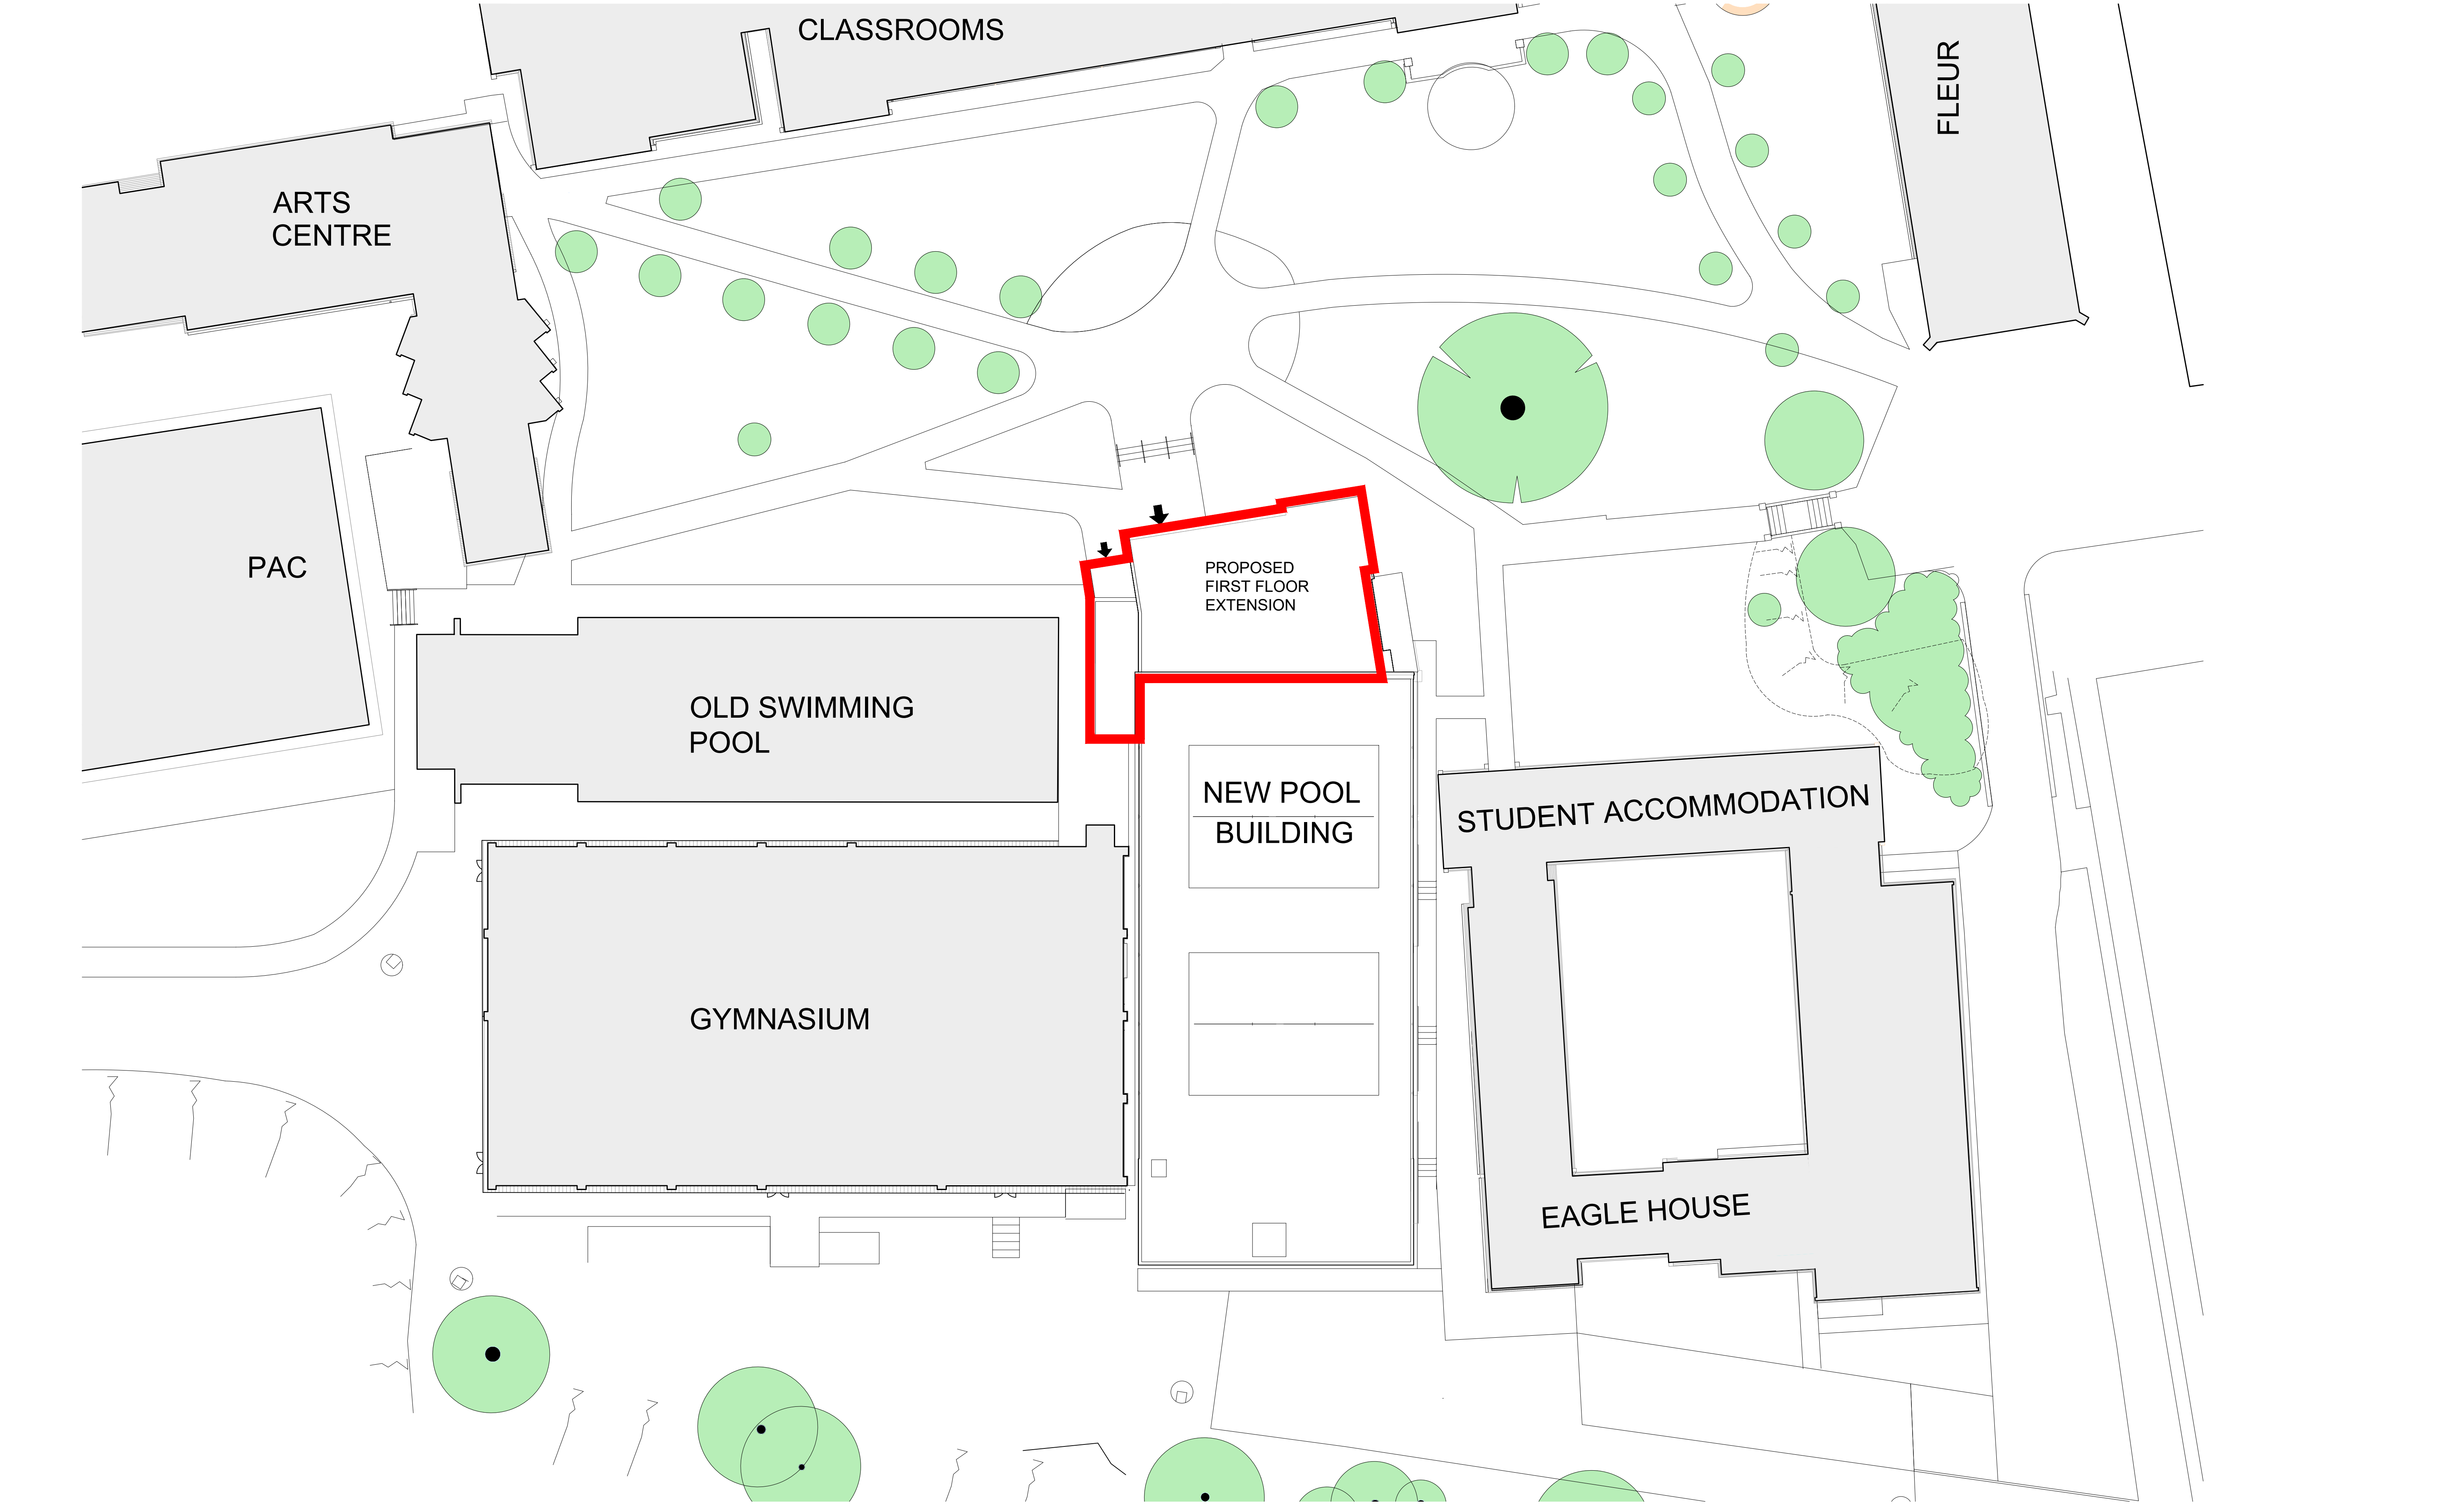

Site Plan at 1:200

Note:
Do not scale this drawing.
All levels and dimensions are to be checked on site.
This drawing is to be read in conjunction with all relevant consultants' requirements, drawings and specifications.
Any discrepancies between consultants' drawings to be reported to the Contract Administrator before any relevant work commences.

Copyright: 2021 Miller Bourne ©

Notes

Rev	Date	Description	Drawn	Checked	Status
A		First Issue			
B	12.12.24	Updated & Issued for Planning	JC	RM	

PLANNING

Scale
1:200 @ A1

Ref Number
4587-MBA-01-G-DR-A-1013

Rev

4587 - Hurstpierpoint College
Swimming Pool First Floor Extension

Site Block Plan

MILLERBOURNE
ARCHITECTS

332 Kingsway
Hove East Sussex
BN3 4QW
T: 01273 411399
design@miller-bourne.co.uk