


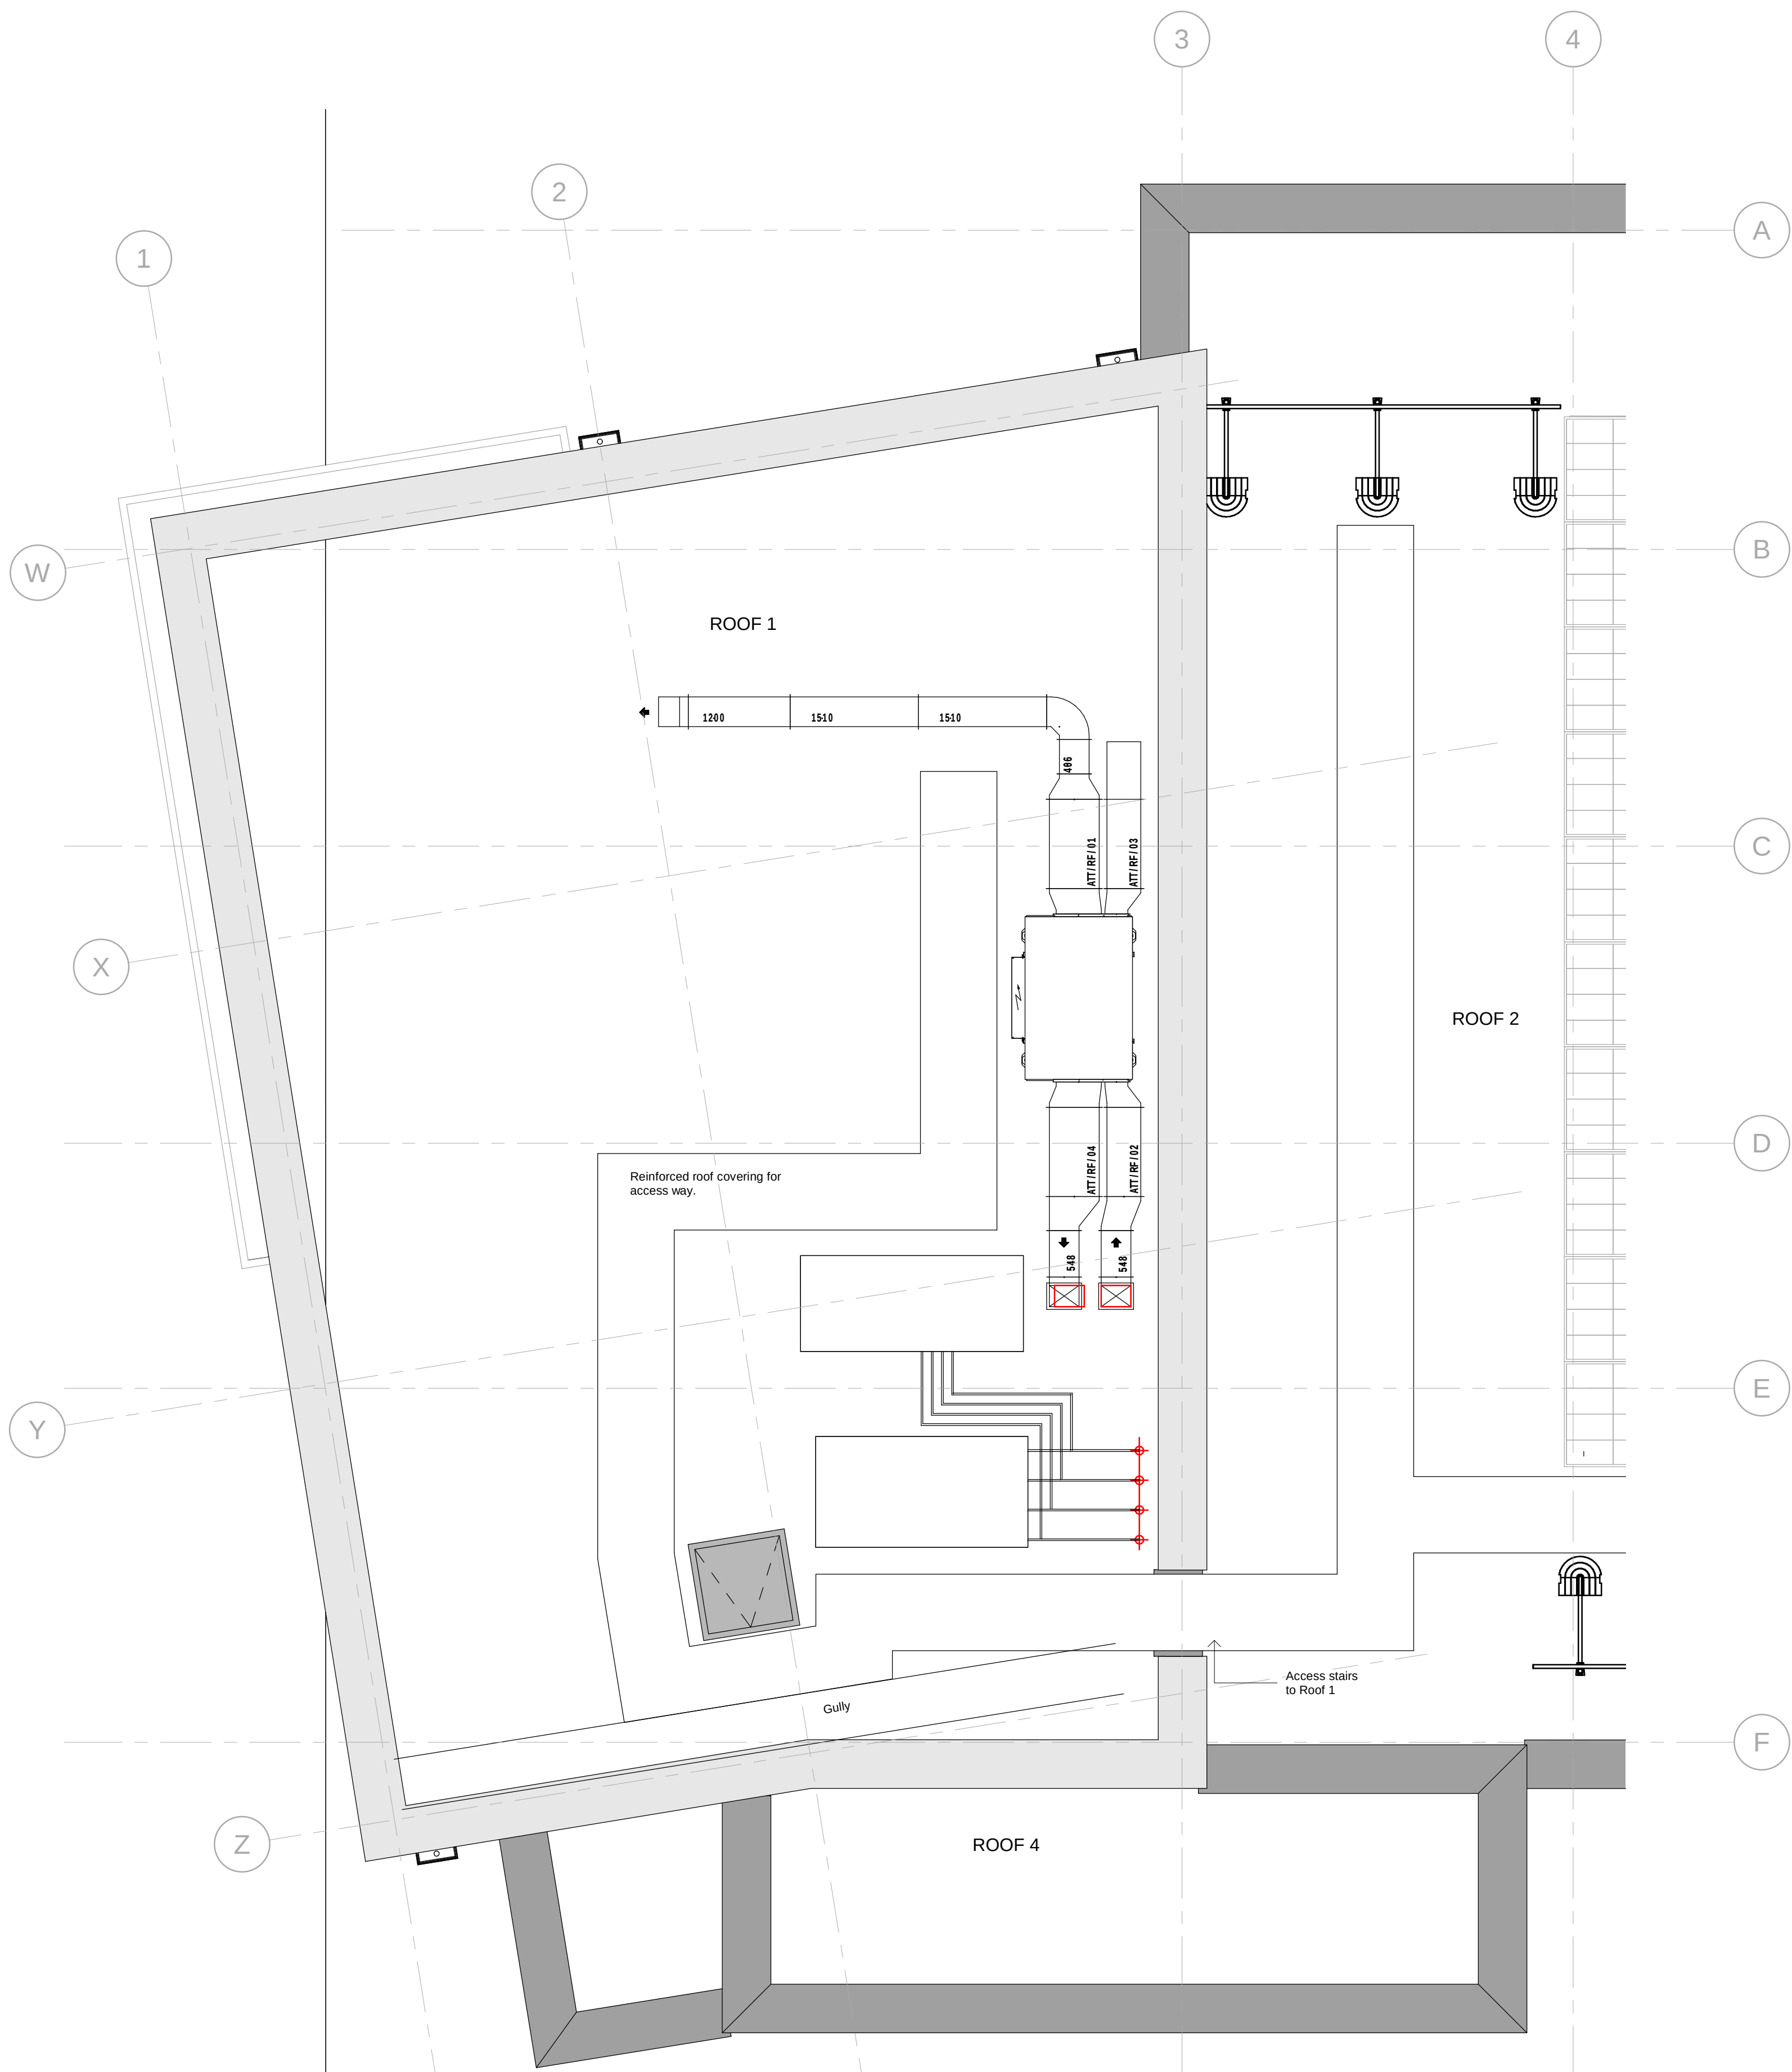


Roof Detailed Classroom End Plannig
1 : 50


Note:
Do not scale this drawing.
All levels and dimensions are to be checked on site.
This drawing is to be read in conjunction with all relevant consultants' requirements, drawings and specifications.
Any discrepancies between consultants' drawings to be reported to the Contract Administrator before any relevant work commences.

Copyright: 2021 Miller Bourne ©

Notes

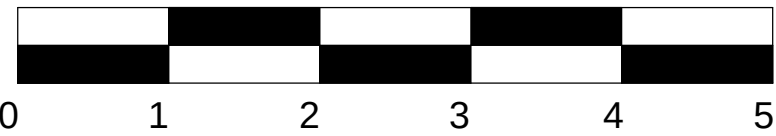

Scale 1:50

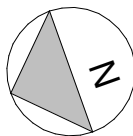

Rev	Date	Description	Drawn	Checked
A	11.12.24	First Issue	AGO	RM

Hurstpierpoint College New Swimming Pool	
Roof Plan	
Scale As indicated@ A1	Dwg Ref 4587-MBA-01-R-DR-A-1111-S2-A

MILLERBOURNE
ARCHITECTS
332 Kingsway
Hove East Sussex
BN3 4QW
t: 01273 411399
design@miller-bourne.co.uk