

New shopfront finishes
& section refer to
DWG EG/SF/07



London Road Elevation

Fret cut on spacers
Address number
new double doors
to match shopfront
finish


New oak door &
overpanel with glazed
window and vinyl
letters



St James road Elevation

Exterior lockable poster case
(A1 size)

New iron railing gate

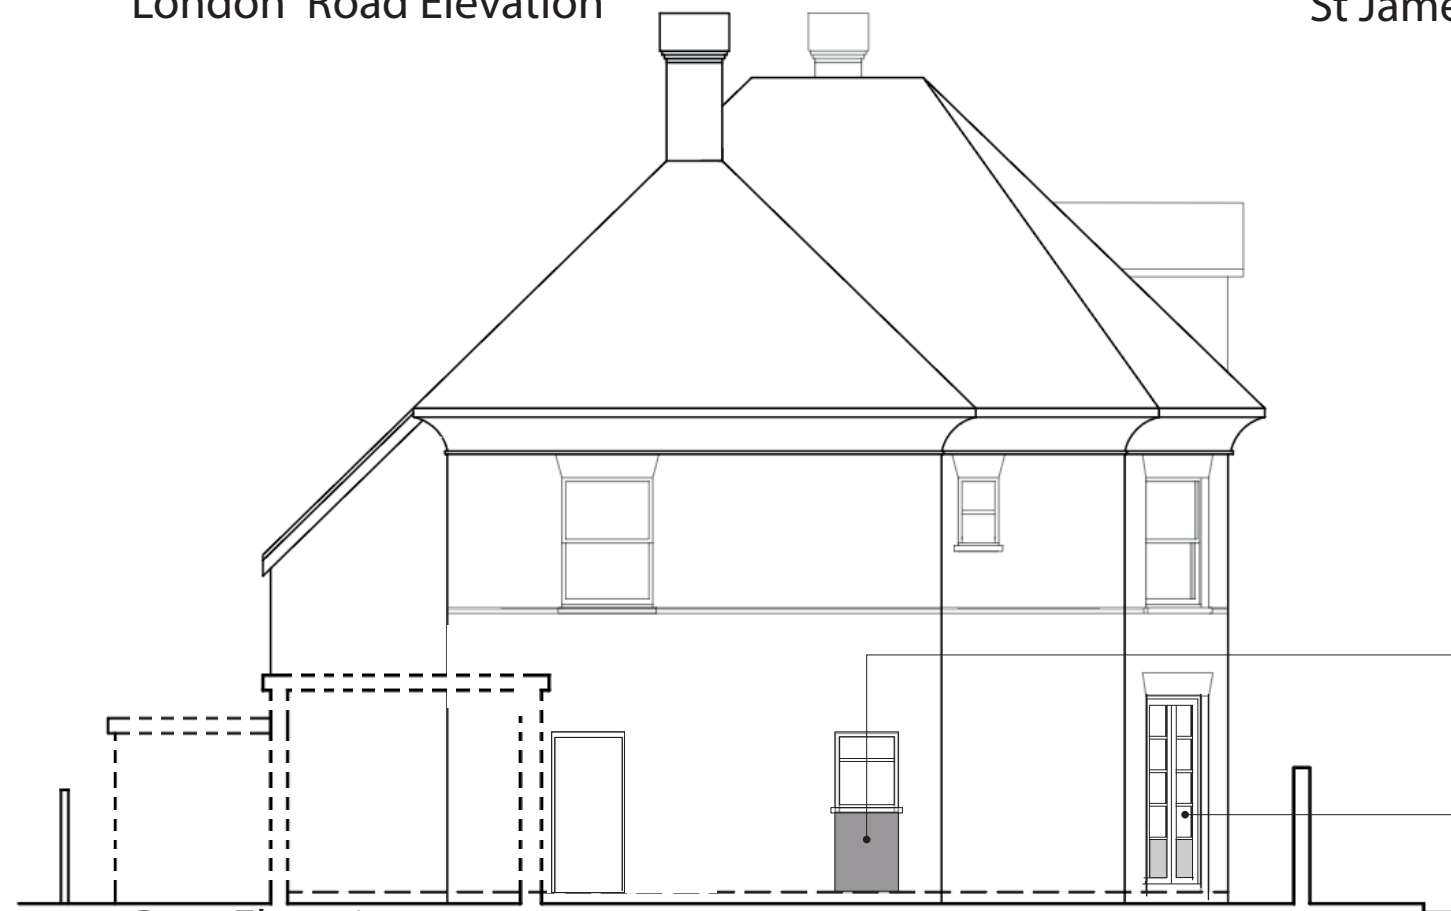

Rear Elevation

Fill in bottom section of exg doorway
to form window.

Remove lower section of
Stallriser to form double
doors

01 02 03 04 05 06 07 08 09 10
SCALE

PROJECT	174 London Road East Grinstead RH19 1ES	DRAWING NUMBER	Proposed External elevations	DATE	October 2024	Do not scale from drawings, all dimensions to be checked on site. A3 print setting use Actual size not scale to fit.	STATUS Planning APP	
			EG/SF/06	SCALE	1:100@A3			